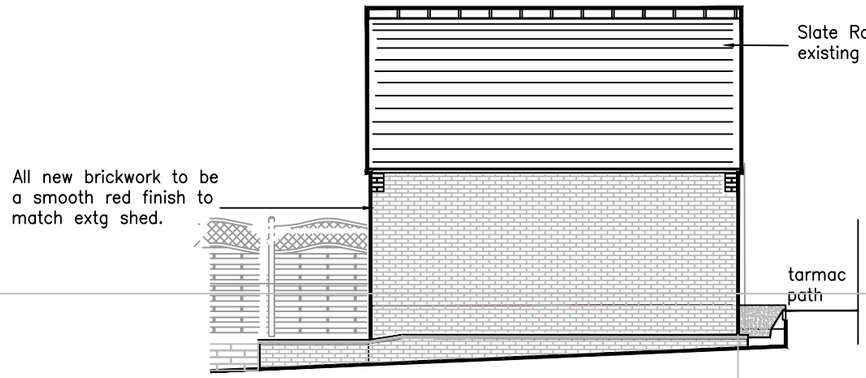

Prop South–West Elevation

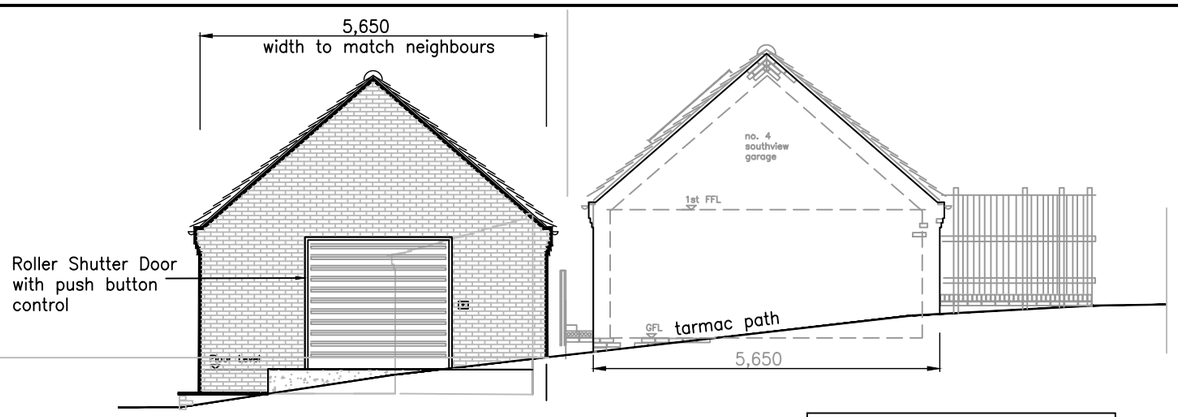

Prop. South–East Elevation

ALL GUTTERING AND DOWNPIPES: BLACK & ROUND. TO MATCH EXISTING SHED

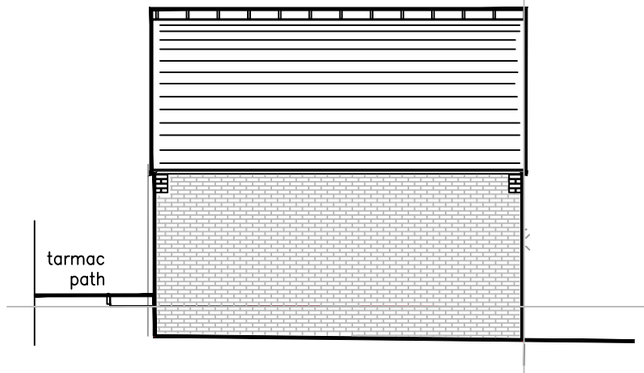

Prop North–West Elevation

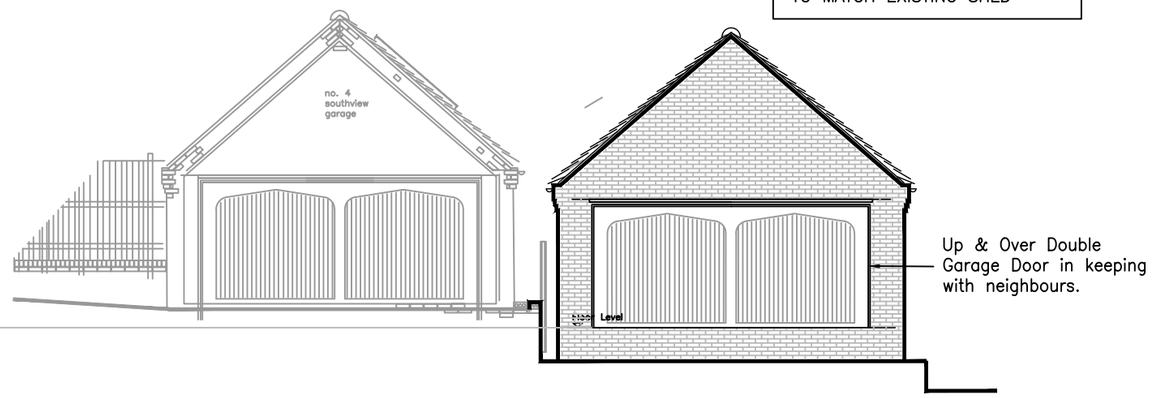

Prop North–East Elevation

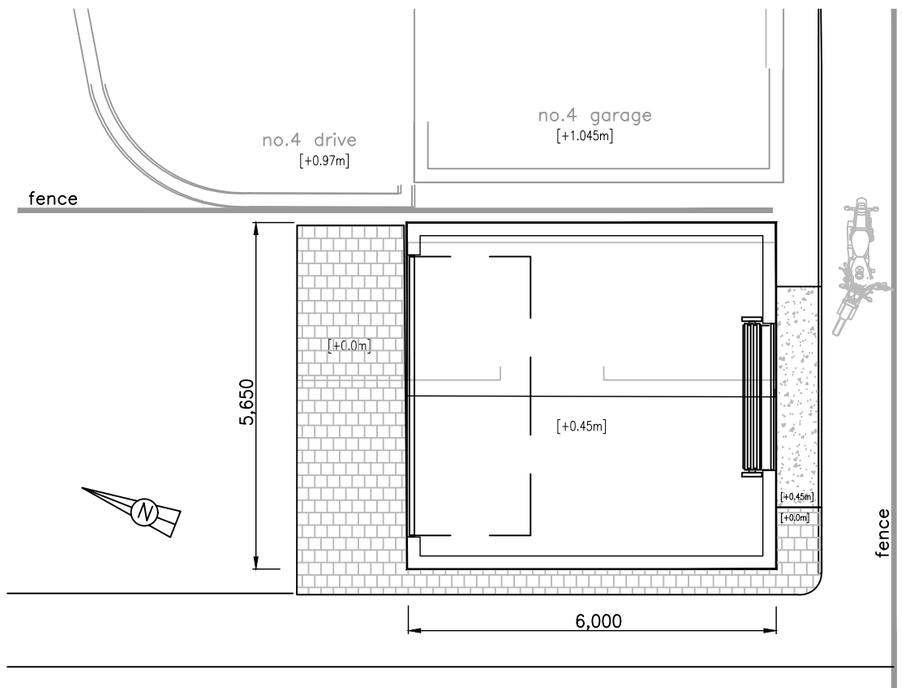

Prop Garage Floor Plan

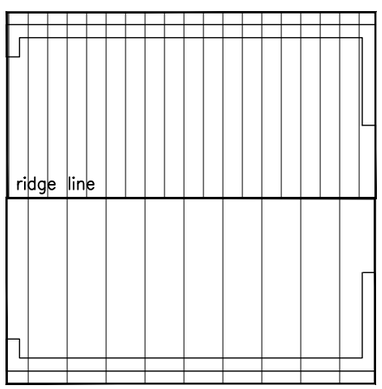

Prop Garage Roof Plan

MR A.C. GRACE

3 SOUTHVIEW MILFORD
BELPER DE56 0RH

PROPOSED GARAGE
PLAN & ELEVATIONS
scale 1:100

drg. no. ACG1222–4 rev.B

A: added North–west elevation

B: redrawn to suit conservation officers comments