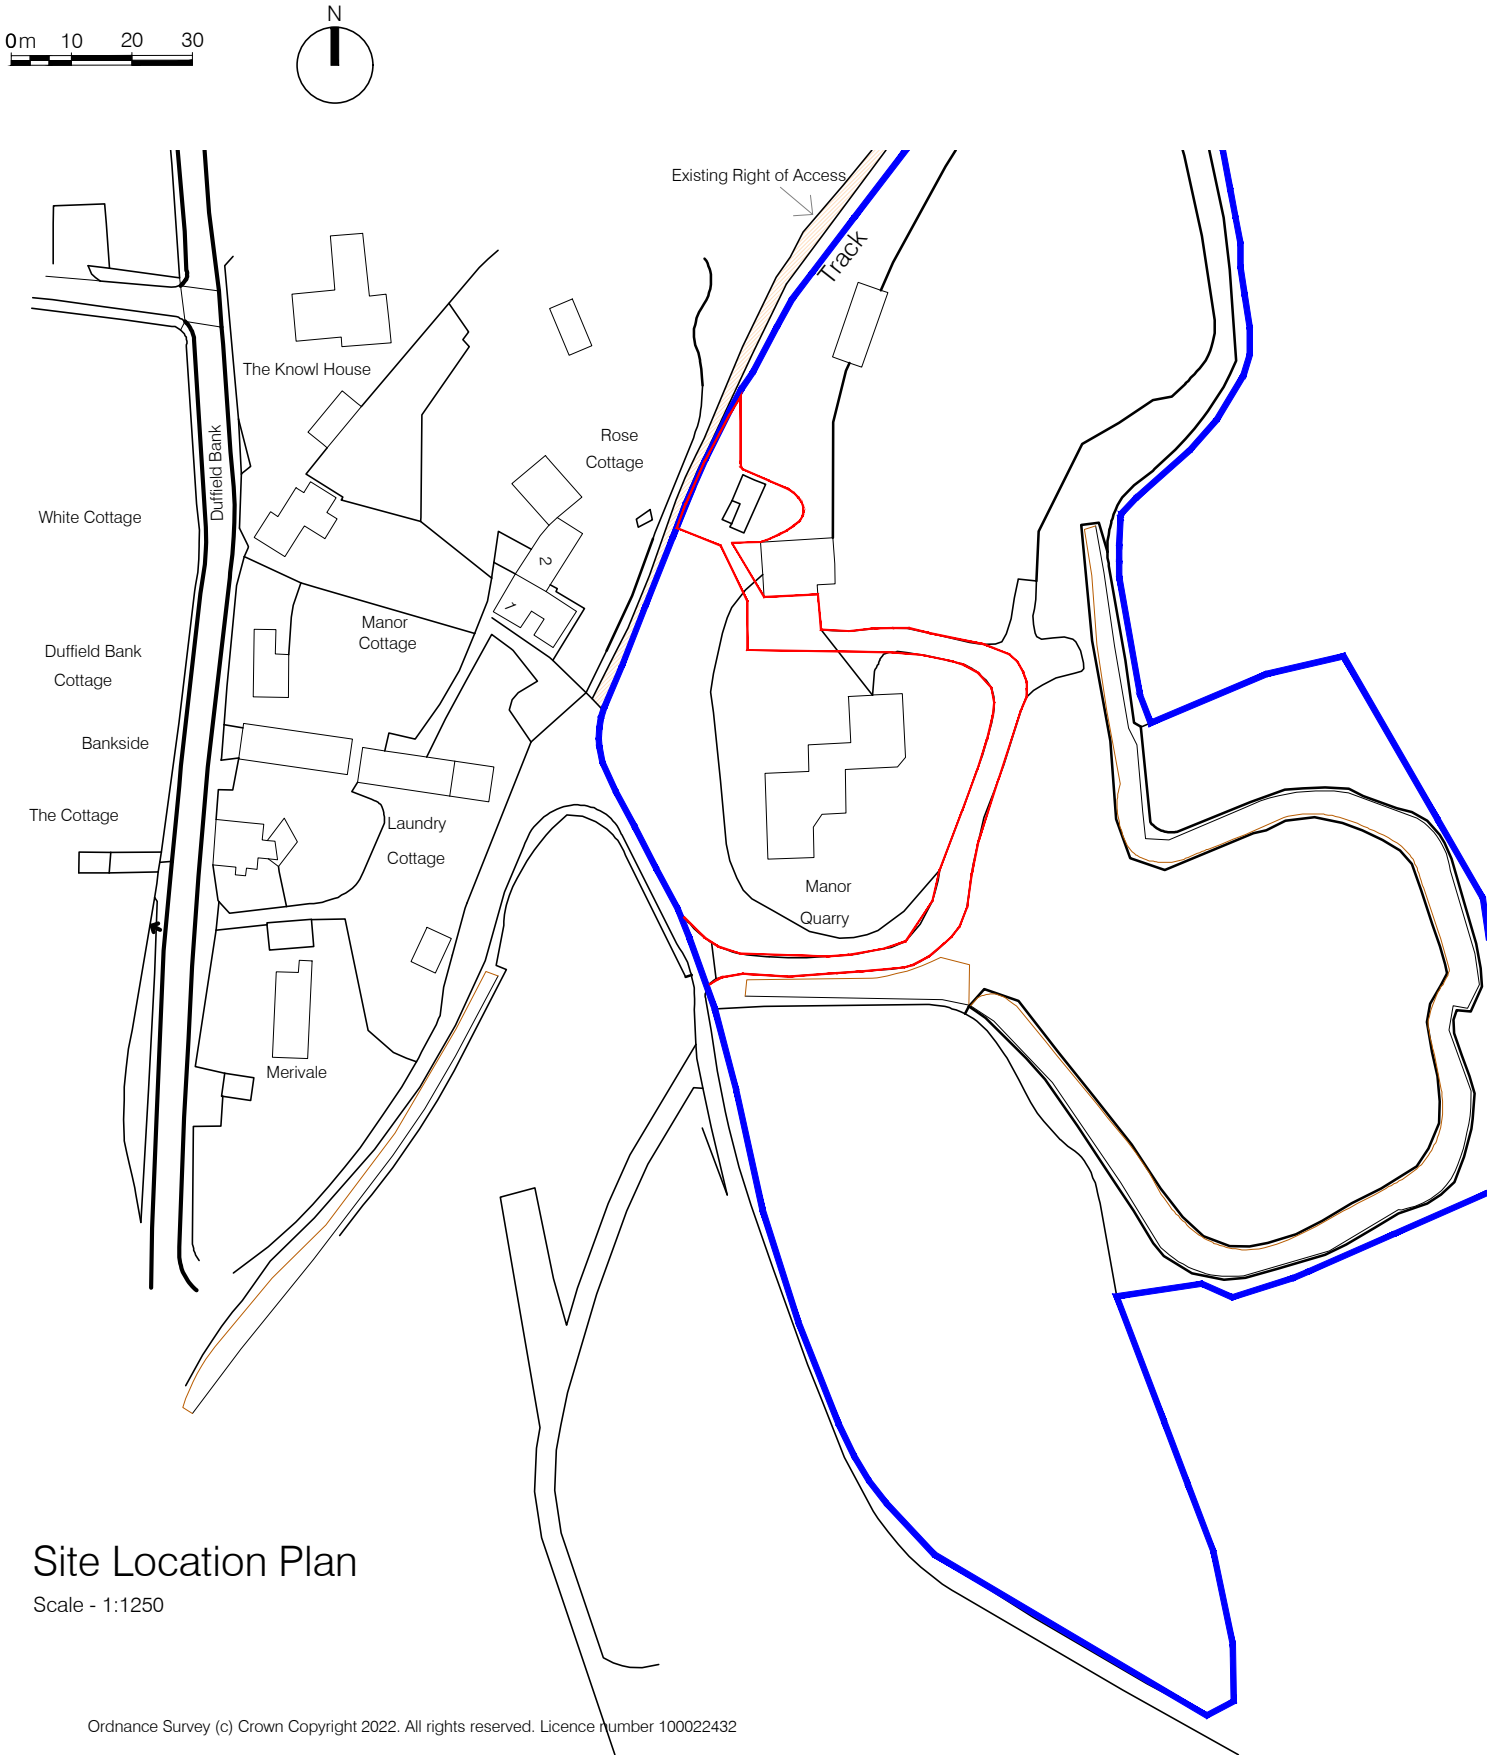

Site Location Plan

Scale - 1:1250

Ordnance Survey (c) Crown Copyright 2022. All rights reserved. Licence number 100022432

Manor Quarry, Eaton Bank
Duffield, Derbyshire

Site Location Plan

MMA PROJECT REF	SCALE(S)	PAPER SIZE	DRAWN BY
1938	1:1250	A4	DF

PROJECT	ORIGINATOR	ZONE	LEVEL	TYPE	ROLE	NUMBER
MQD	MMA	Z1	XX	DR	A	01006

STATUS	SUITABILITY DESCRIPTION
S0	WORK IN PROGRESS

REVISION	REVISION DESCRIPTION
P4	PRELIMINARY

Rev.	Description	Date	By	Chk'd
P4	Revised site boundary	10-03-23	JB	MM
P3	Site boundary extended	07-03-23	JB	MM
P2	Second Issue	10-02-23	JB	MM
P1	First Issue	08-11-22	DF	DE

This document is copyright of Matthew Montague Architects. If in doubt ASK. Drawing measurements shall not be obtained by scaling. Verify all dimensions prior to construction. Immediately report any discrepancies on this document to the Architect. This document shall be read in conjunction with associated models, specifications and related consultant's documents.

MATTHEW MONTAGUE
ARCHITECTS

The Cheese Factory . Longford Lane . Longford . Ashbourne . Derbyshire . DE6 3DT

Tel: 01335 330510 . info@matthewmontague.co.uk . www.matthewmontague.co.uk