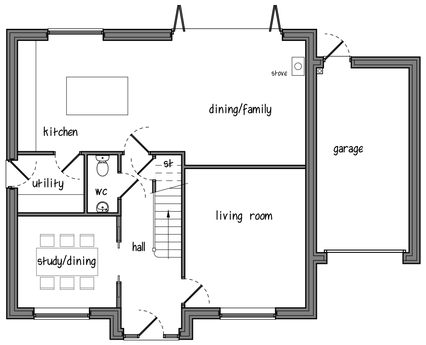
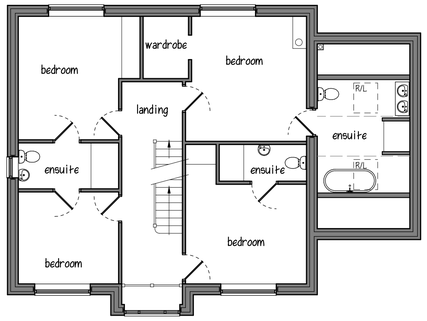
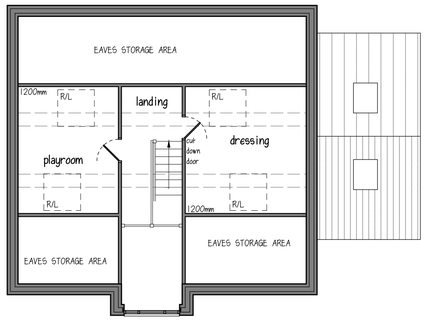




ground floor





first floor



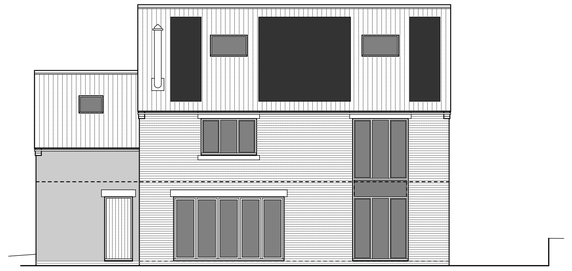
attic




rear elevation

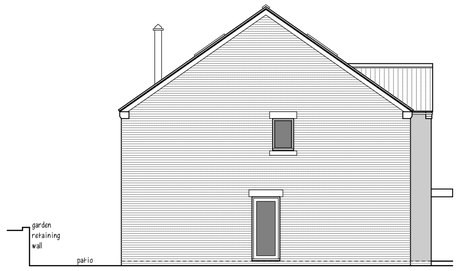


side elevation from No. 3



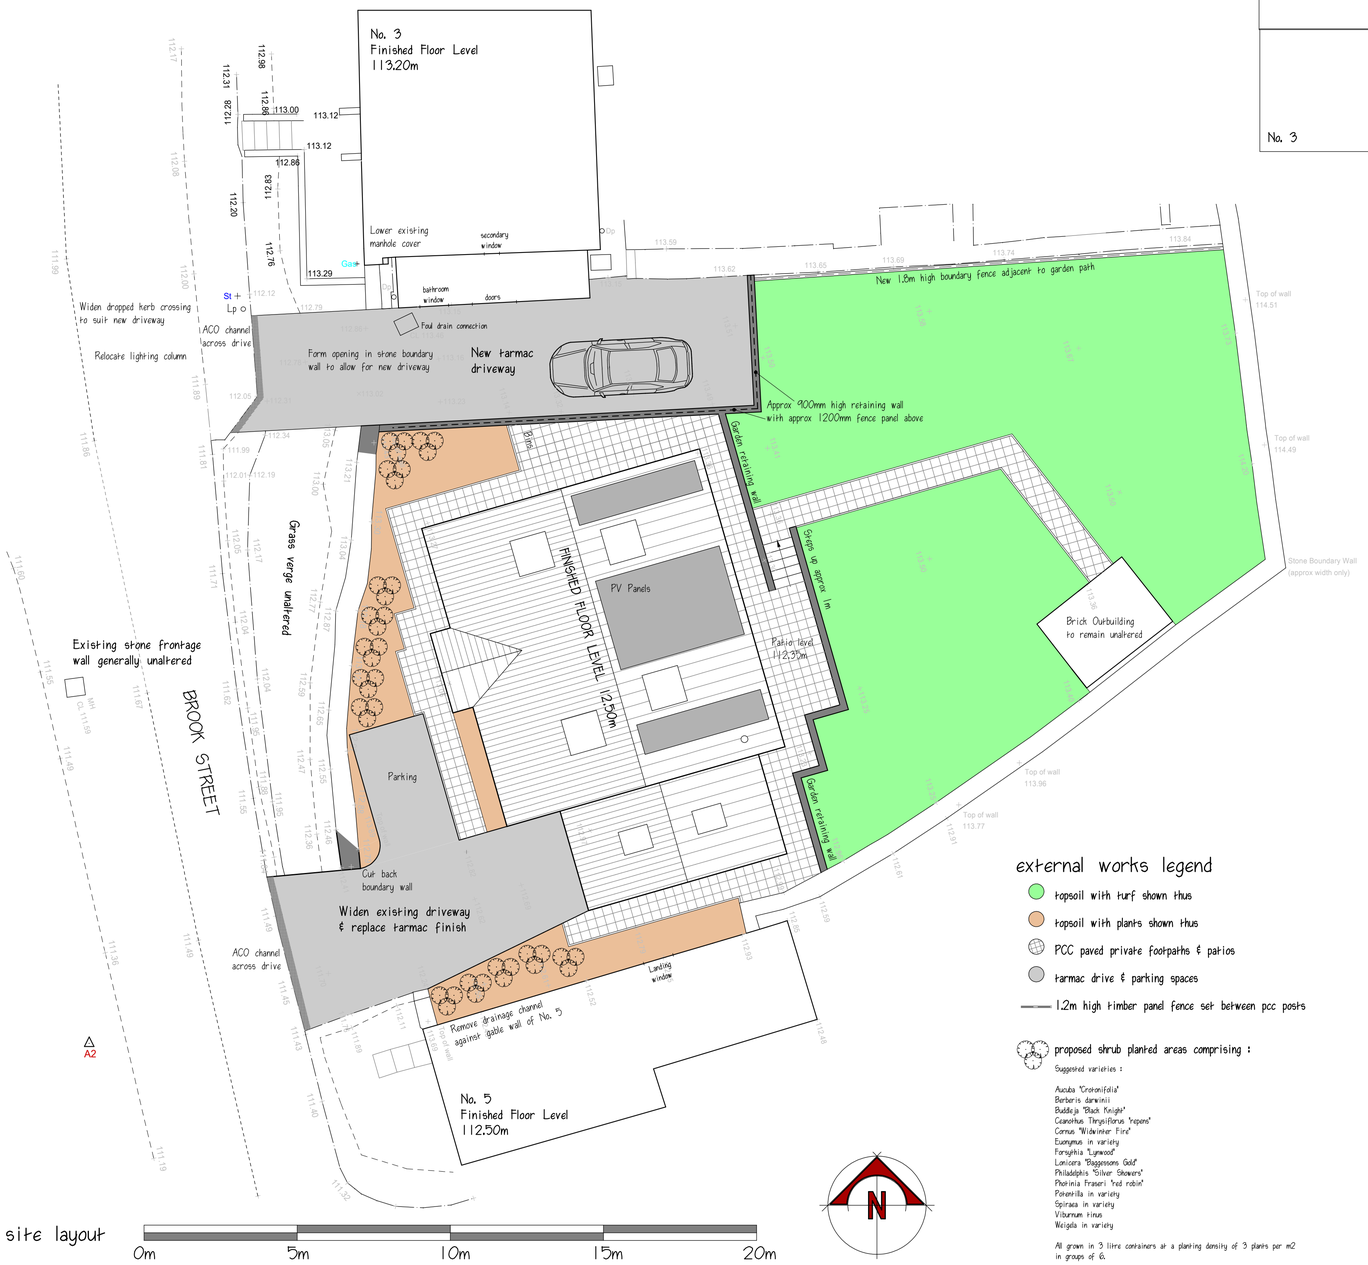
approx street-scene / front elevation




site layout

0m 5m 10m 15m 20m

## external works legend

- topsoil with turf shown thus
- topsoil with plants shown thus
- PCC paved private footpaths & patios
- tarmac drive & parking spaces
- 1.2m high timber panel fence set between pcc posts

proposed shrub planted areas comprising :

Suggested varieties :

Aucuba "Crotonifolia"
Berberis darwinii
Buddeja "Black Knight"
Ceanothus Thyrsiflorus "repens"
Cornus "Midwinter Fire"
Euonymus in variety
Forsythia "Lynwood"
Lonicera "Baggensons Gold"
Philadelphis "Silver Showers"
Photinia Fraseri "red robin"
Potentilla in variety
Spiraea in variety
Viburnum tinus
Weigela in variety

All grown in 3 litre containers at a planting density of 3 plants per m2 in groups of 6.



side elevation from No. 5




Ordnance Survey (c) Crown Copyright 2023. All rights reserved. Licence number 100022432

site location plan 1:1250

Area edged in red = 897m2

0m 20m 50m

| | | |
|---|---|---|
| A | Revised following client comments | 10/09/23 |
| REVISIONS | | DATE |

CLIENT MRS. T. PILKINGTON

ADDRESS LAND at 3 BROOK STREET HEAGE

PROJECT PROPOSED DWELLING including NEW VEHICULAR ACCESS for No. 3

DRAWING SCHEME DESIGN DRAWING

SCALE 1:100 / 1:1250 at A1

DATE MARCH 2023

DWG No. PA/23-001 SK 81 02 A


PILKINGTON ARCHITECTURE
29A STRETTEA LANE
HIGHAM
ALFRETON
DERBYSHIRE
DE55 6EJ
Tel : 01773 843333
jon@pilkington-architecture.co.uk



This drawing is copyright.
Contractors must check all dimensions on site, working only from grid & figure dimensions.
Discrepancies must be reported to the designer before work is done.