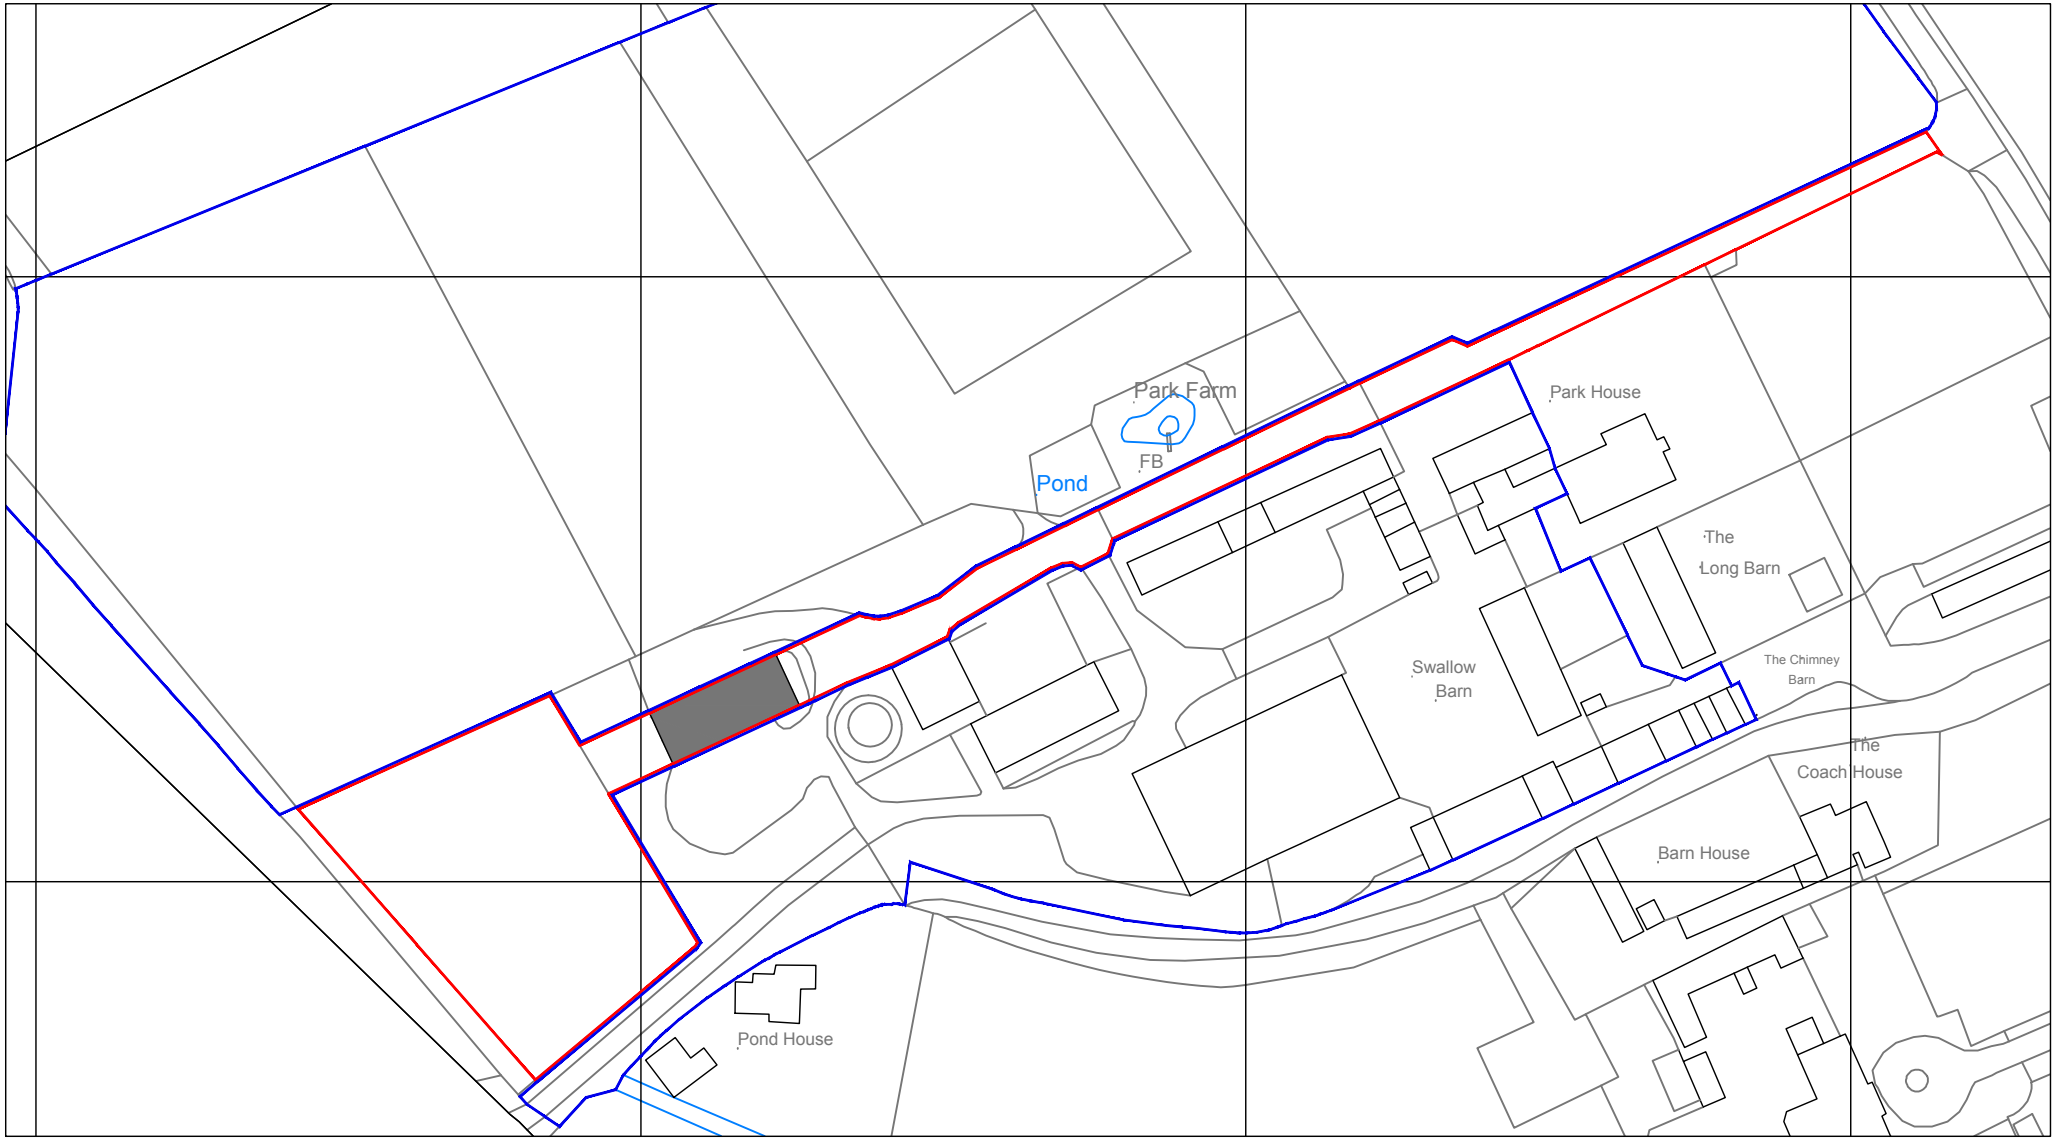

PAUL GAUGHAN
BUILDING CONSULTANTS

Unit E14, Langham Park Industrial Estate, Lows Lane
Stanton by Dale, Ilkeston DE7 4RJ
Phone 0115 9324010
E-mail: info@paul-gaughan.co.uk
Web: www.paul-gaughan.co.uk

SITE LOCATION PLAN

SCALE 1:1250

© Crown Copyright. All rights reserved. License no. 1000199810
Obtained from www.centremapslive.com

N