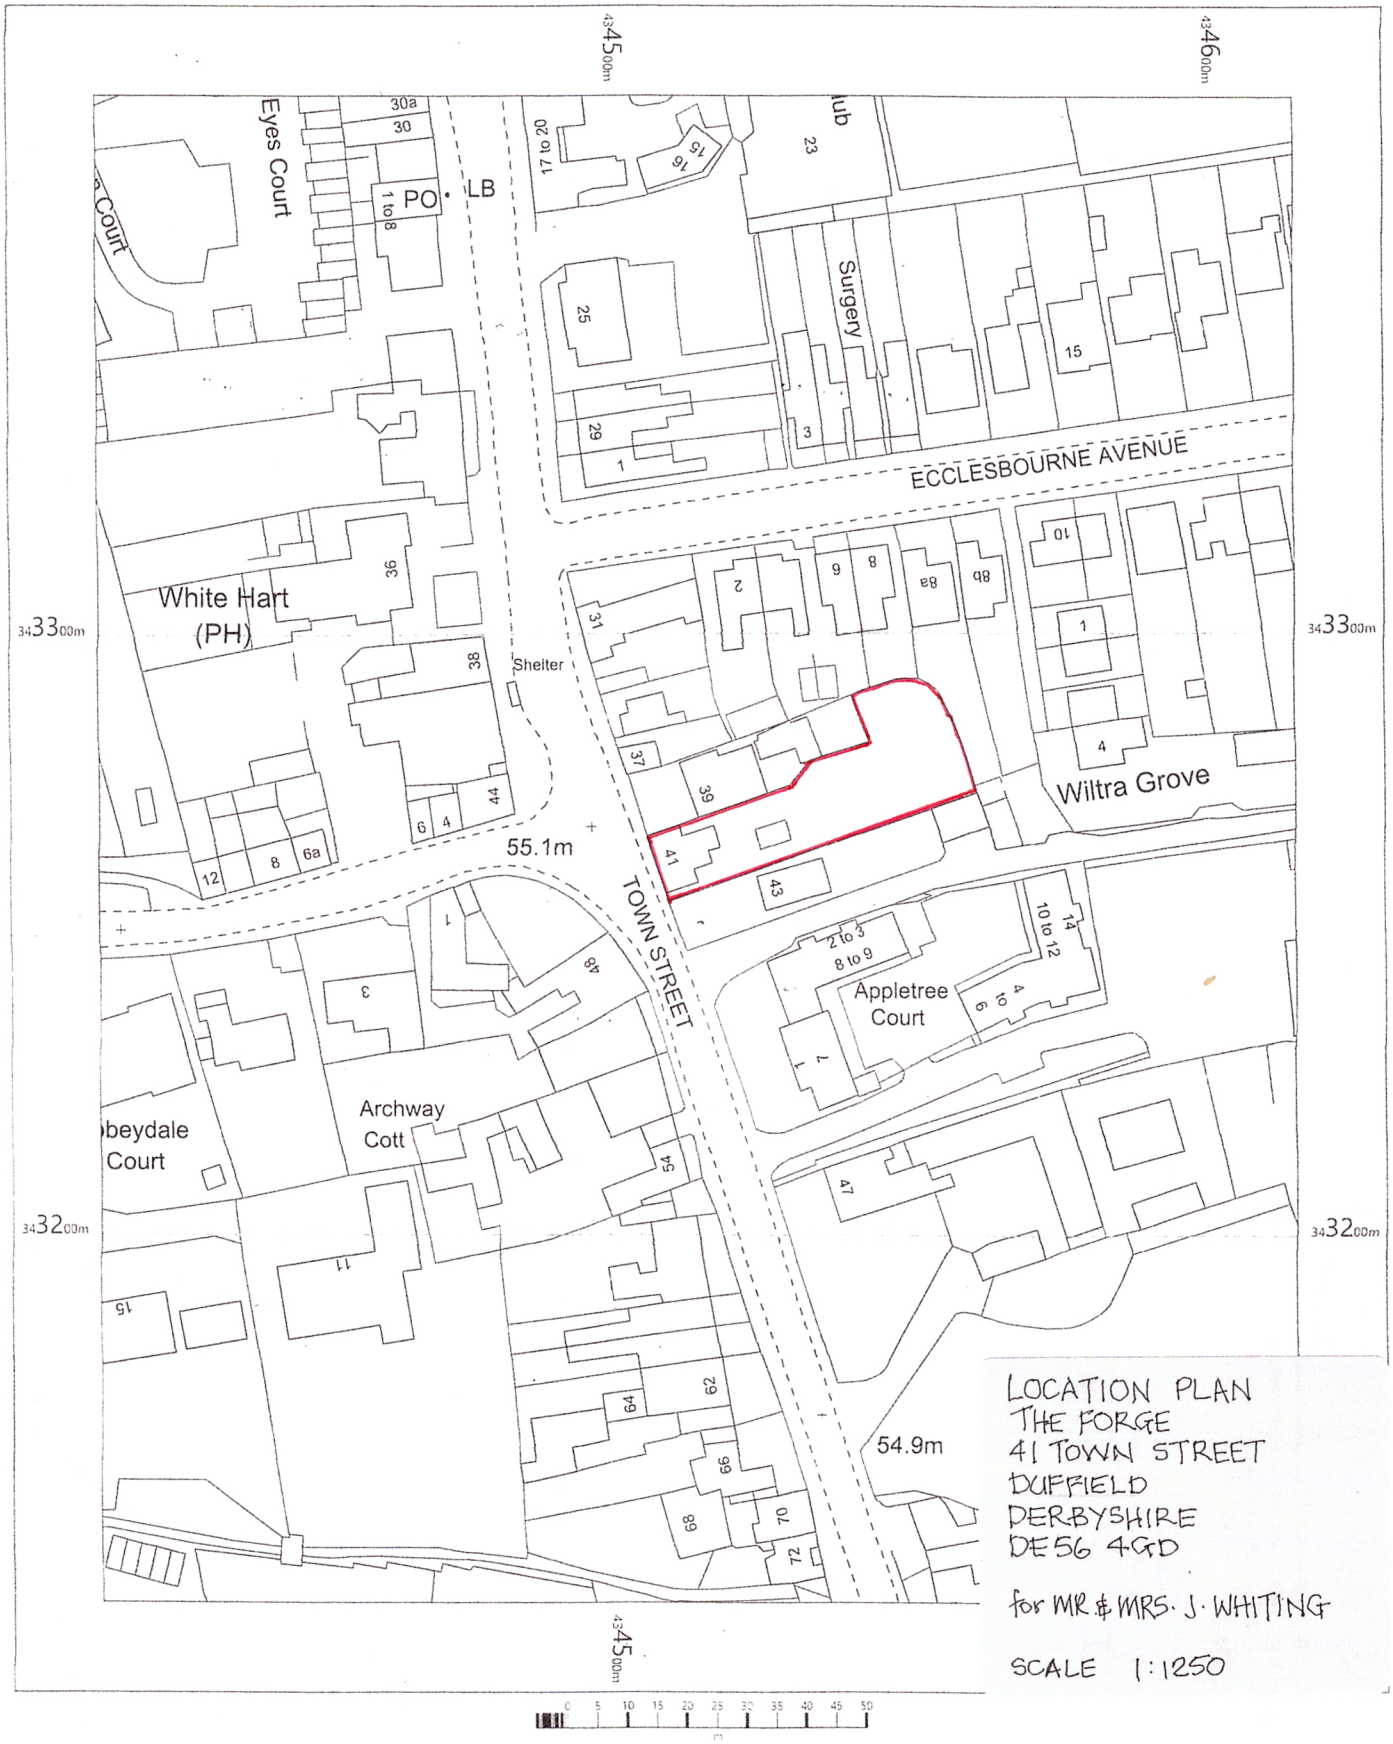


LOCATION PLAN
THE FORGE
41 TOWN STREET
DUFFIELD
DERBYSHIRE
DE56 4GD

for MR & MRS. J. WHITING

SCALE 1:1250

Drawings reproduced and modified with the permission of
A. Hubbard, Builder & Designer, 82 Derby Road, Heanor Derbyshire DE75 7QJ

OS MasterMap 1250/2500/10000 scale
Monday, August 17, 2020, ID: JEW-00895594
maps.johnewright.com

1:1250 scale print at A4, Centre: 434515 E, 343264 N

©Crown Copyright Ordnance Survey. Licence no. 100025568

N

johnewright