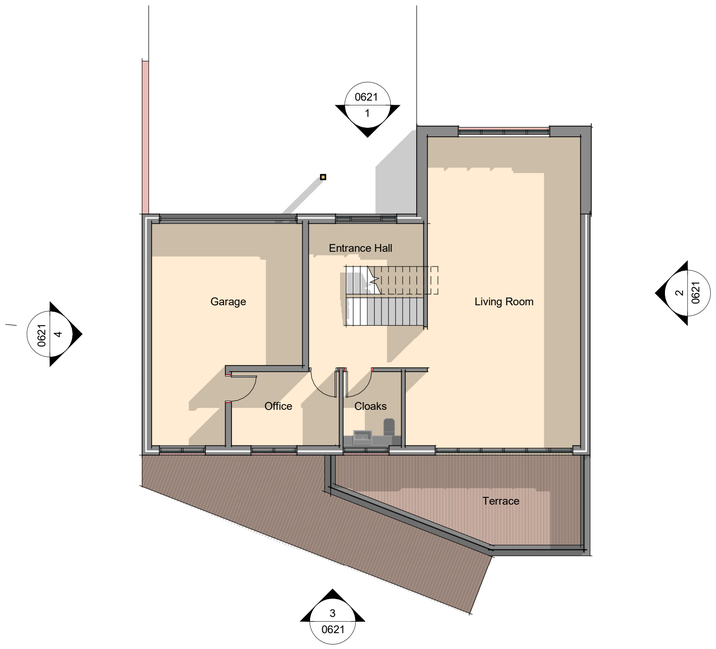
A1

Copyright of this drawing is vested in the Architect and it must not be copied or reproduced without consent.
Figured dimensions only to be taken from this drawing. All contractors must visit the site and be responsible for taking and checking all dimensions relative to their work. Weedon Architects to be advised of any variation between drawings and site conditions. Refer and print in colour as required.
DO NOT SCALE OFF THIS DRAWING.....IF IN DOUBT ASK


0 1 2 3 4 5 7.5 10m

GRAPHIC SCALE 1:100





## Plot 2 - 01 Ground Floor

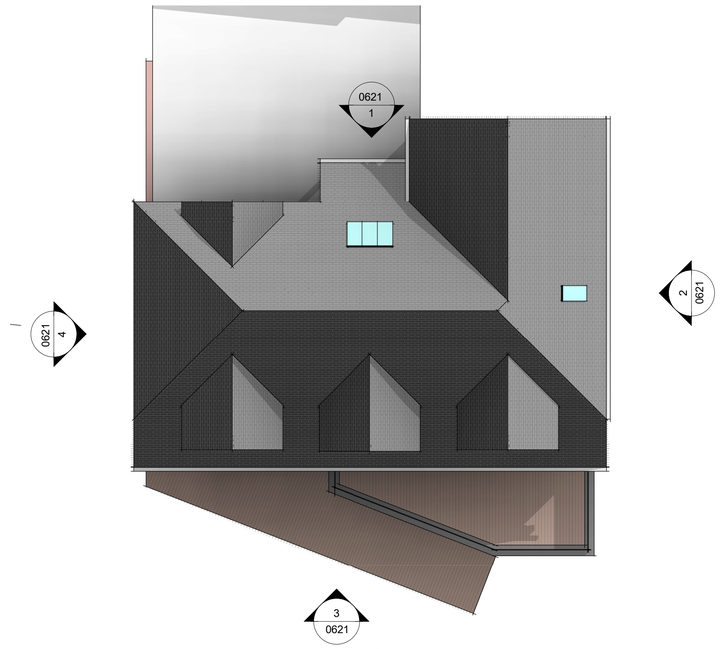1 : 100





## Plot 2 - 03 Roof

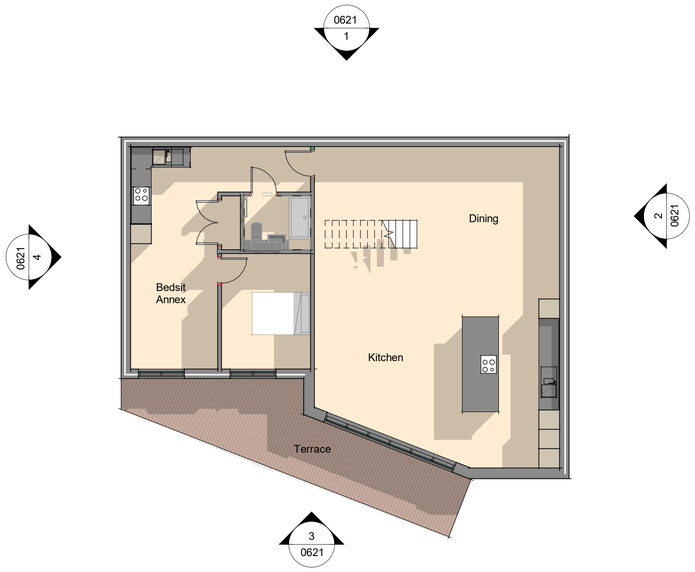1 : 100




## Plot 2 - 00 Lower Ground

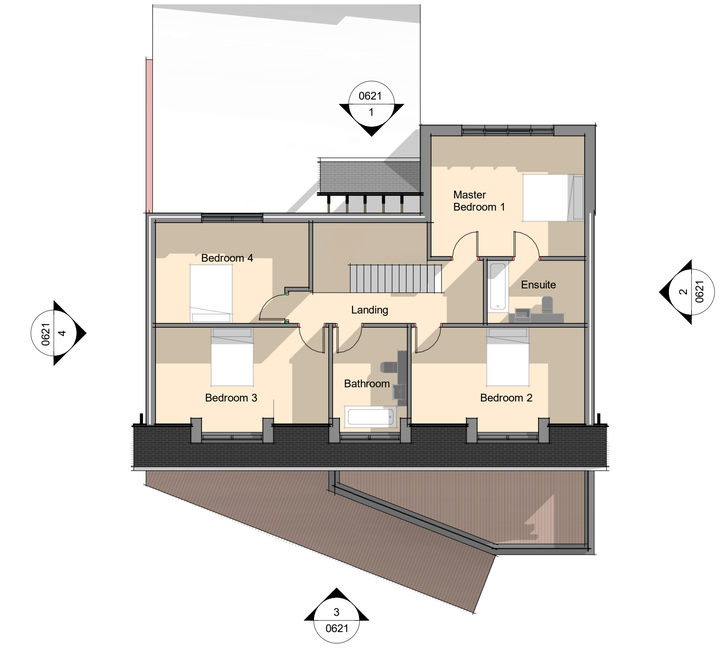1 : 100




## Plot 2 - 02 First Floor

1 : 100

| Rev | Drawn | Date | Comment |
|---|---|---|---|
| P01 | MD | 17.02.23 | Issued for planning |

WEEDON architects
Harry's Yard
176-178 Newhall St
Birmingham B3 1SJ
T: 0121 454 4111
F: 0121 455 9152
www.weedonarchitects.co.uk

**Project** Burley Lane Quarndon

**Job No.** 16182

**Drawing Title**
PLOT 2
PROPOSED GENERAL
ARRANGEMENT PLANS

**Date** JUNE 2022
**Scale** 1 : 100@A1
**Status** PLANNING
**Drawn** PL
**Checked** MD

**Drawing Number**
16182- WDN- P2- ZZ- DR- A- 0521

**Revision** P01