
A1

Copyright of this drawing is vested in the Architect and it must not be copied or reproduced without consent. Figured dimensions only to be taken from this drawing. All contractors must visit the site and be responsible for taking and checking all dimensions relative to their work. Weedon Architects to be advised of any variation between drawings and site conditions. Refer and print in colour as required.
DO NOT SCALE OFF THIS DRAWING.....IF IN DOUBT ASK


0 1 2 3 4 5 7.5 10m

GRAPHIC SCALE 1:100

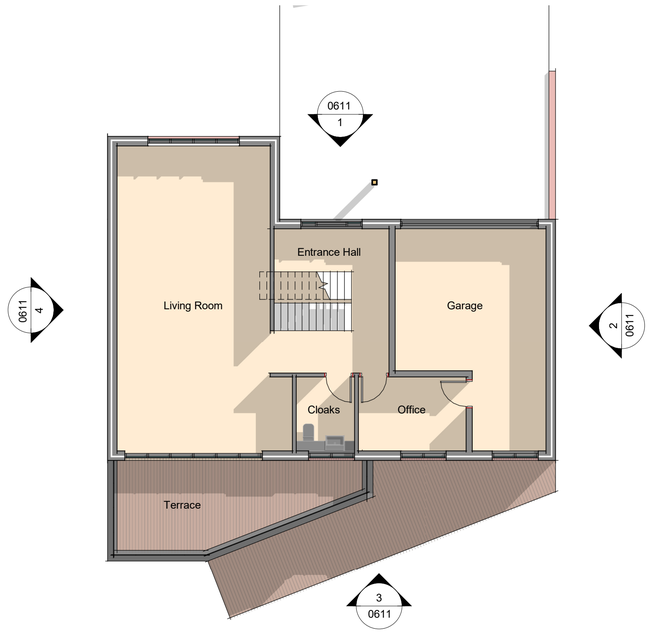


Plot 1 - 01 Ground Floor

1 : 100

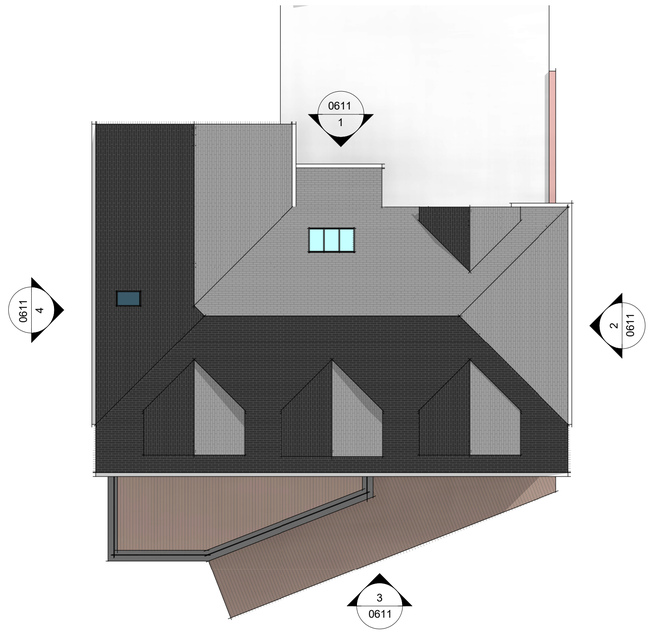


Plot 1 - 03 Roof Plan

1 : 100

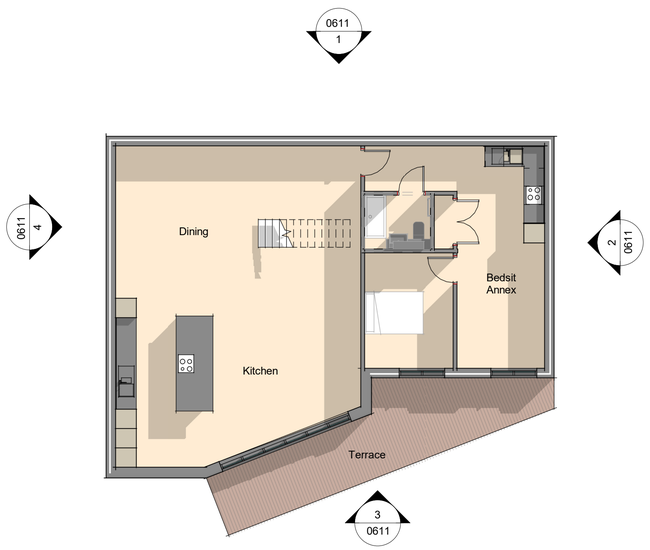

Plot 1 - 00 Lower Ground

1 : 100

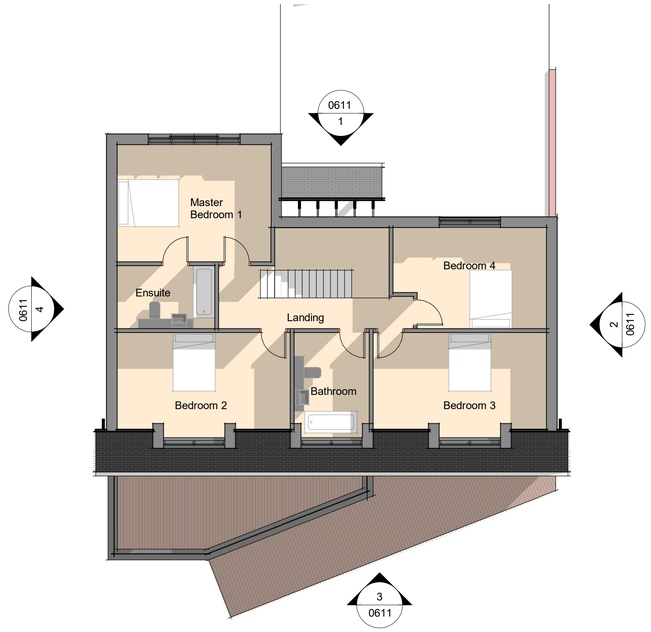

Plot 1 - 02 First Floor

1 : 100

Rev	Drawn	Date	Comment
P01	MD	17.02.23	Issued for planning

WEEDON architects
Harry's Yard
176-178 Newhall St
Birmingham B3 1SJ
T: 0121 454 4171
F: 0121 455 9152
www.weedonarchitects.co.uk

Project Burley Lane Quarndon

Job No. 16182

Drawing Title
PLOT 1
PROPOSED GENERAL
ARRANGEMENT PLANS

Date JUNE 2022
Drawn PL
Scale 1 : 100@A1
Checked MD
Status PLANNING

Drawing Number 16182- WDN- P1- ZZ- DR- A- 0511

Revision P01