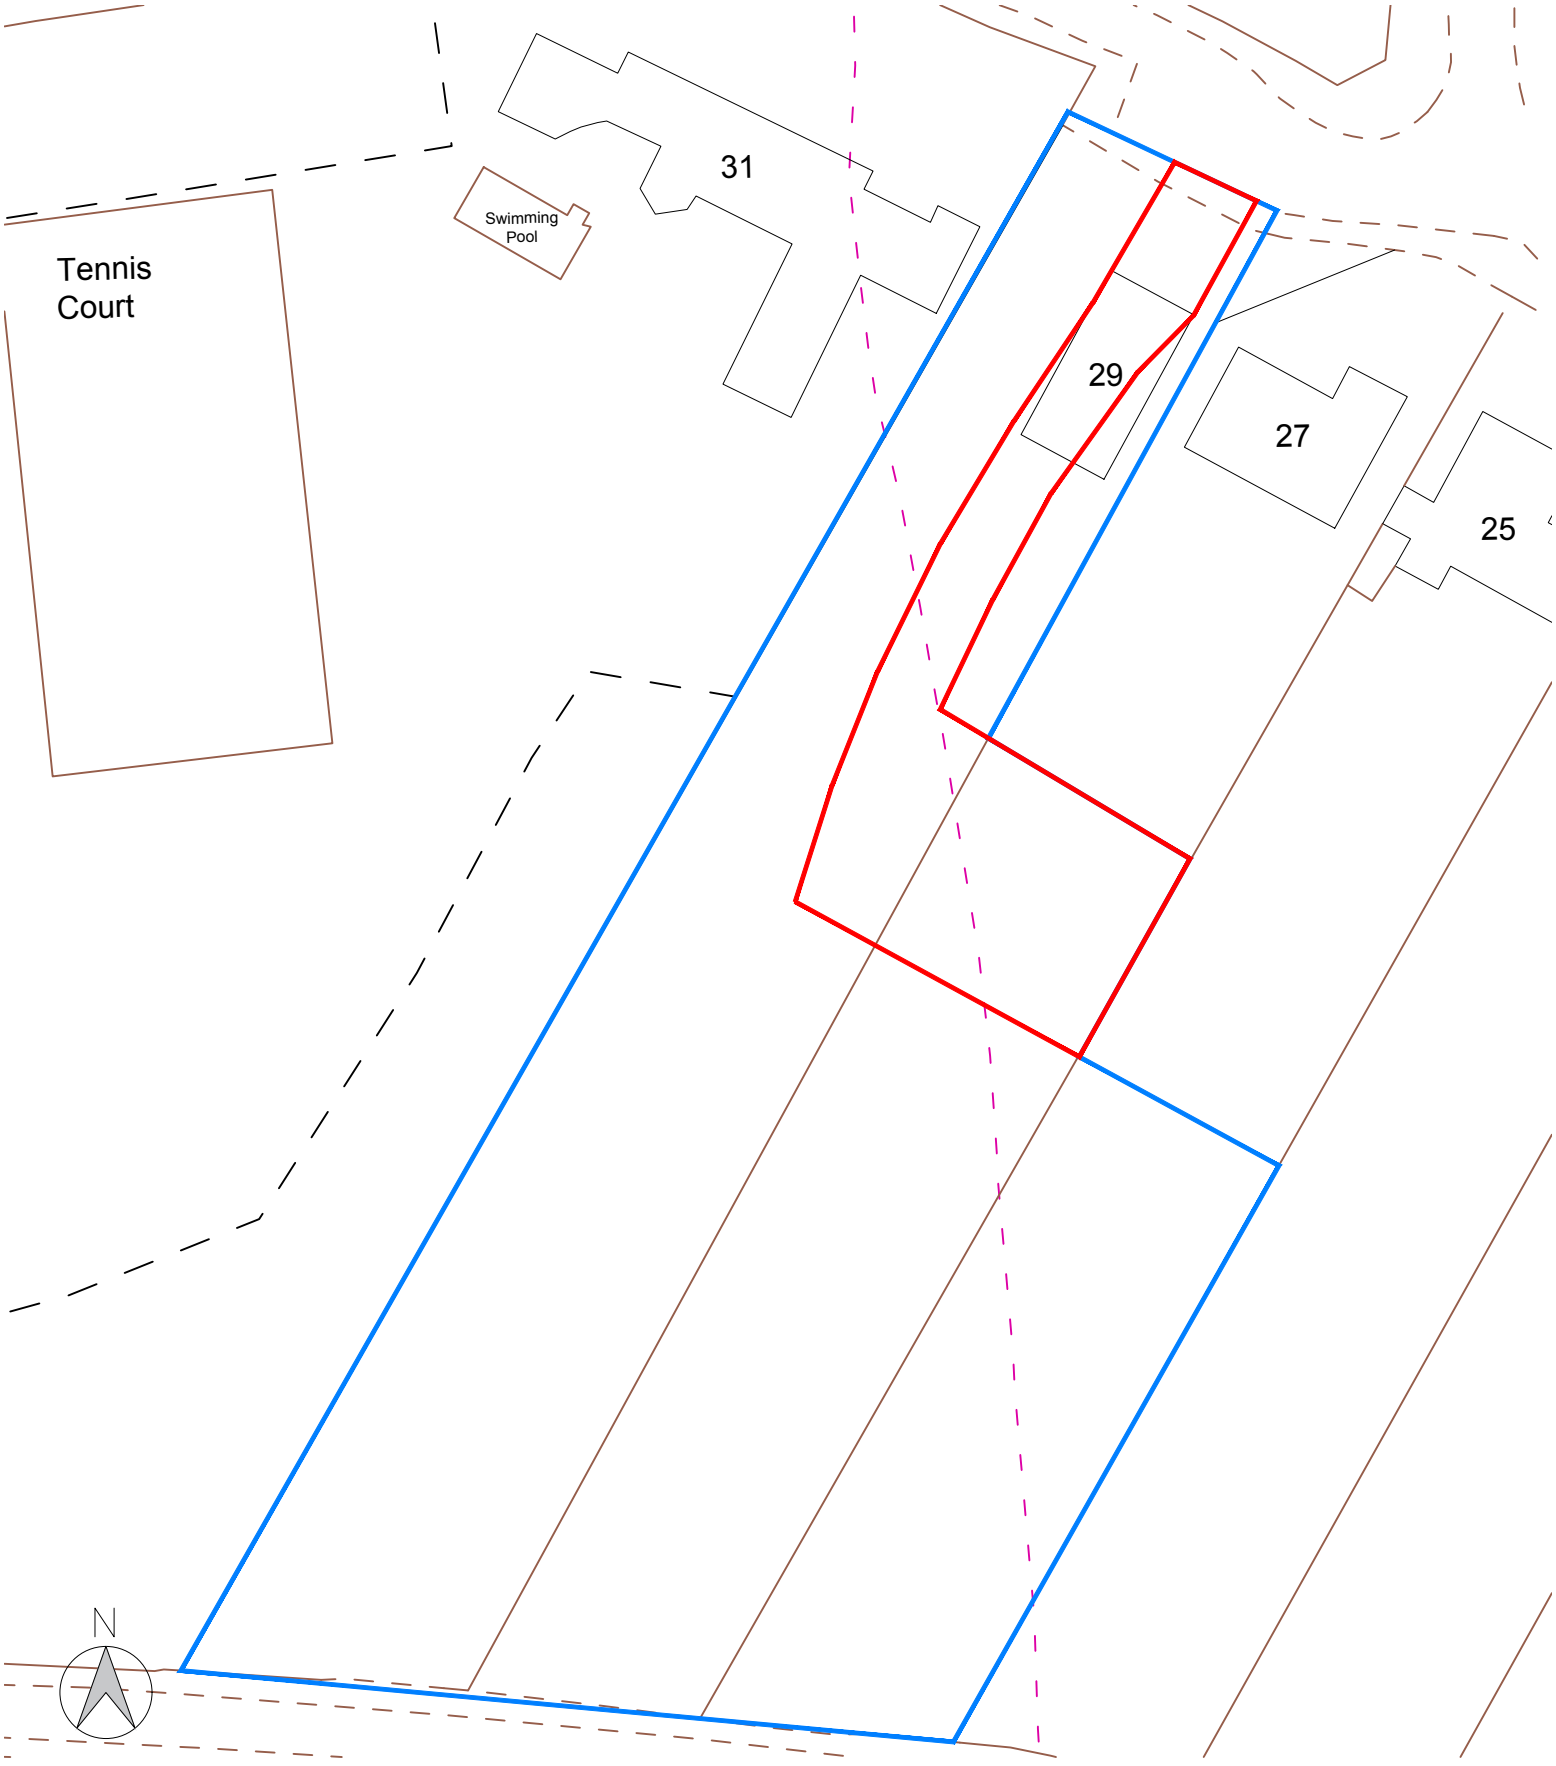


0 5 10 15

metres

1:500

Other land owned by applicant.

Application site boundary.

NOTES:
1. Insert note.

PROJECT
St. John's Road, Smalley
Derbyshire. DE7 6EG.

CLIENT
Michael Goodall Homes Ltd.

TITLE
Existing Block Plan

NUMBER
21-120-08-02

REVISION

STATUS
Planning

SCALE @ A4
1:500

ISSUE DATE
Nov '22

REVISION DATE

FILE: *21-120 - wayleave (1) 14-11-22.dwg*

dkmy architects ltd
Davidson Keighley Marston Yates
a: 10 Spencer Road, Belper, Derbyshire, DE56 1JY
e: info@dkmy.co.uk
m: 07847 328 233
w: www.dkmy.co.uk