



Proposed Front Elevation




Proposed Rear Elevation

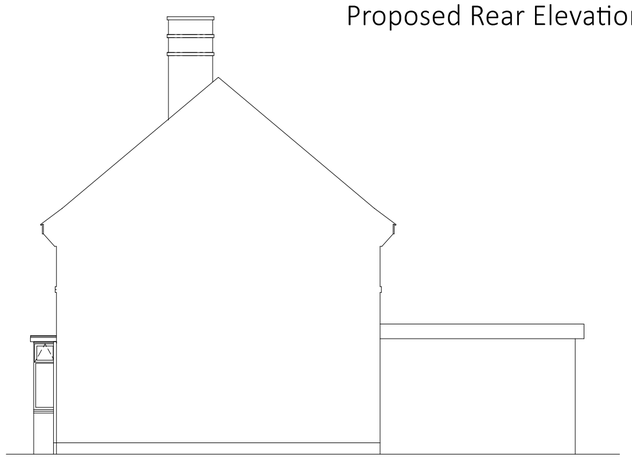

Proposed Side Elevation

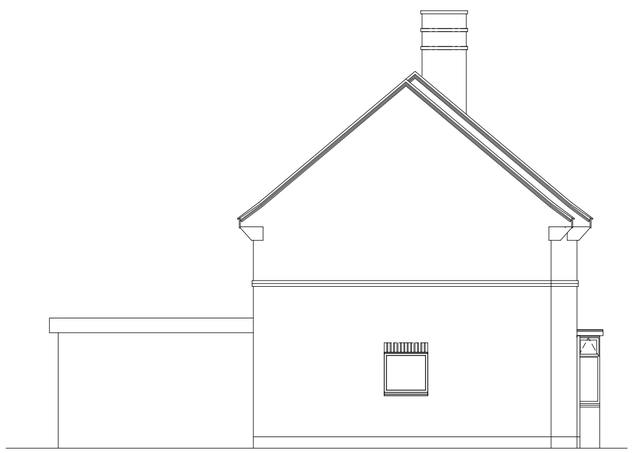

Proposed Side Elevation

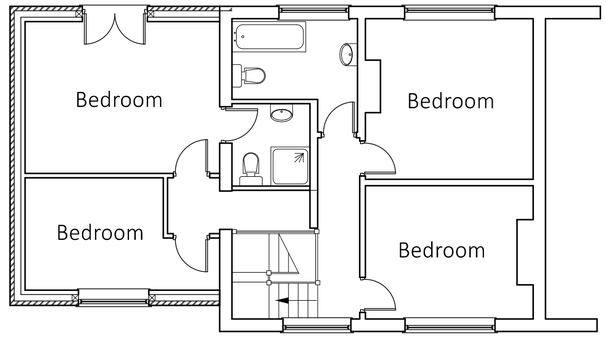

Proposed First floor Layout

Proposed Ground Floor Layout

Notes:

1. All dimensions are in millimeters (mm) unless otherwise stated.
2. Contractors must check all dimensions on site, working from stated dimensions only, any discrepancies are to be reported to the Architect before work is undertaken.
3. The Contractor is to comply in all respects with current Building Legislation, British Standard Specifications, Building Regulations, Construction (Design & Management) Regulations, Party Wall Act, etc. whether or not specifically stated on this drawing

	Date	Revisions

Client:
Daniel Manson Smith

Project Site Address

2 Ewart Lane
ALFRETON
DE55 7AU

Drawing Title:
Proposed Single Storey Rear Extension
& Two Storey Side Extension

Drawing Title:
Proposed Elevations and Layout

Scale: 1:100 @ ISO A2

Status: Planning

Date: March 2023

Drawing No: