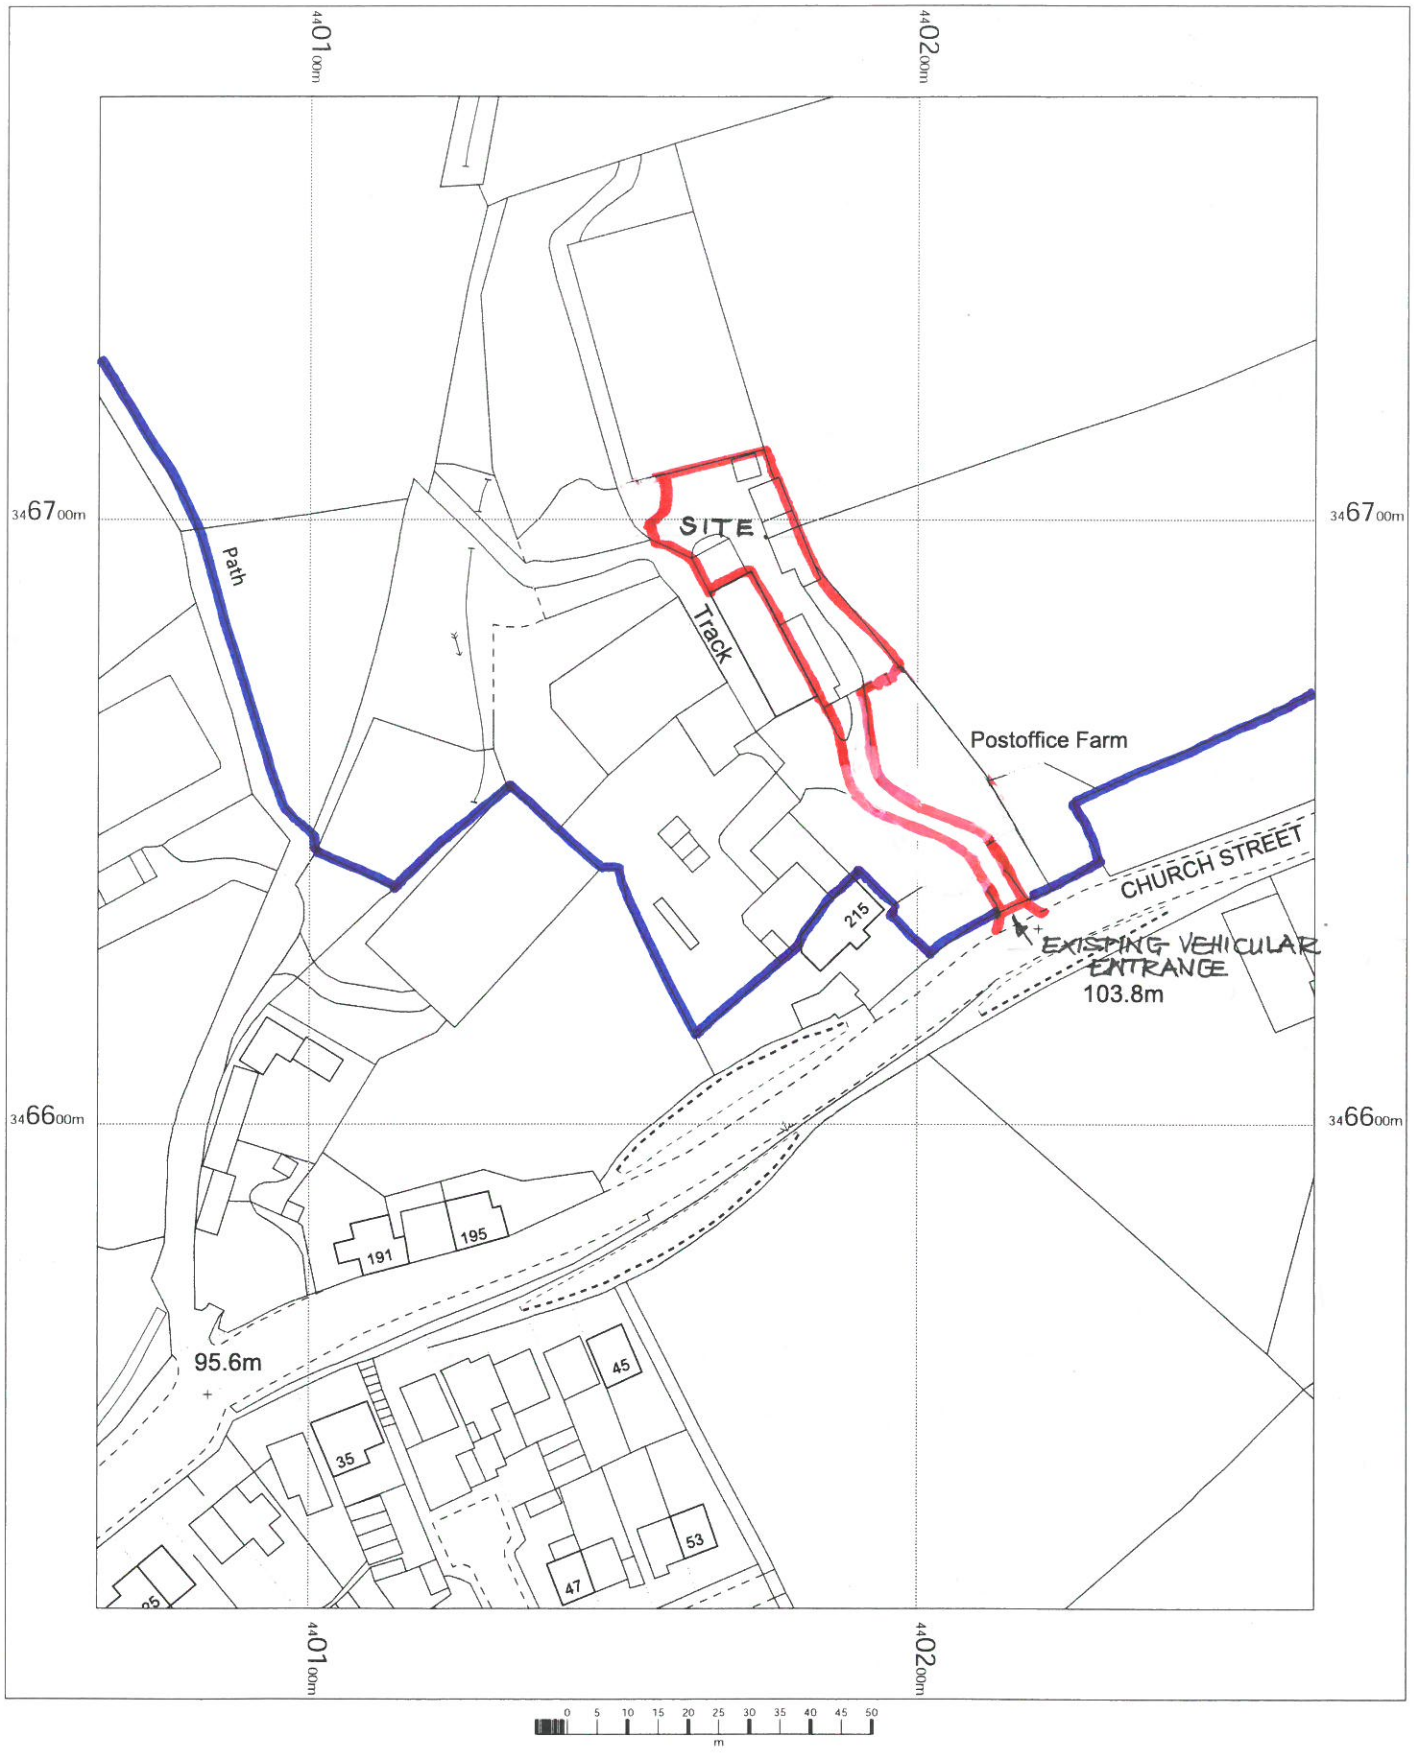


Post Office Farm
215 Church Street
Denby Village
Ripley
DE5 8PH

SITE LOCATION PLAN - EXISTING.

OS MasterMap 1250/2500/10000 scale
Friday, December 9, 2022, ID: JEW-01076577
maps.johnewright.com

1:1250 scale print at A4, Centre: 440165 E, 346645 N

©Crown Copyright Ordnance Survey. Licence no. AC0000805567

N

LINCOLN PRINT & COPY CENTRE
01522 546118
sales@lincolncopycentre.co.uk