



FRONT WEST ELEVATION SOUTH ELEVATION REAR EAST ELEVATION NORTH ELEVATION 1:100.

SINGLE TIMBER STABLE AT THE NORTH EAST CORNER

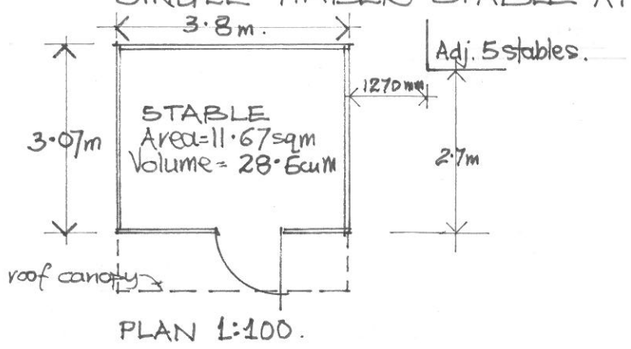

PLAN 1:100.

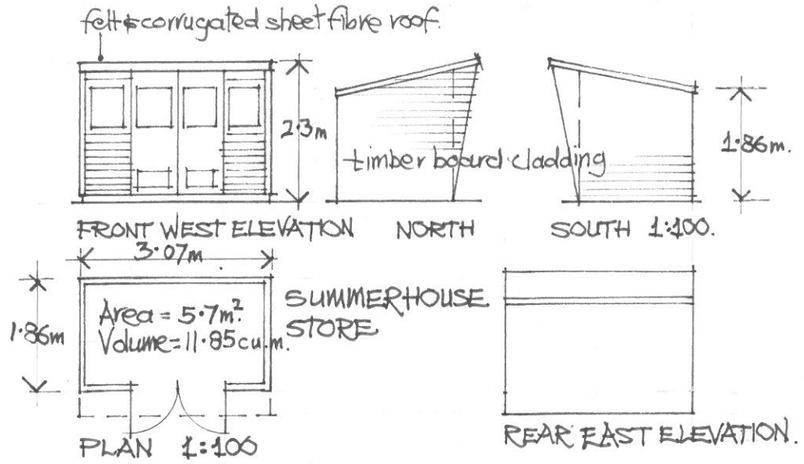

FRONT WEST ELEVATION NORTH SOUTH 1:100.


PLAN 1:100

REAR EAST ELEVATION.




NORTH ELEVATION 1:100 FRONT WEST ELEVATION 1:100 SOUTH ELEVATION

FIVE STABLES

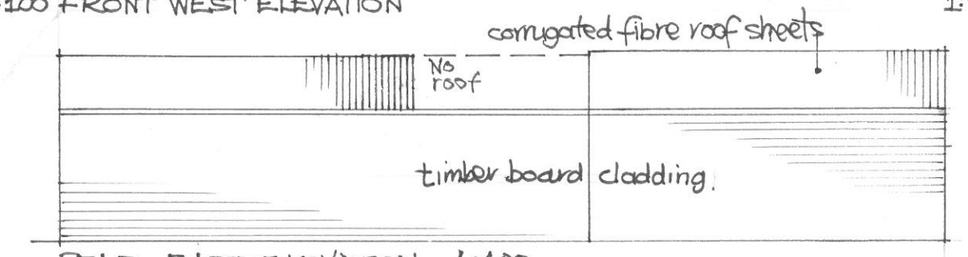

REAR EAST ELEVATION 1:100.

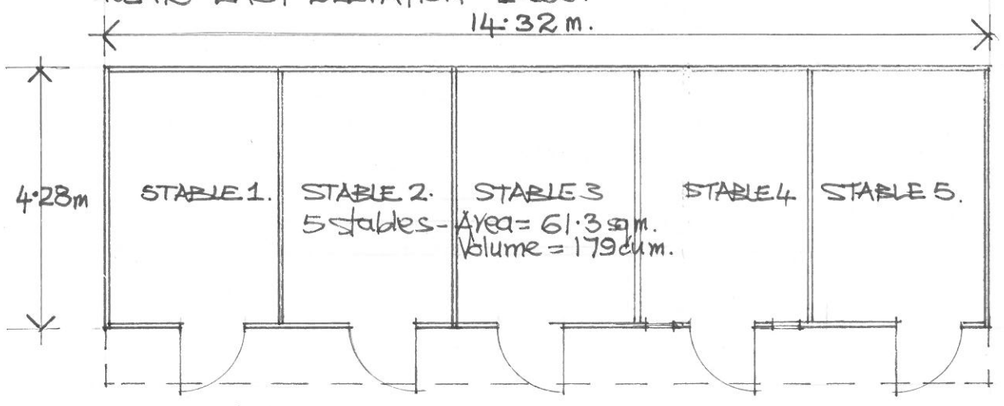

PLAN 1:100.

THE STABLE BUILDINGS
(TO BE DEMOLISHED)
POST OFFICE FARM
215 CHURCH STREET
DENBY VILLAGE
RIPLEY
DE5 8PH

PLANS & ELEVATIONS – AS EXISTING
SCALE 1:100 @ A3 March 2023
Drawing No. POF.DV / 2023 / S2