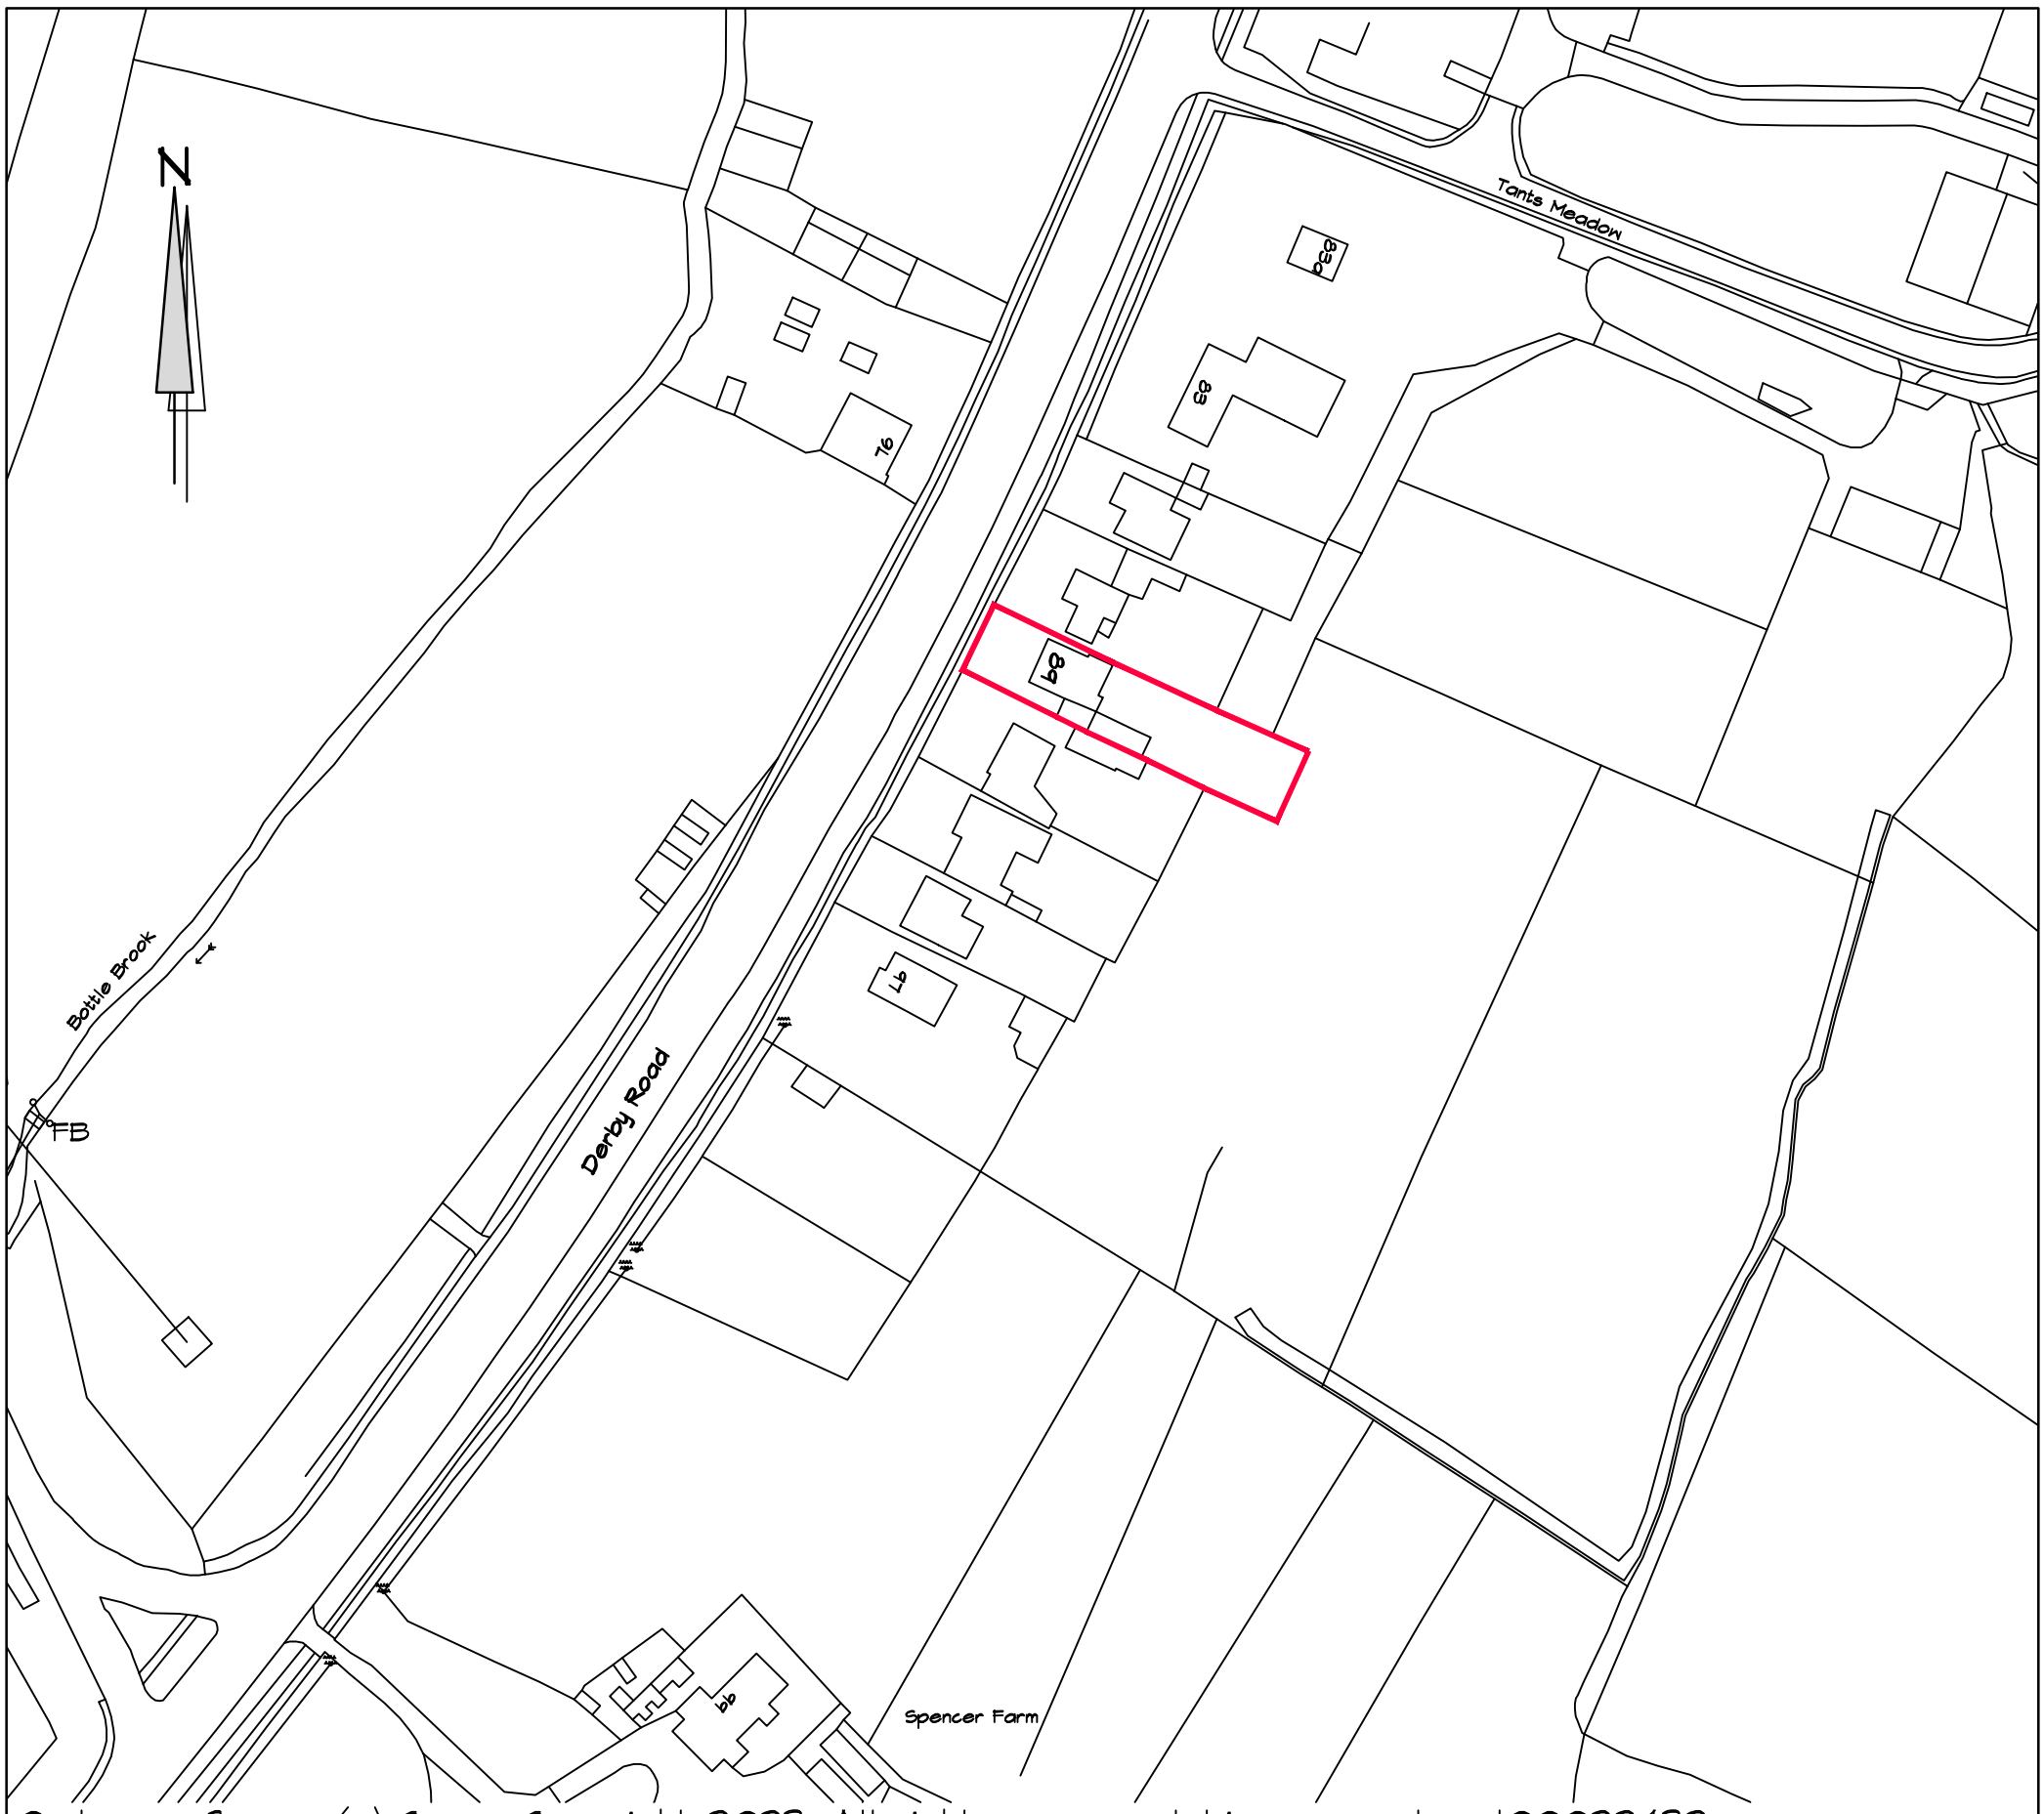


Ordnance Survey (c) Crown Copyright 2023. All rights reserved. Licence number 100022432

Site Location Plan

1:1250

Address: 89, Derby Road, Lower Kilburn, Belper.	CREATION BUILDING DESIGN	
Client: Mr & Mrs J. Naylor	7, Brackley Drive, Spondon, Derby DE21 7SA Tel: 01332 677959 Mob. 07969 248579 E-mail kevinfitchett7@gmail.com Web www.creationbuildingdesign.co.uk	
Date: March '23		
Drawing Title: Site Location Plan	Scale: 1:1250	Drawing No: 2231ISP