
51 Laund Hill Block Plan

Proposed off road parking

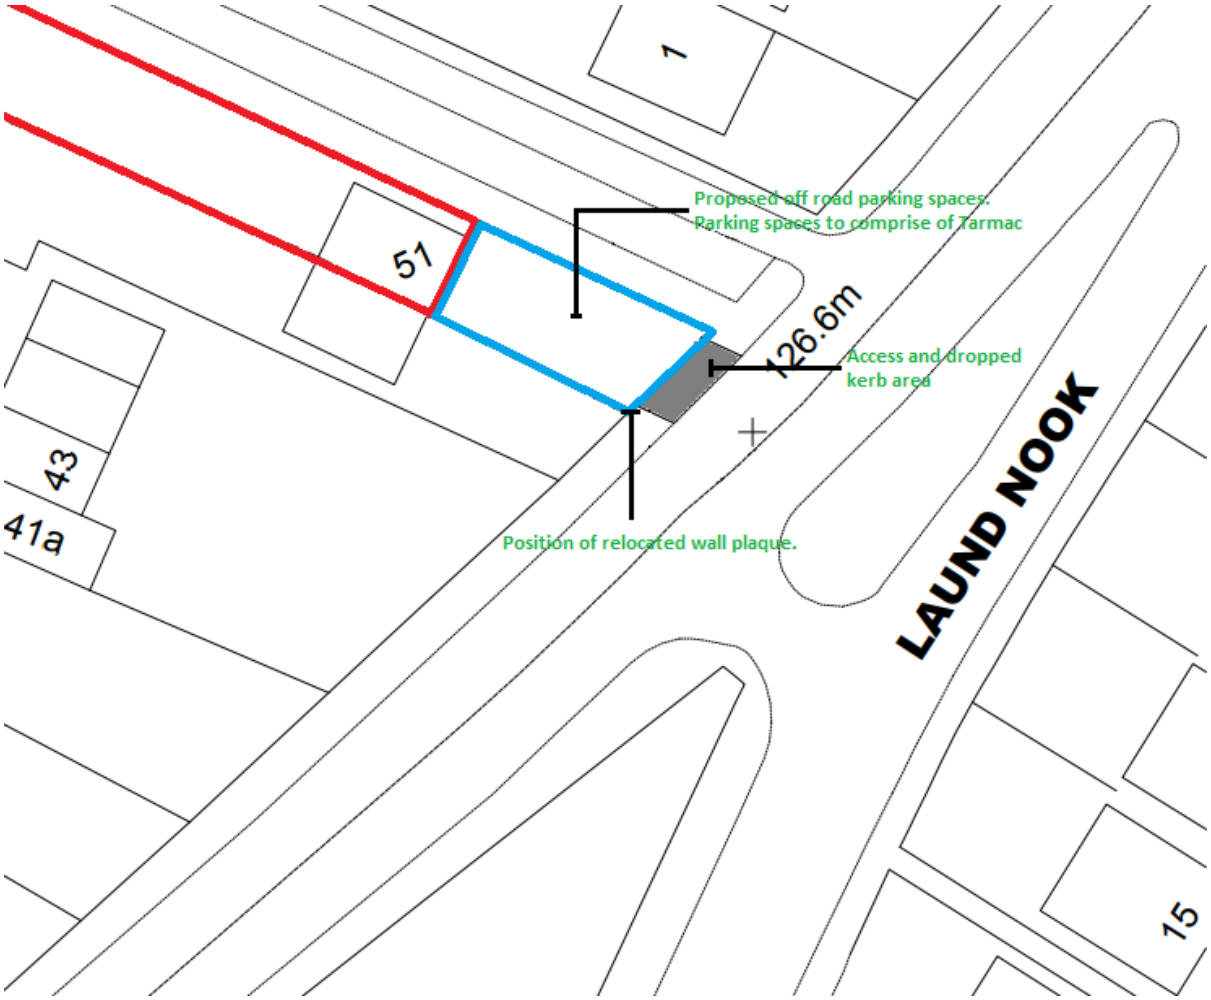

Drawing No: 2 **Title: Block Plan** **Scale: 1:200**