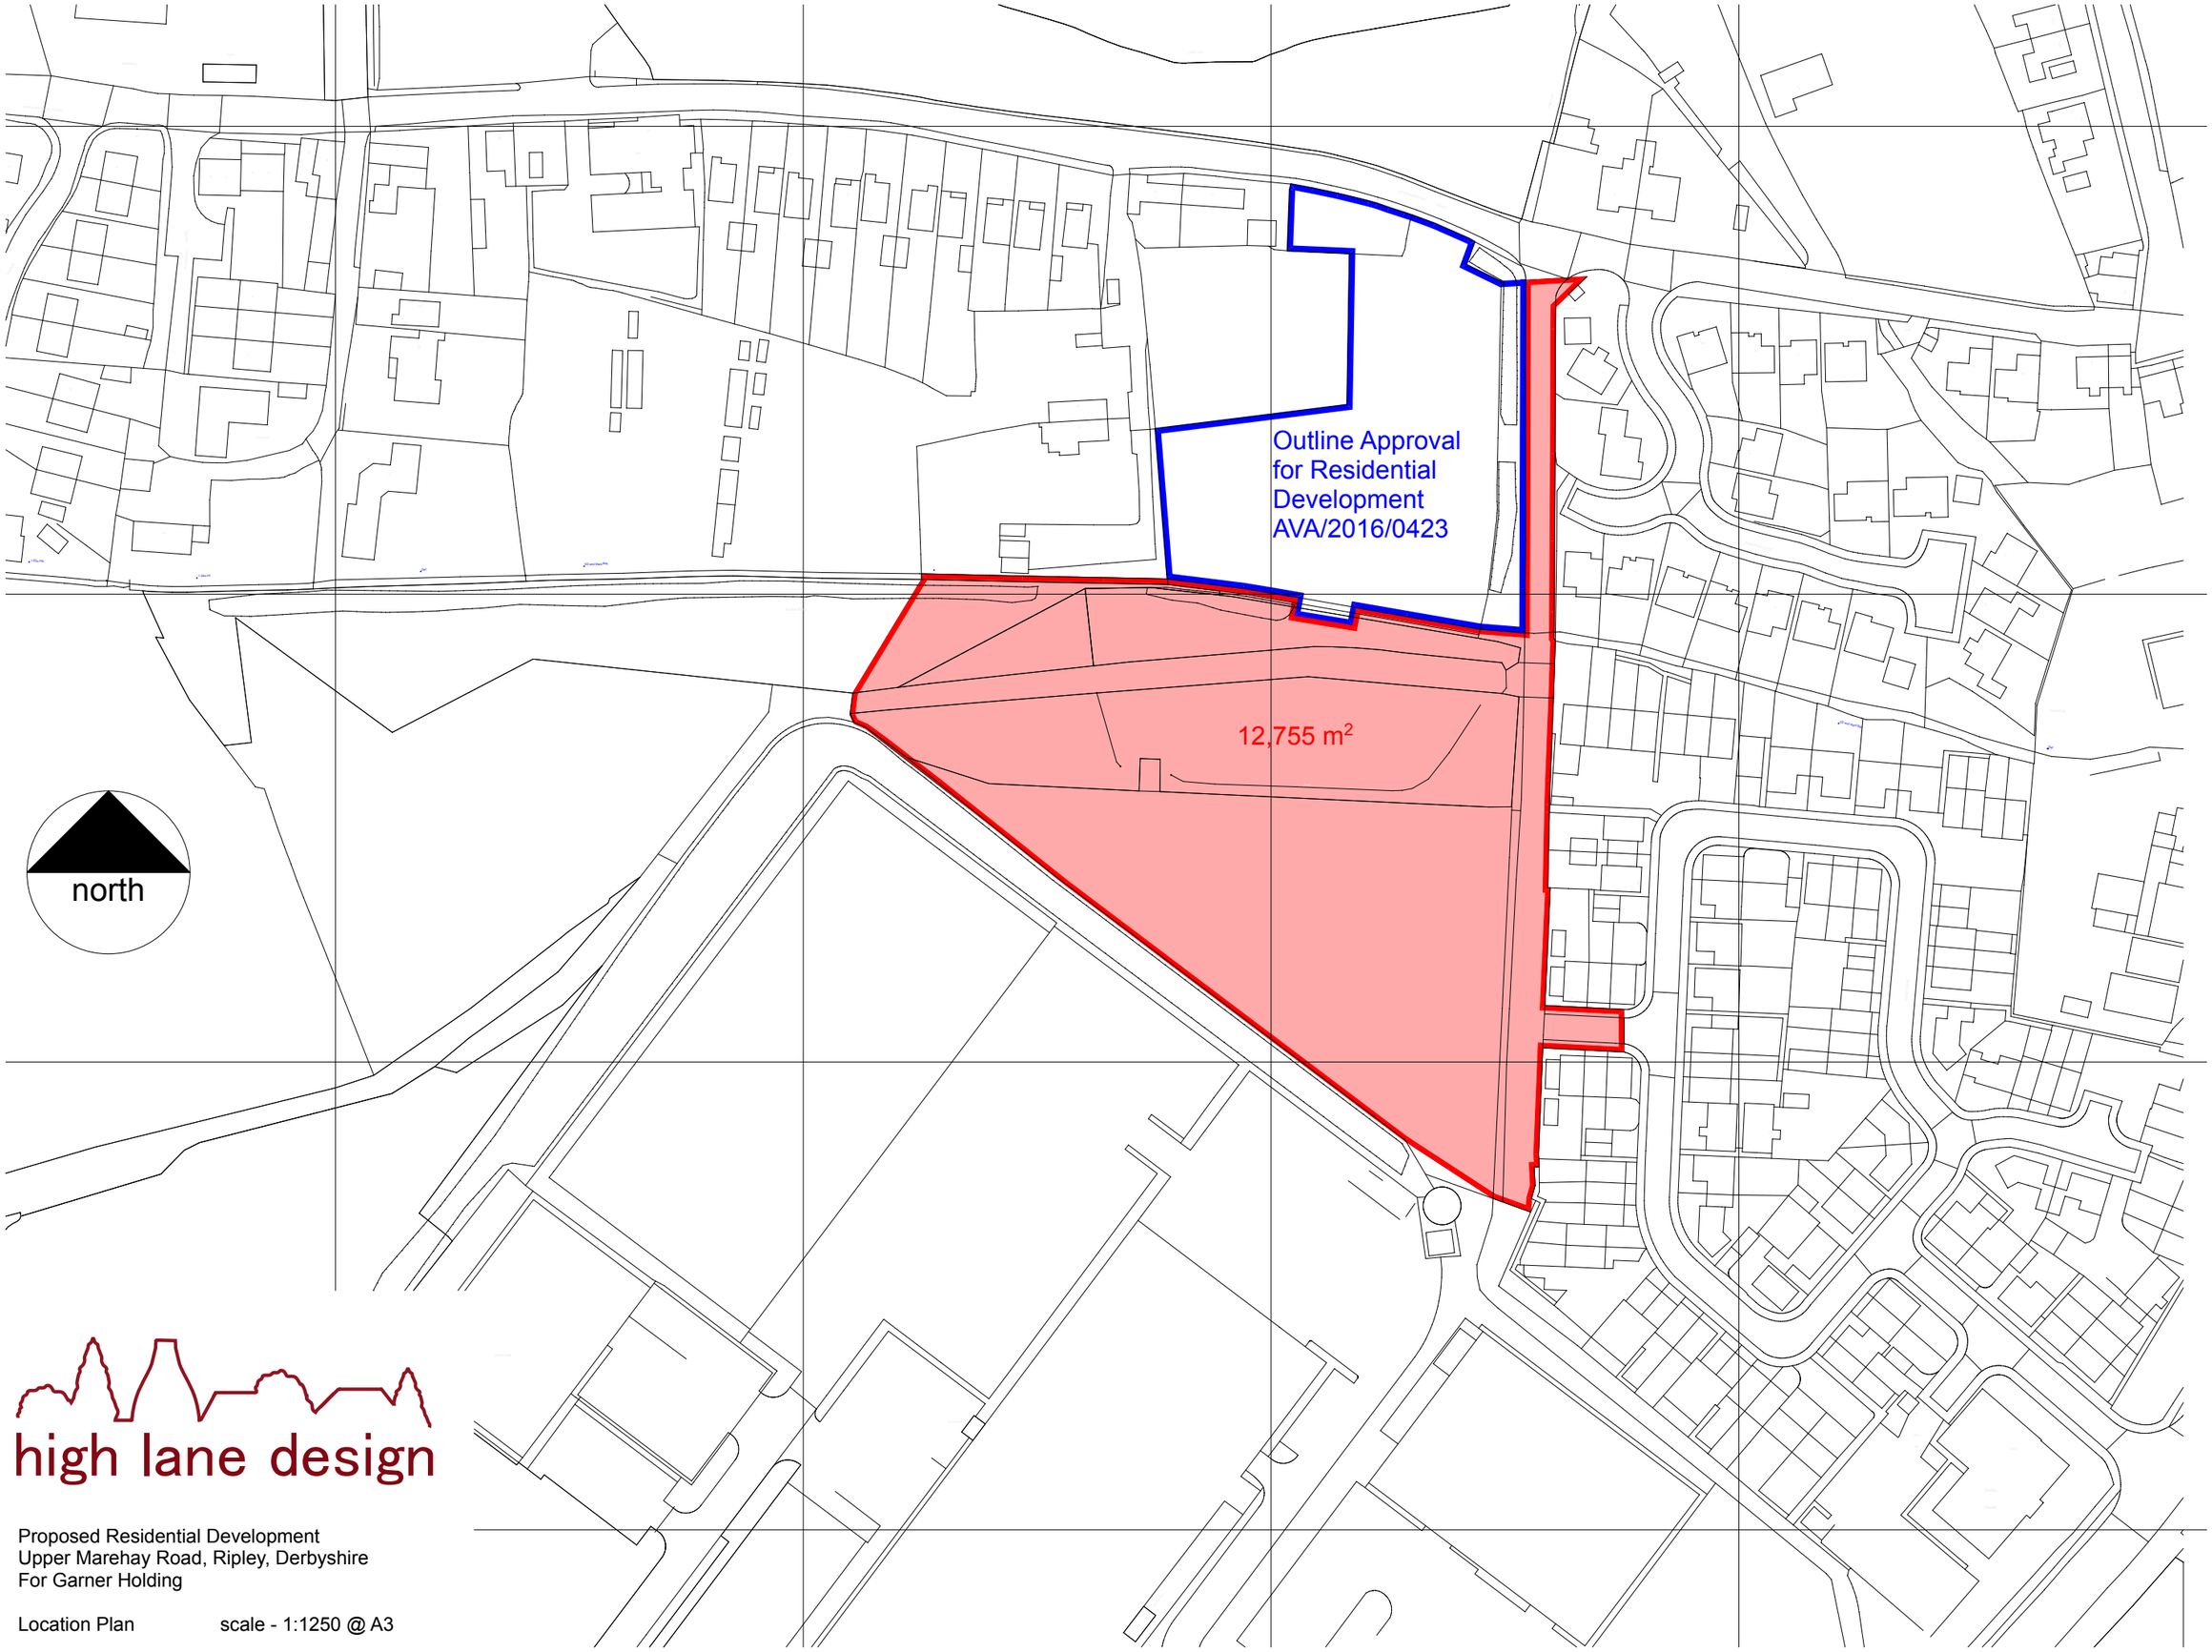


high lane design

Proposed Residential Development
Upper Marehay Road, Ripley, Derbyshire
For Garner Holding

Location Plan scale - 1:1250 @ A3