

EXISTING

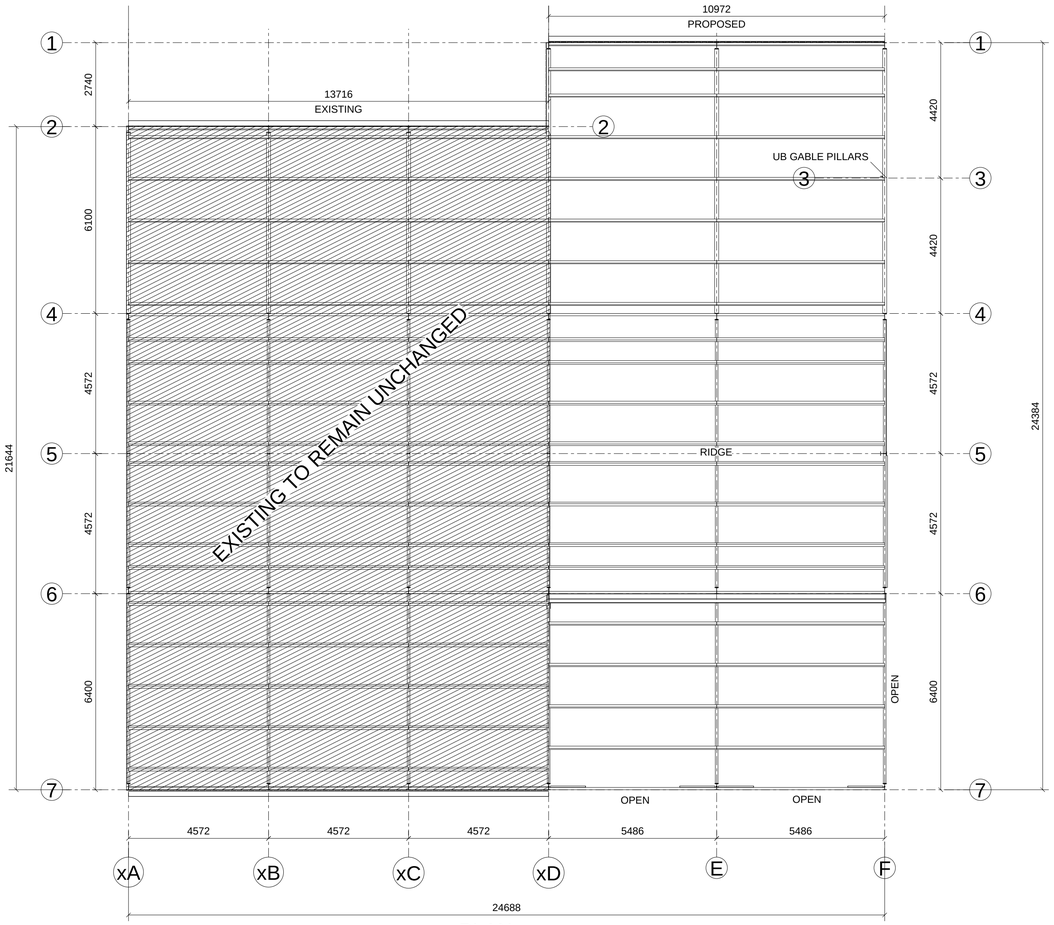


PLAN

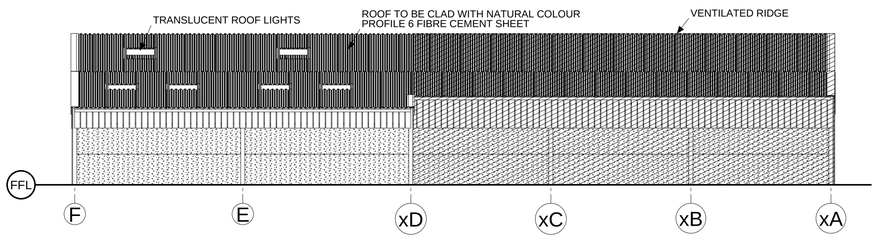


SIDE ELEVATION 1

VISIBLE FROM ROAD

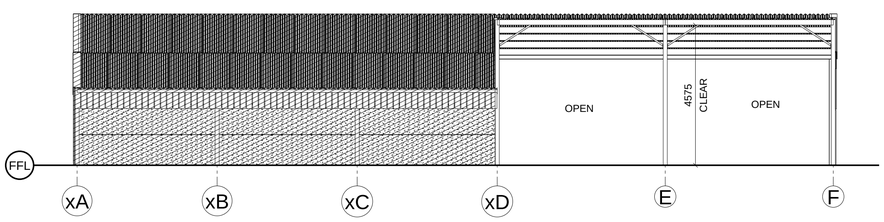


SIDE ELEVATION 7

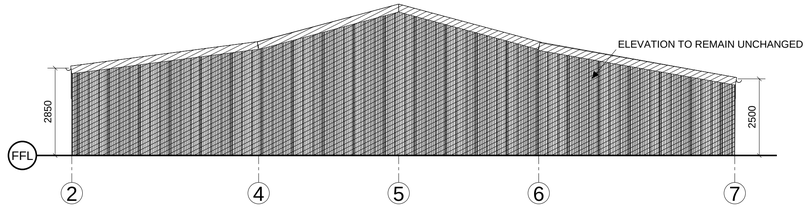


END ELEVATION xA

EXISTING GABLE END CLOSEST TO TO THE SITE ENTRANCE

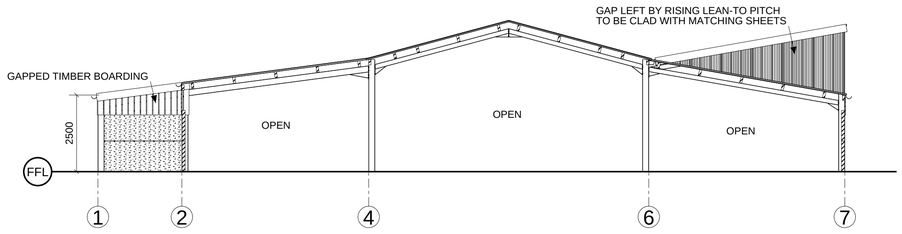


SECTION FRAME xD

WHERE EXISTING BUILD WILL CONNECT TO PROPOSED

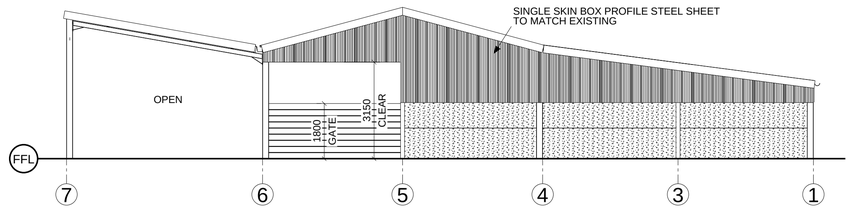

END ELEVATION F

PROPOSED ELEVATION FACING AWAY FROM SITE ENTRANCE

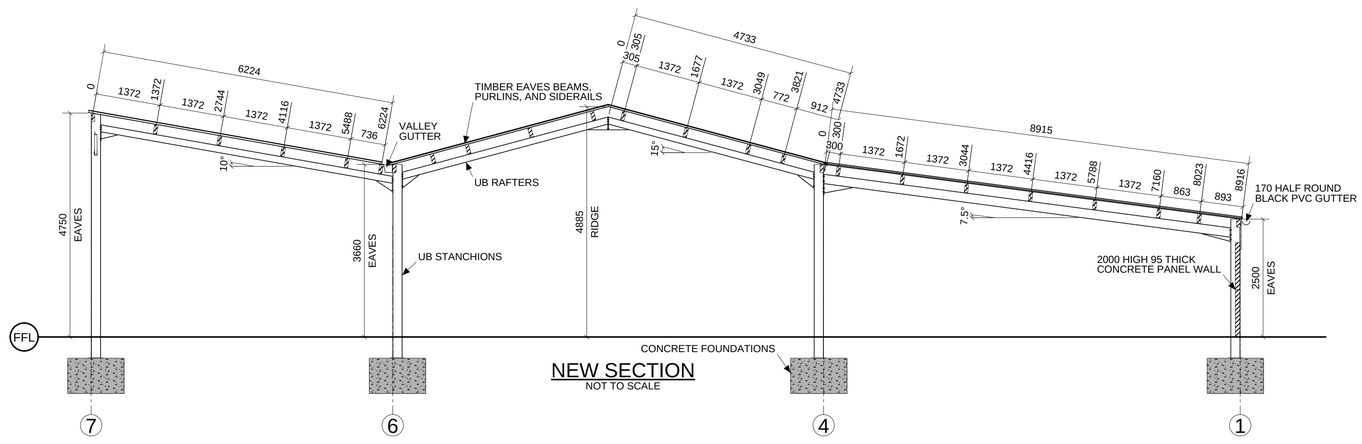

NEW SECTION

NOT TO SCALE

STEELWORK TO BE SHOTBLASTED AND PAINTED

Scale	1:100 AT A1
Drawn	Z.V
Date	17.03.2023

De Ville & Lear Ltd
CONSTRUCTIONAL ENGINEERS
Mill Lane Works
Roston, Ashbourne DE6 2EE.
Telephone: 01335 324302
Fax: 01335 324568
Email: info@devilleandlear.co.uk


EXISTING ELEVATIONS OF MAINSPAN AND TWIN LEAN-TOS AND PROPOSED EXTENSION FOR MR ALLSOPP

BEECH FARM, SANDHALL LANE, BELPER, DE56 2RD


Revision Date

Drawing No.
[1]
23034

Tekla Structures

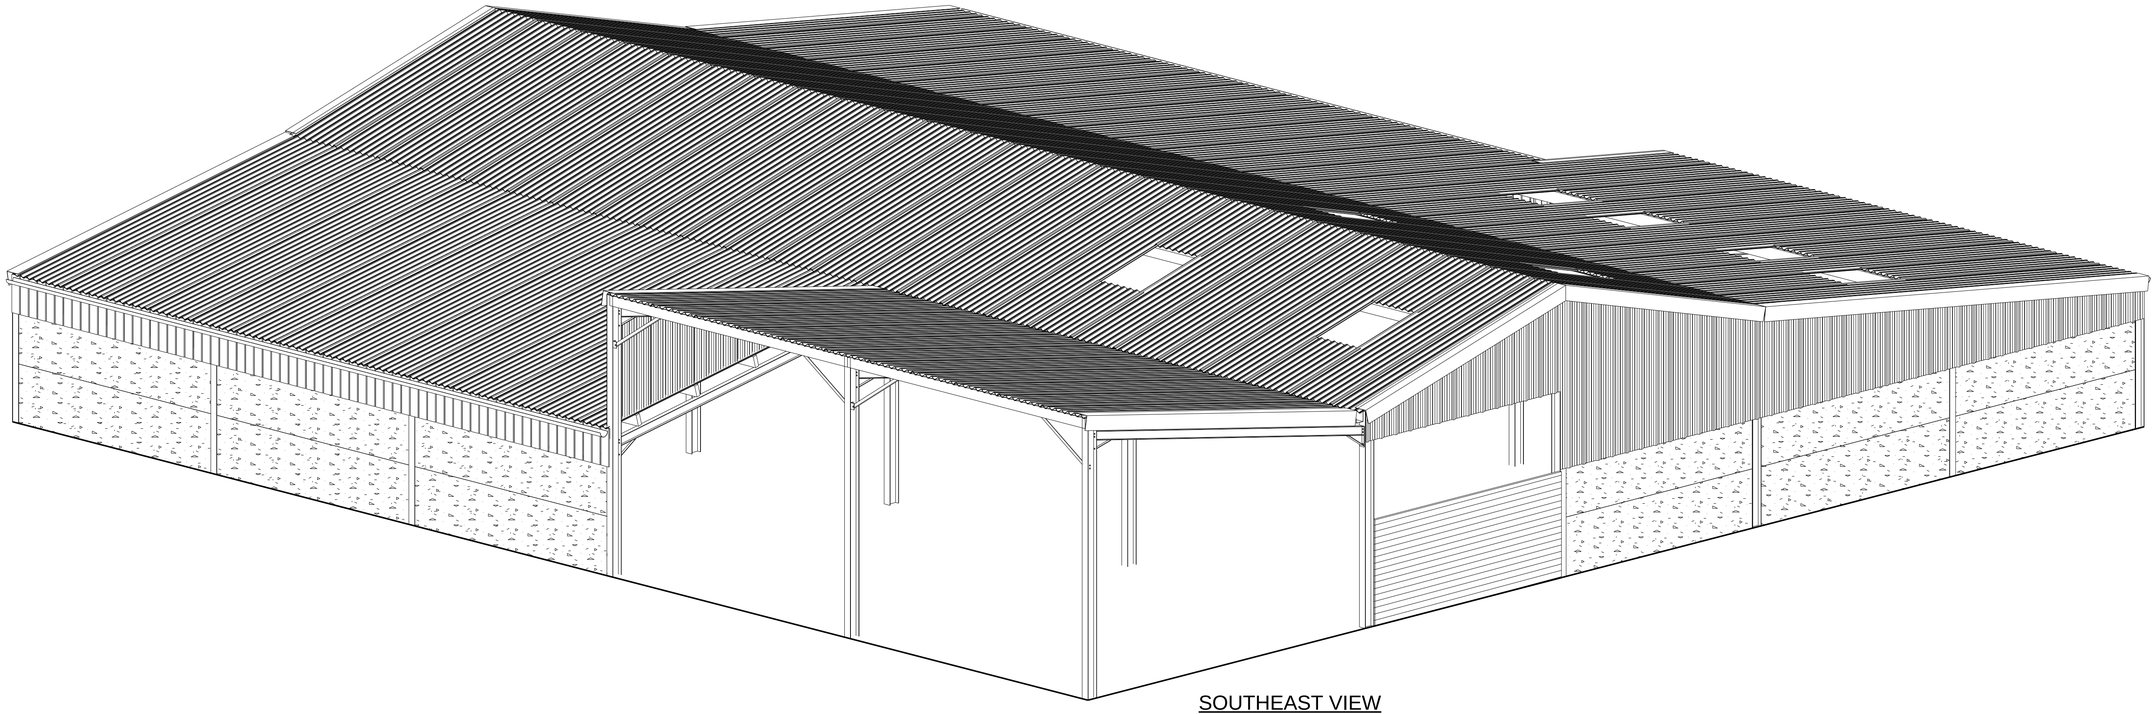

SOUTHEAST VIEW

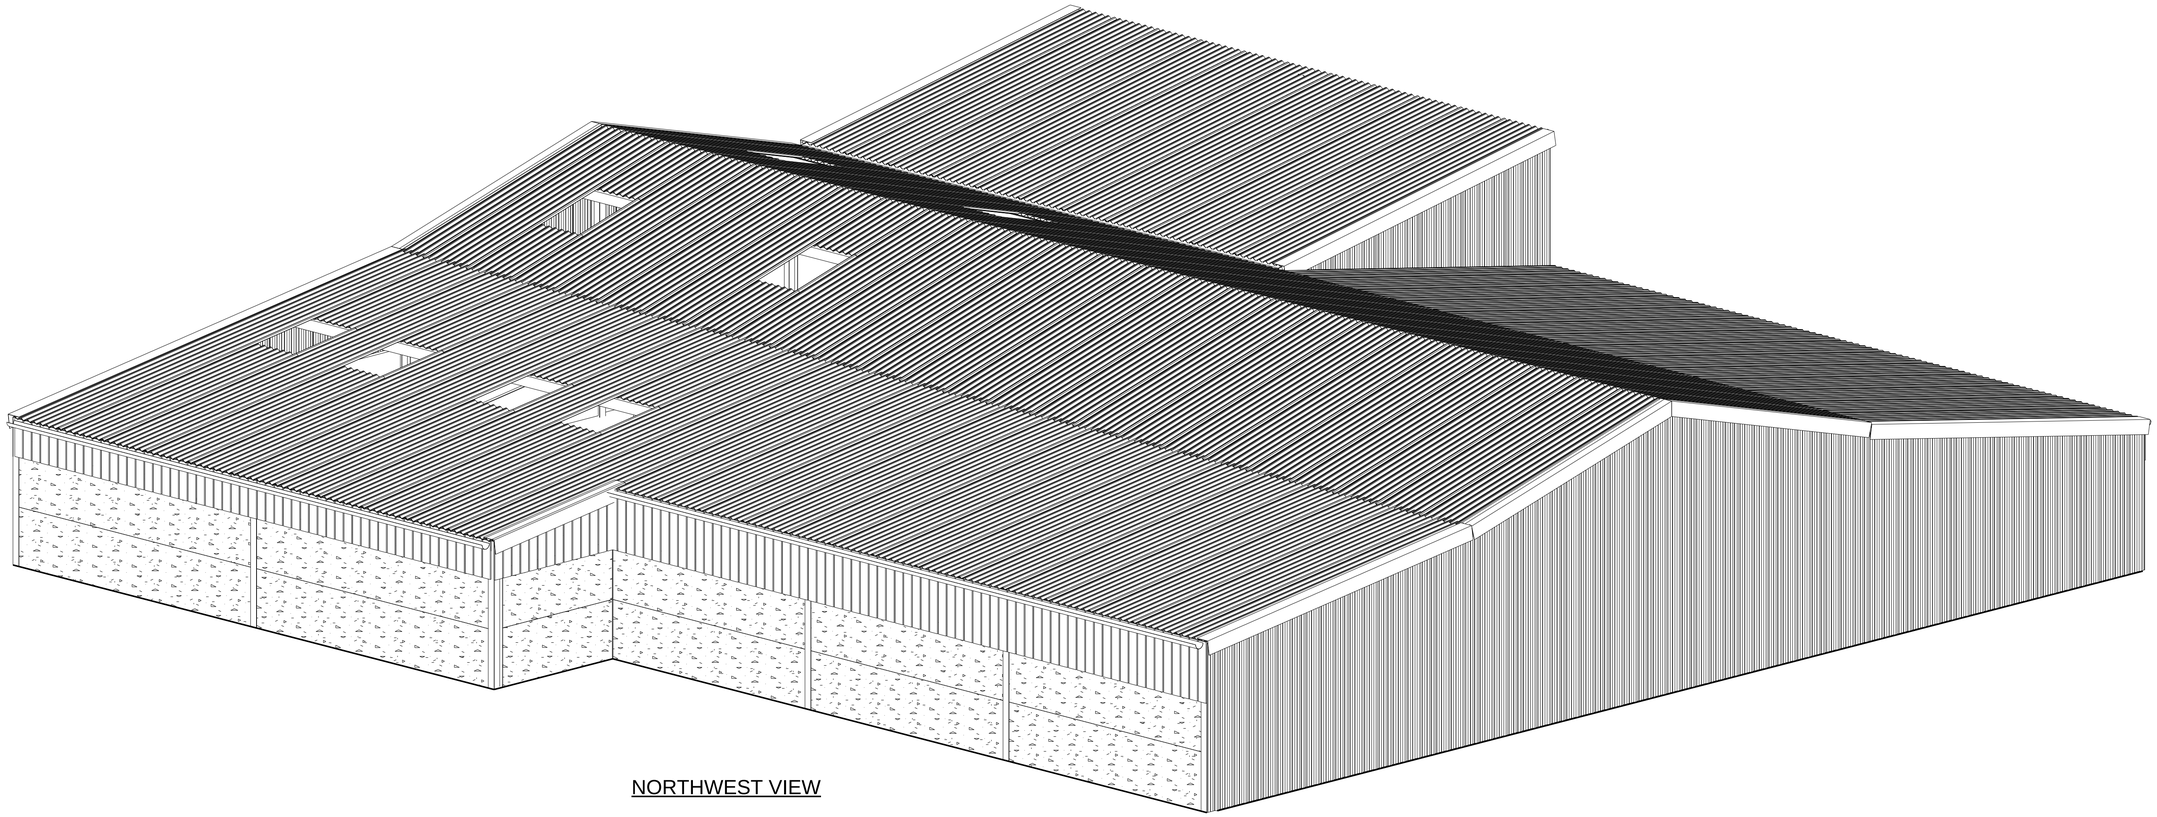

NORTHWEST VIEW

Scale	NTS
Drawn	Z.V
Date	20.03.2023

De Ville & Lear Ltd
CONSTRUCTIONAL ENGINEERS

Mill Lane Works
Roston, Ashbourne DE6 2EE.
Telephone: 01335 324302
Fax: 01335 324568
Email: info@devilleandlear.co.uk

3D VIEWS OF EXISTING MAINSPAN WITH LEAN-TOS AND PROPOSED EXTENSION FOR MR ALLSOPP

BEECH FARM, SANDHALL LANE, BELPER, DE56 2RD

Revision Date

Drawing No.
[2]
23034

Tekla Structures