


SOUTH ELEVATION
AS EXISTING (1:50)

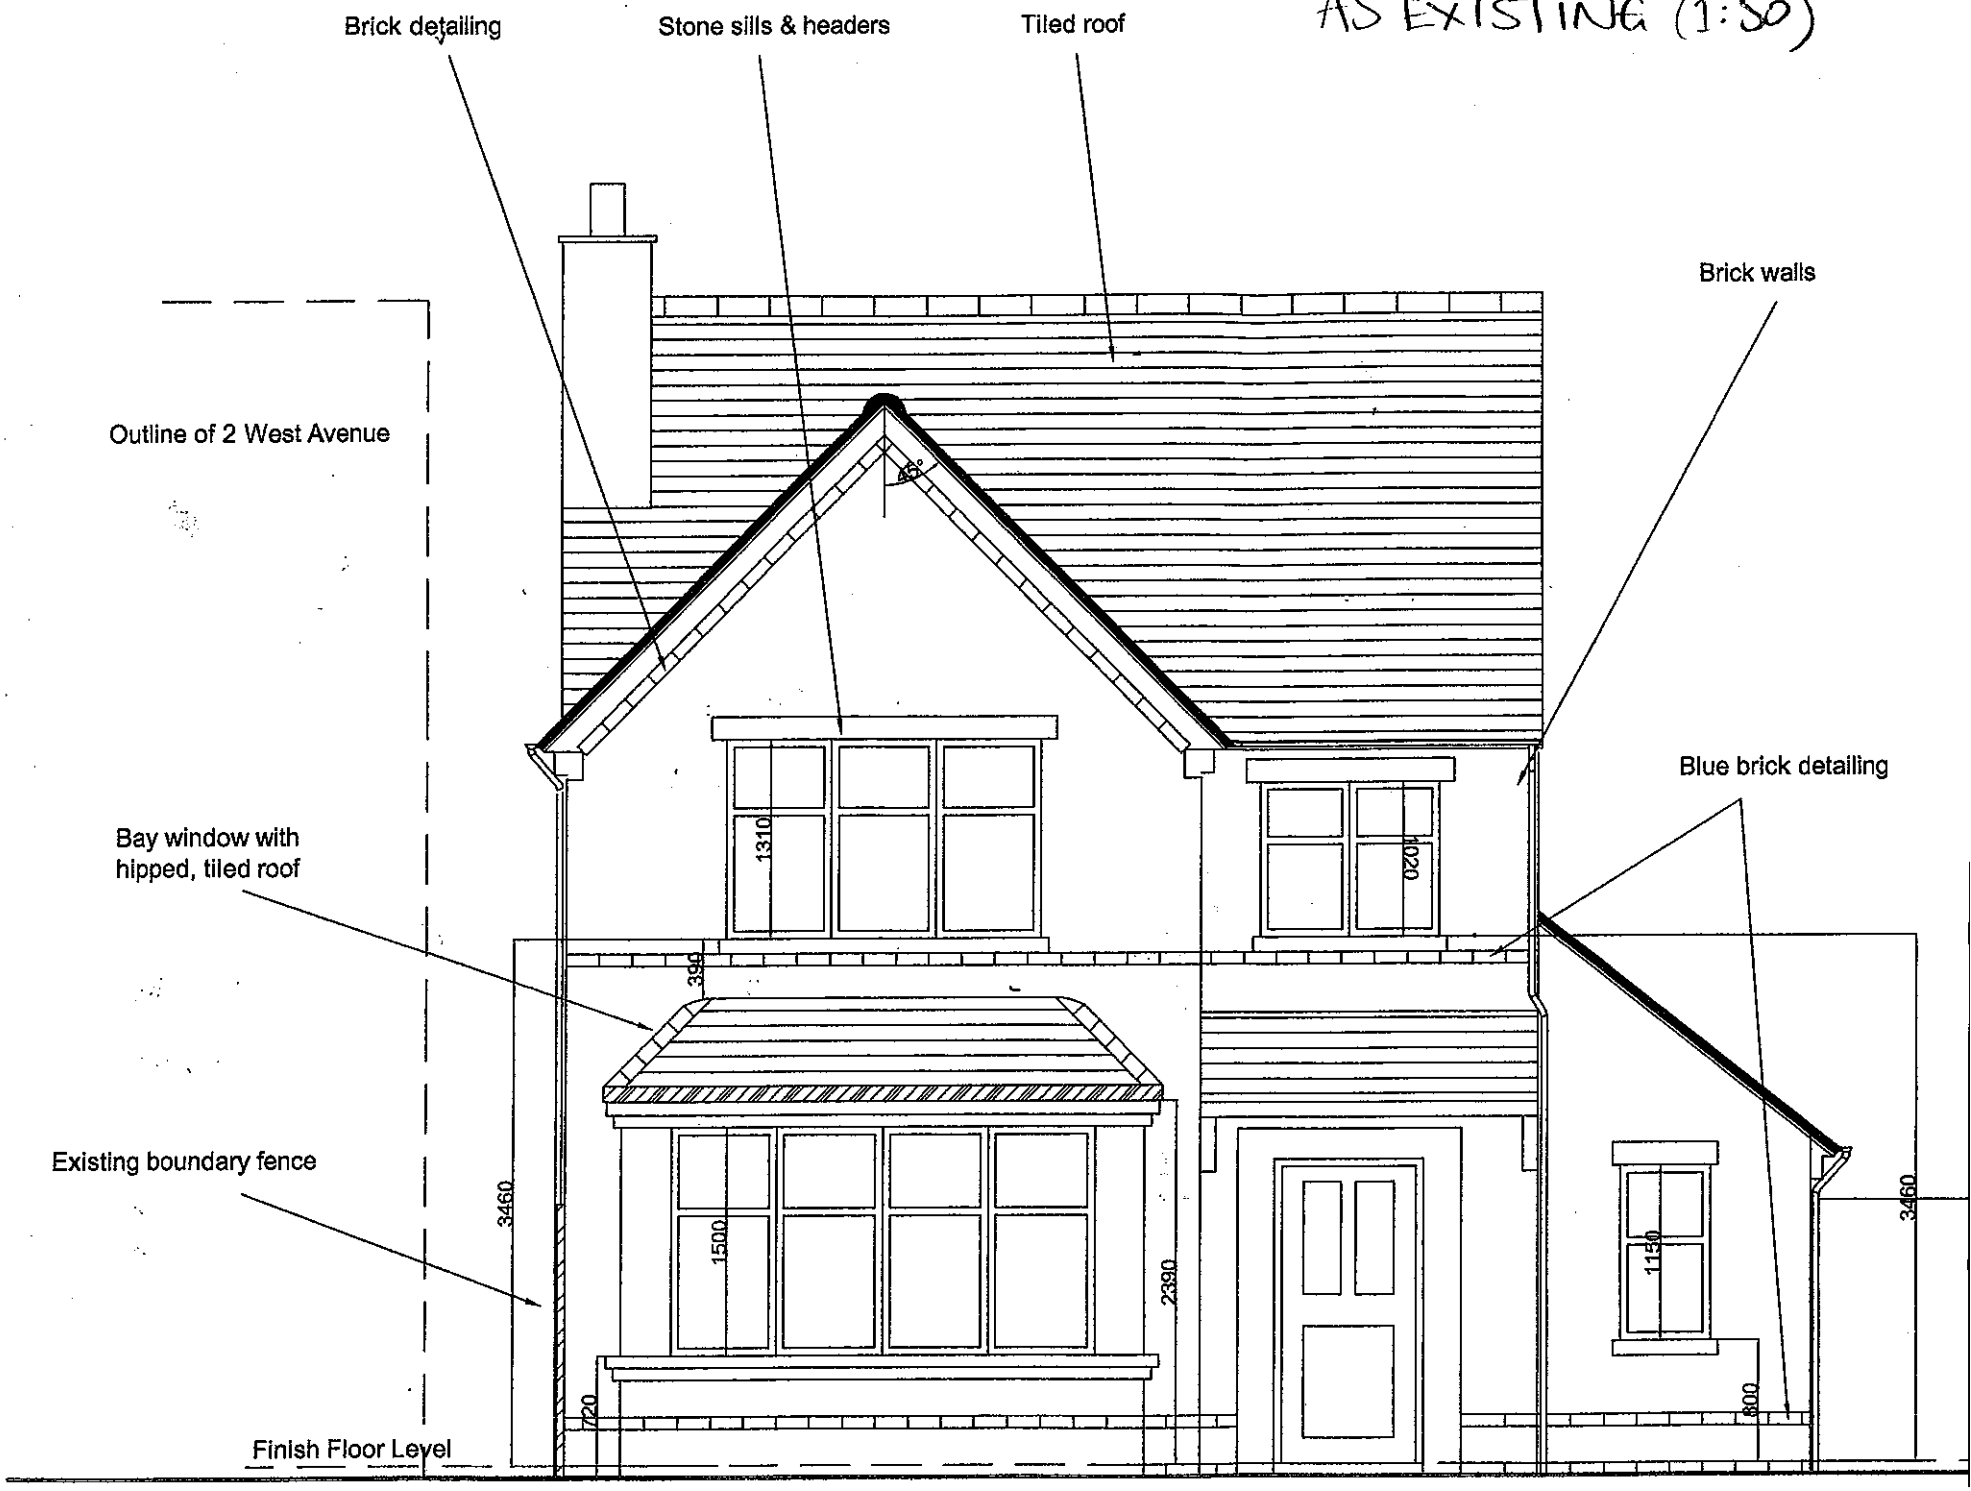

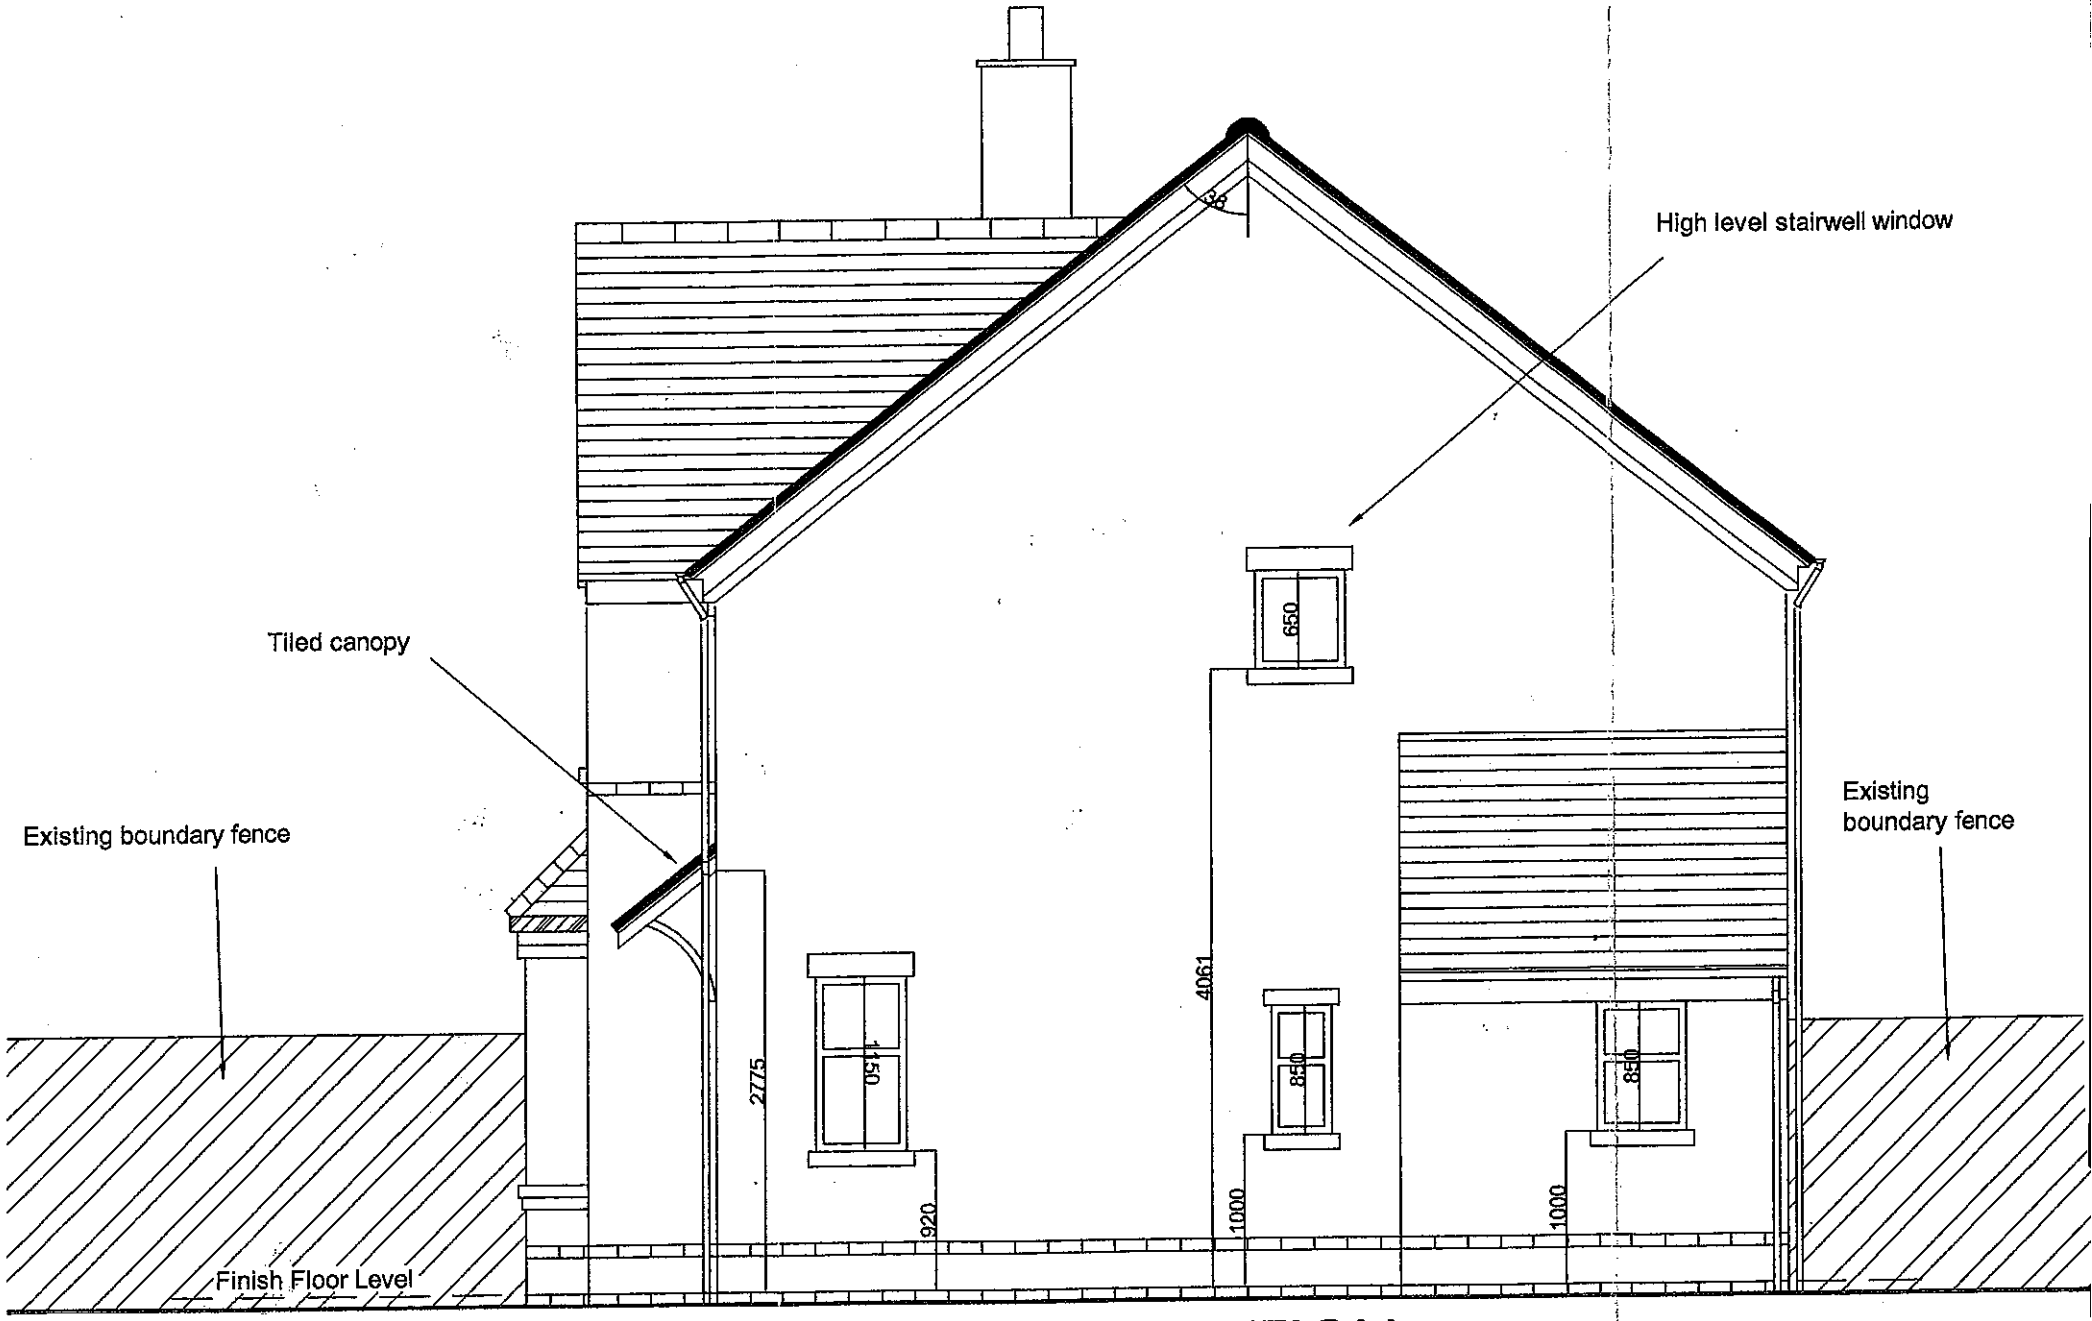

EAST ELEVATION

AS EXISTING (1:50)

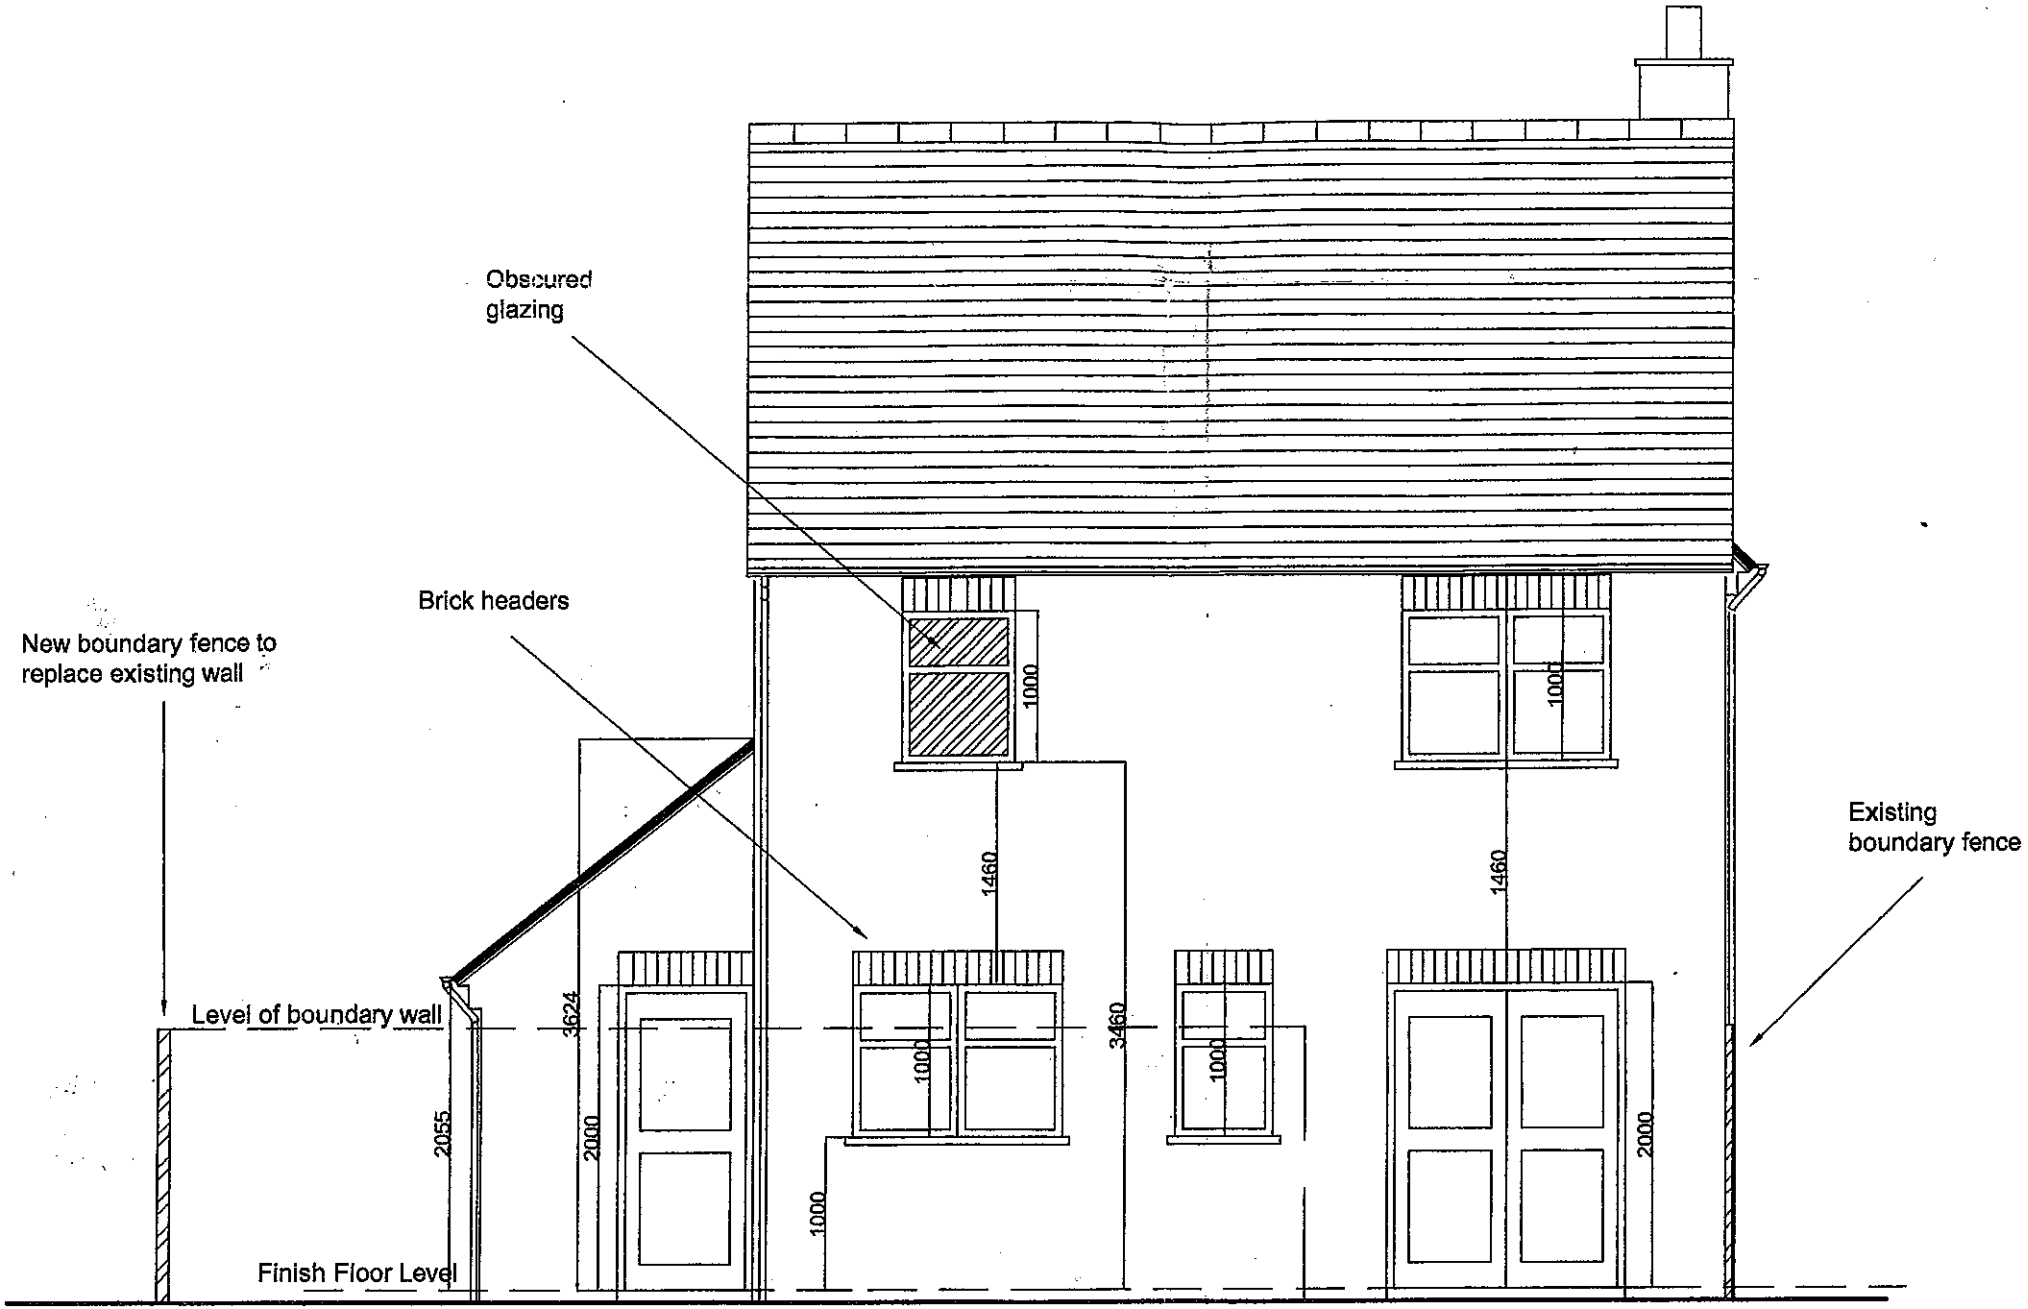

NORTH ELEVATION

AS EXISTING (1:50)