
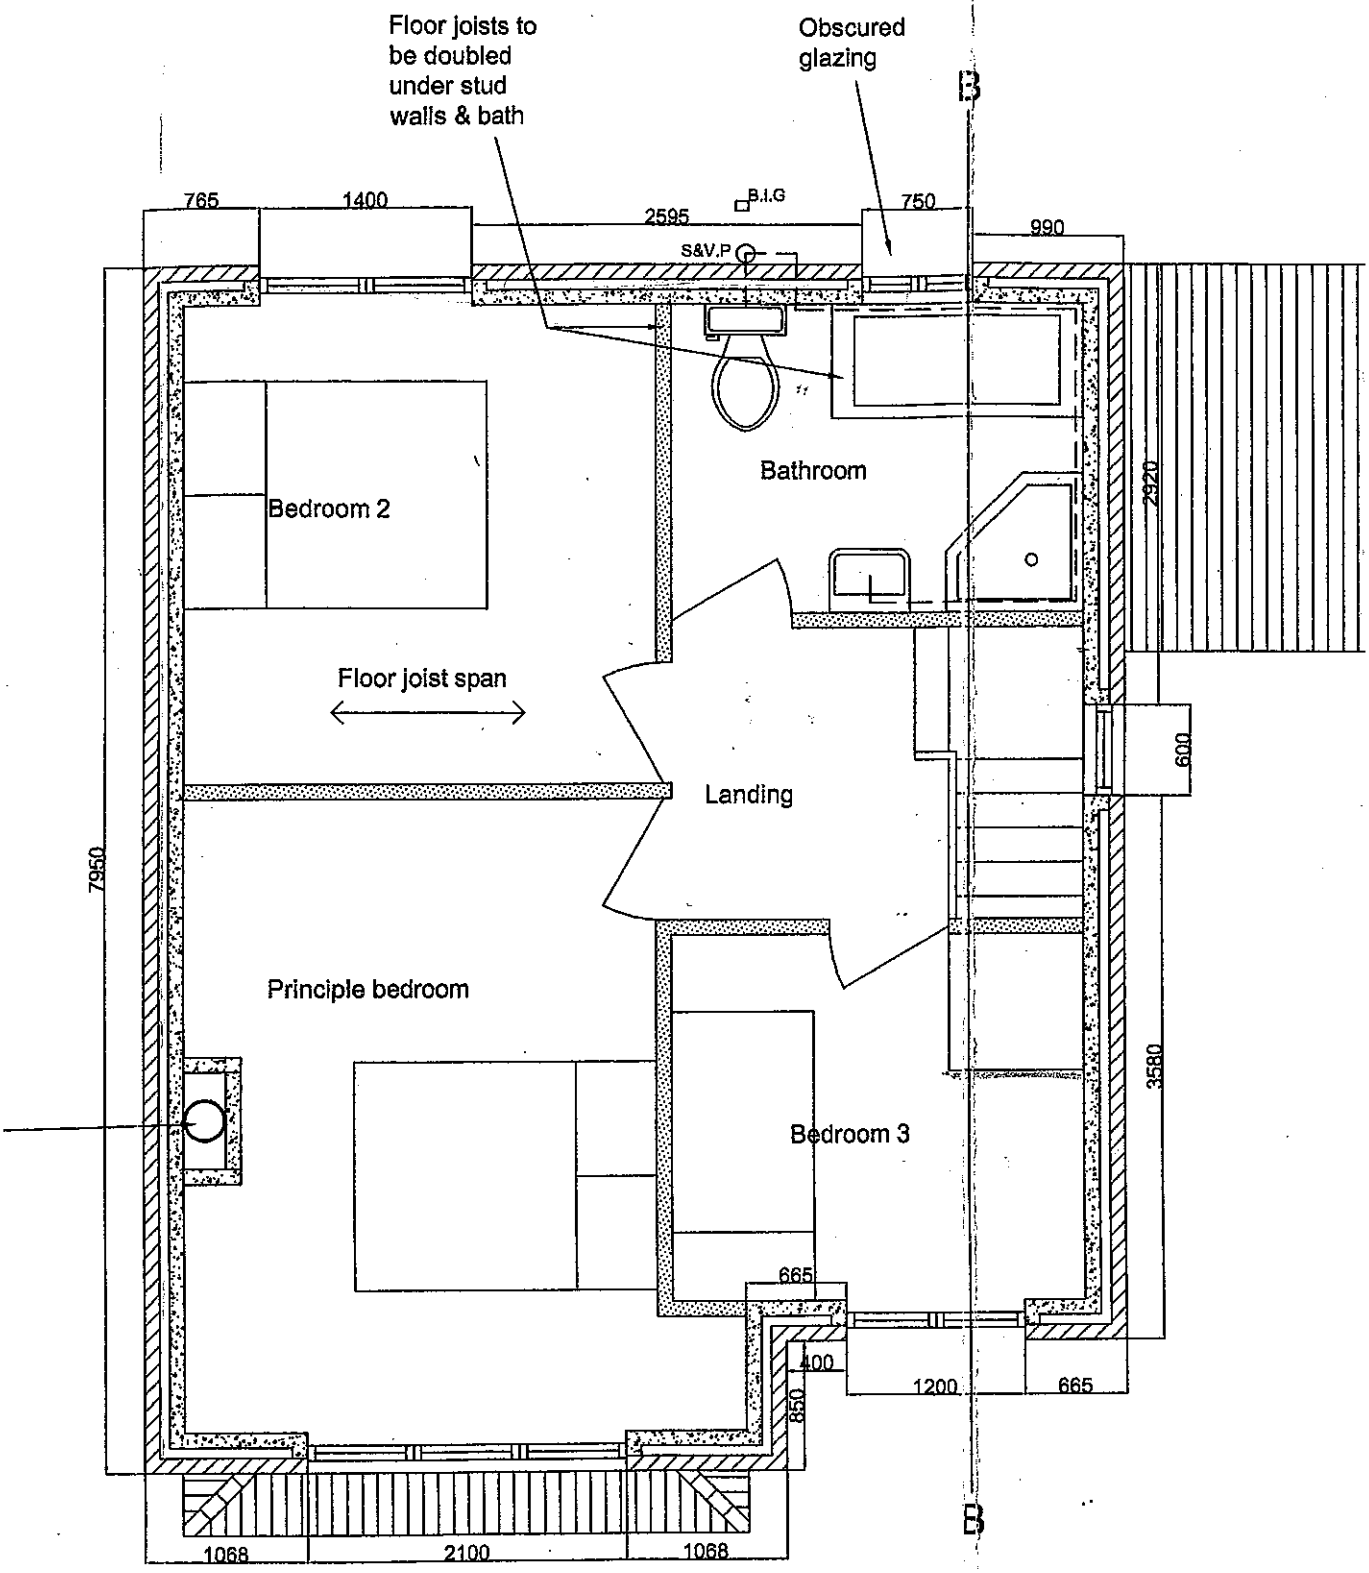


FIRST FLOOR

AS EXISTING (1:50)

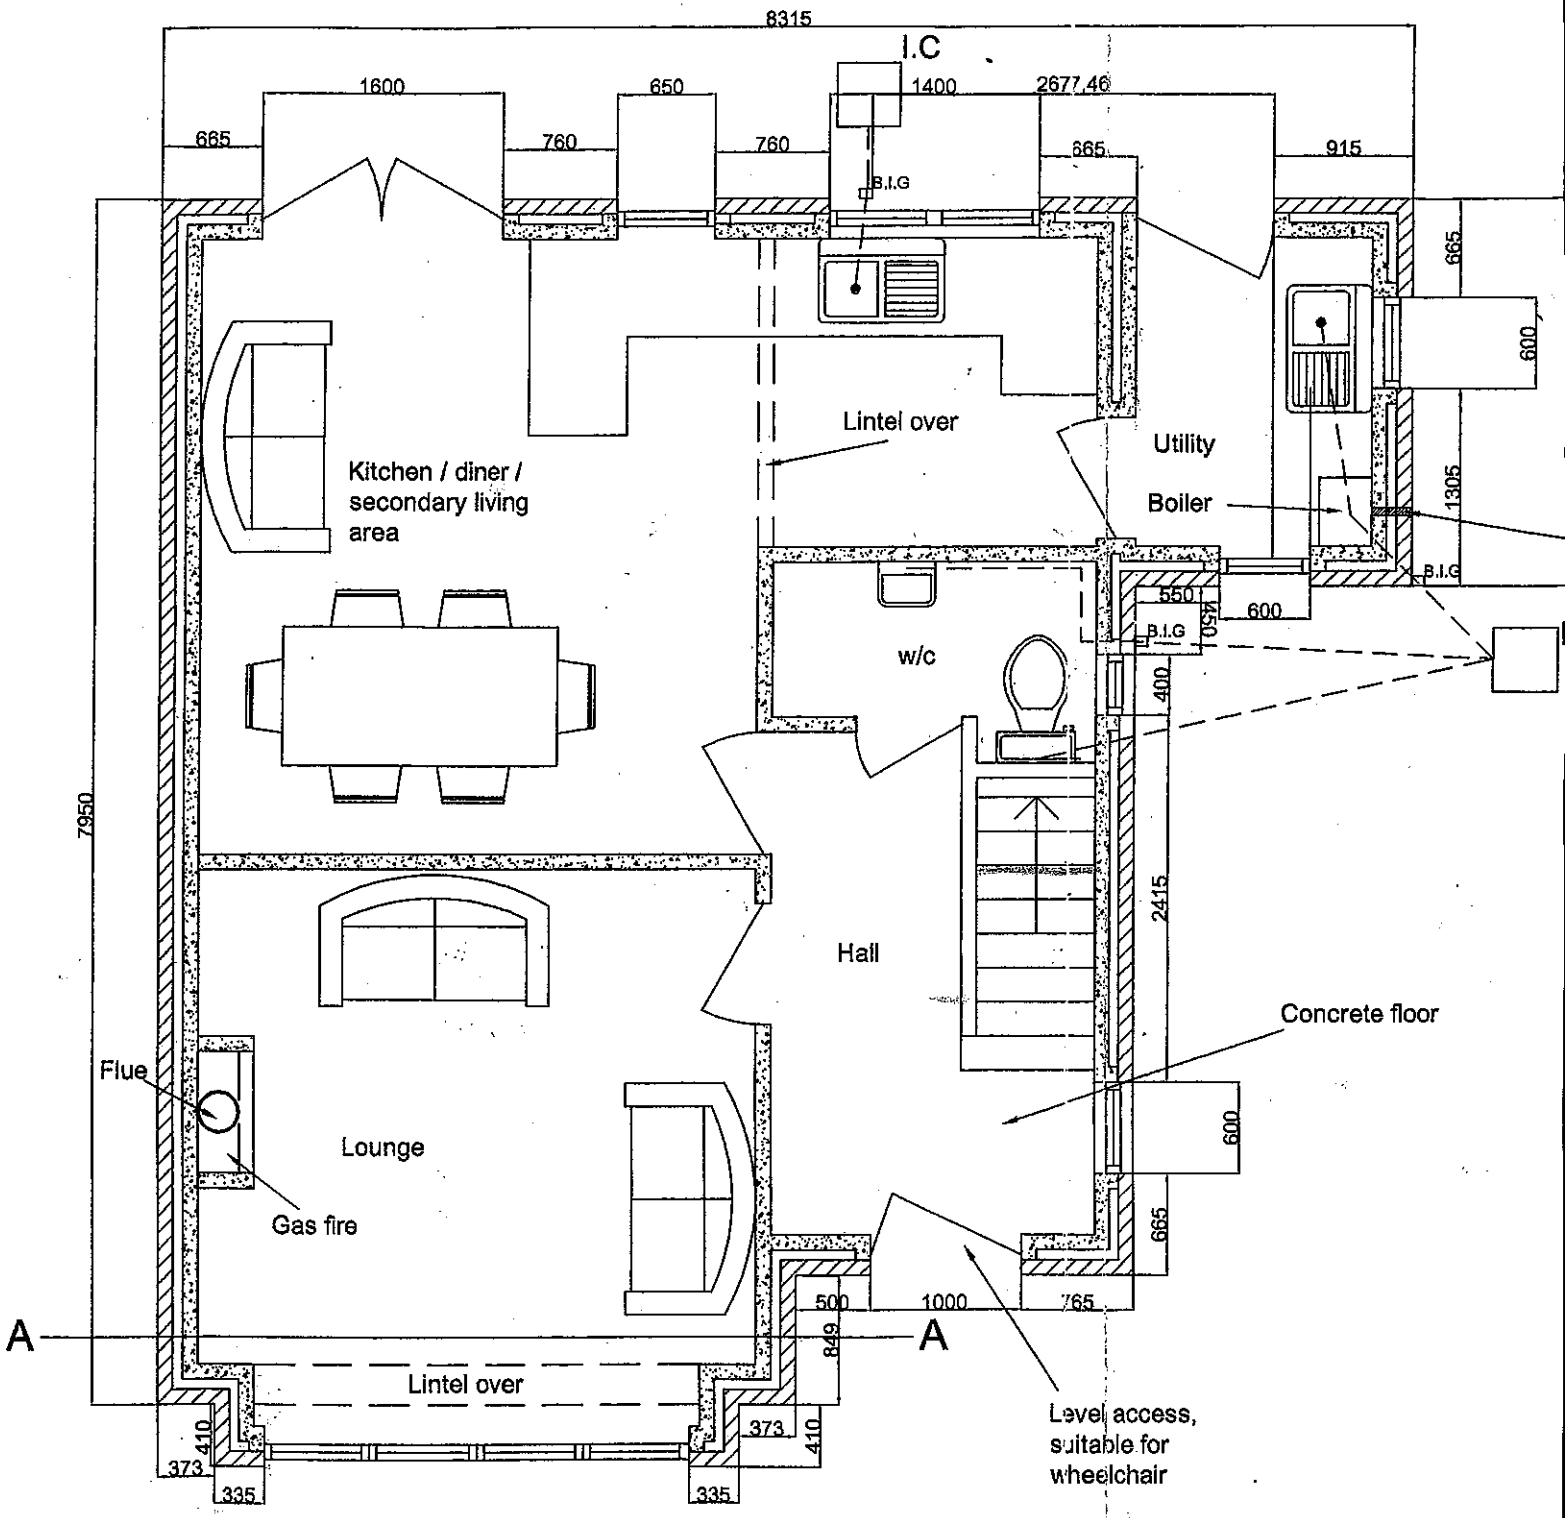

GROUND FLOOR

AS EXISTING AND PROPOSED (1:50)