




FIRST FLOOR AS PROPOSED (1:50)

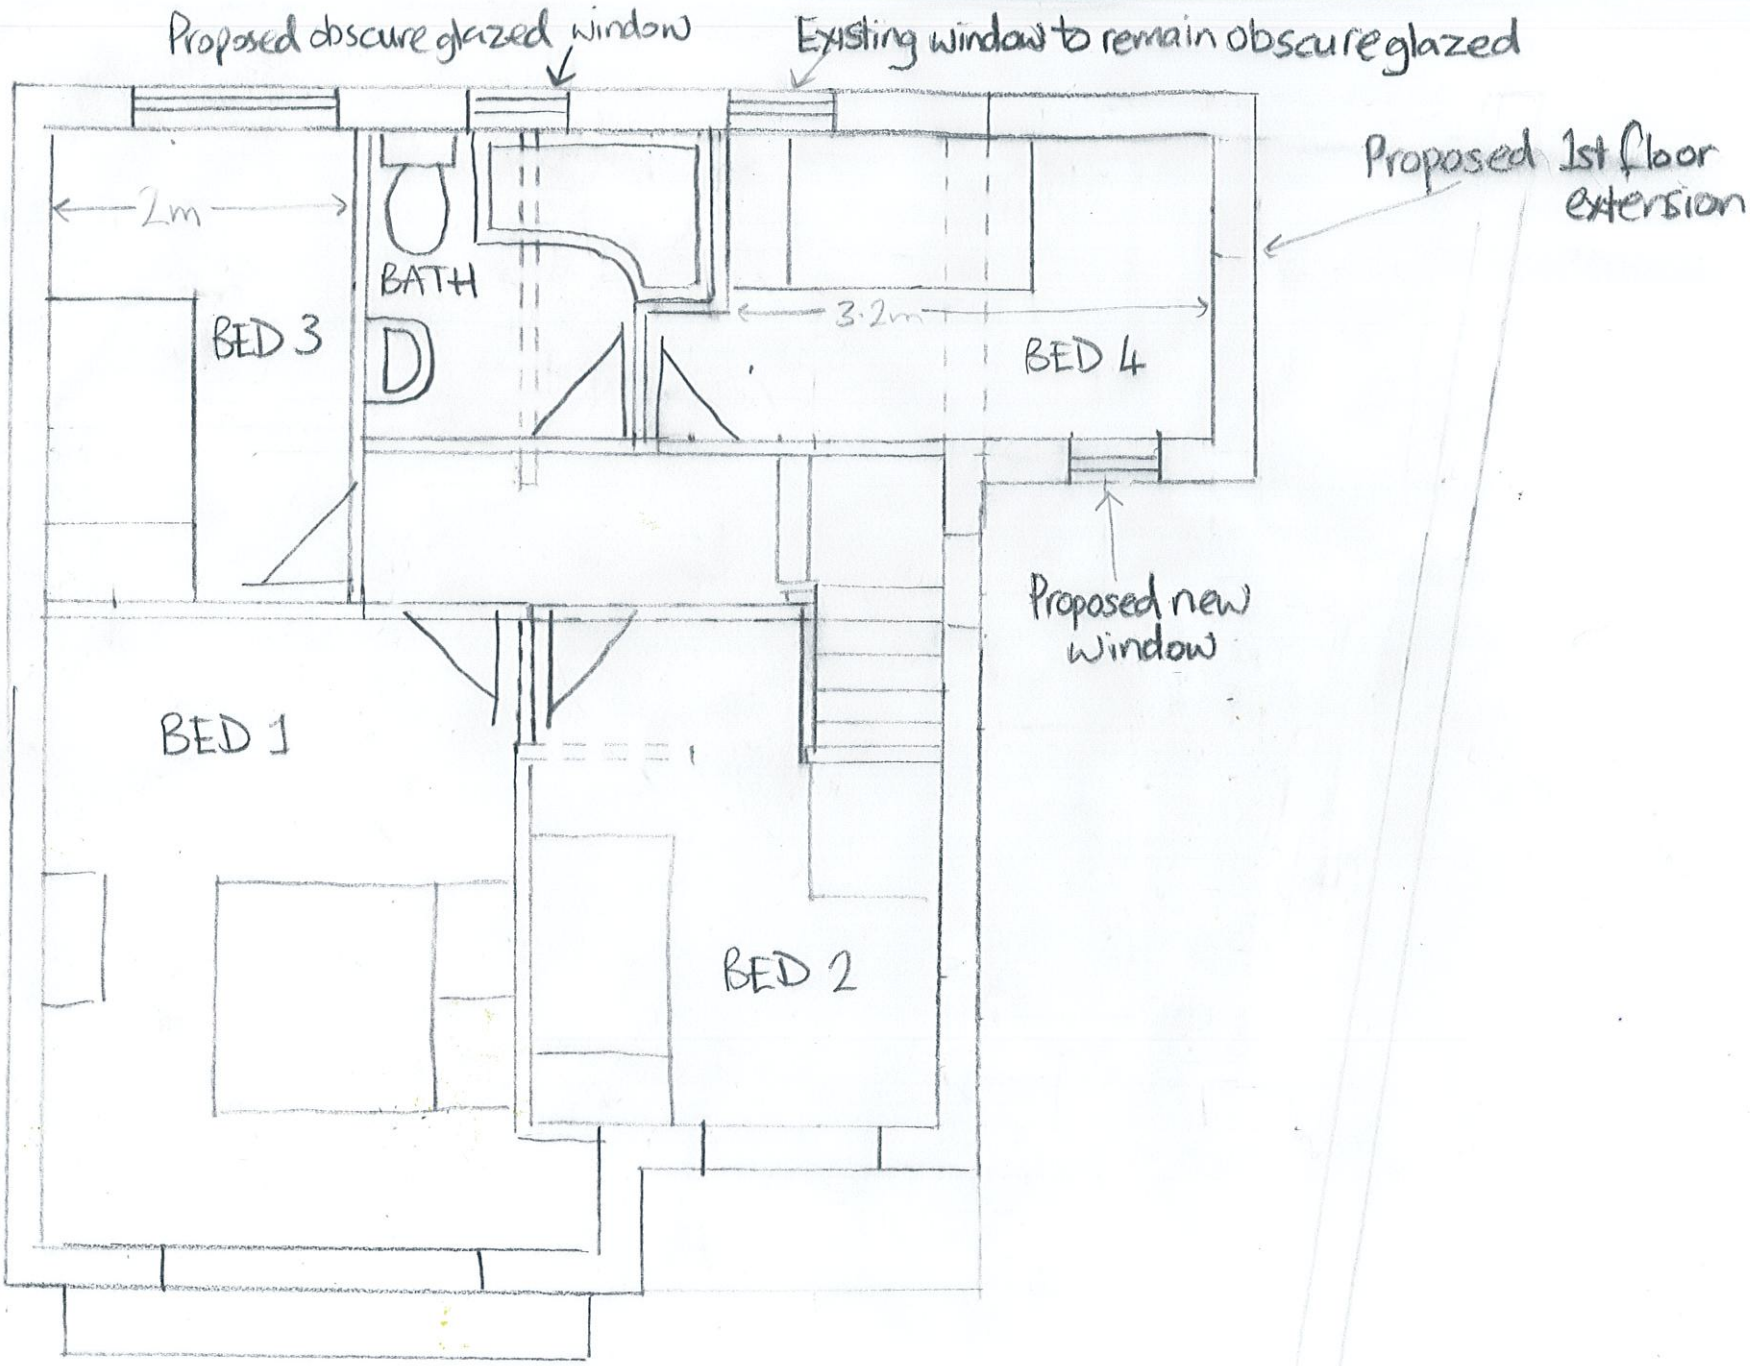

SOUTH ELEVATION AS PROPOSED (1:50)

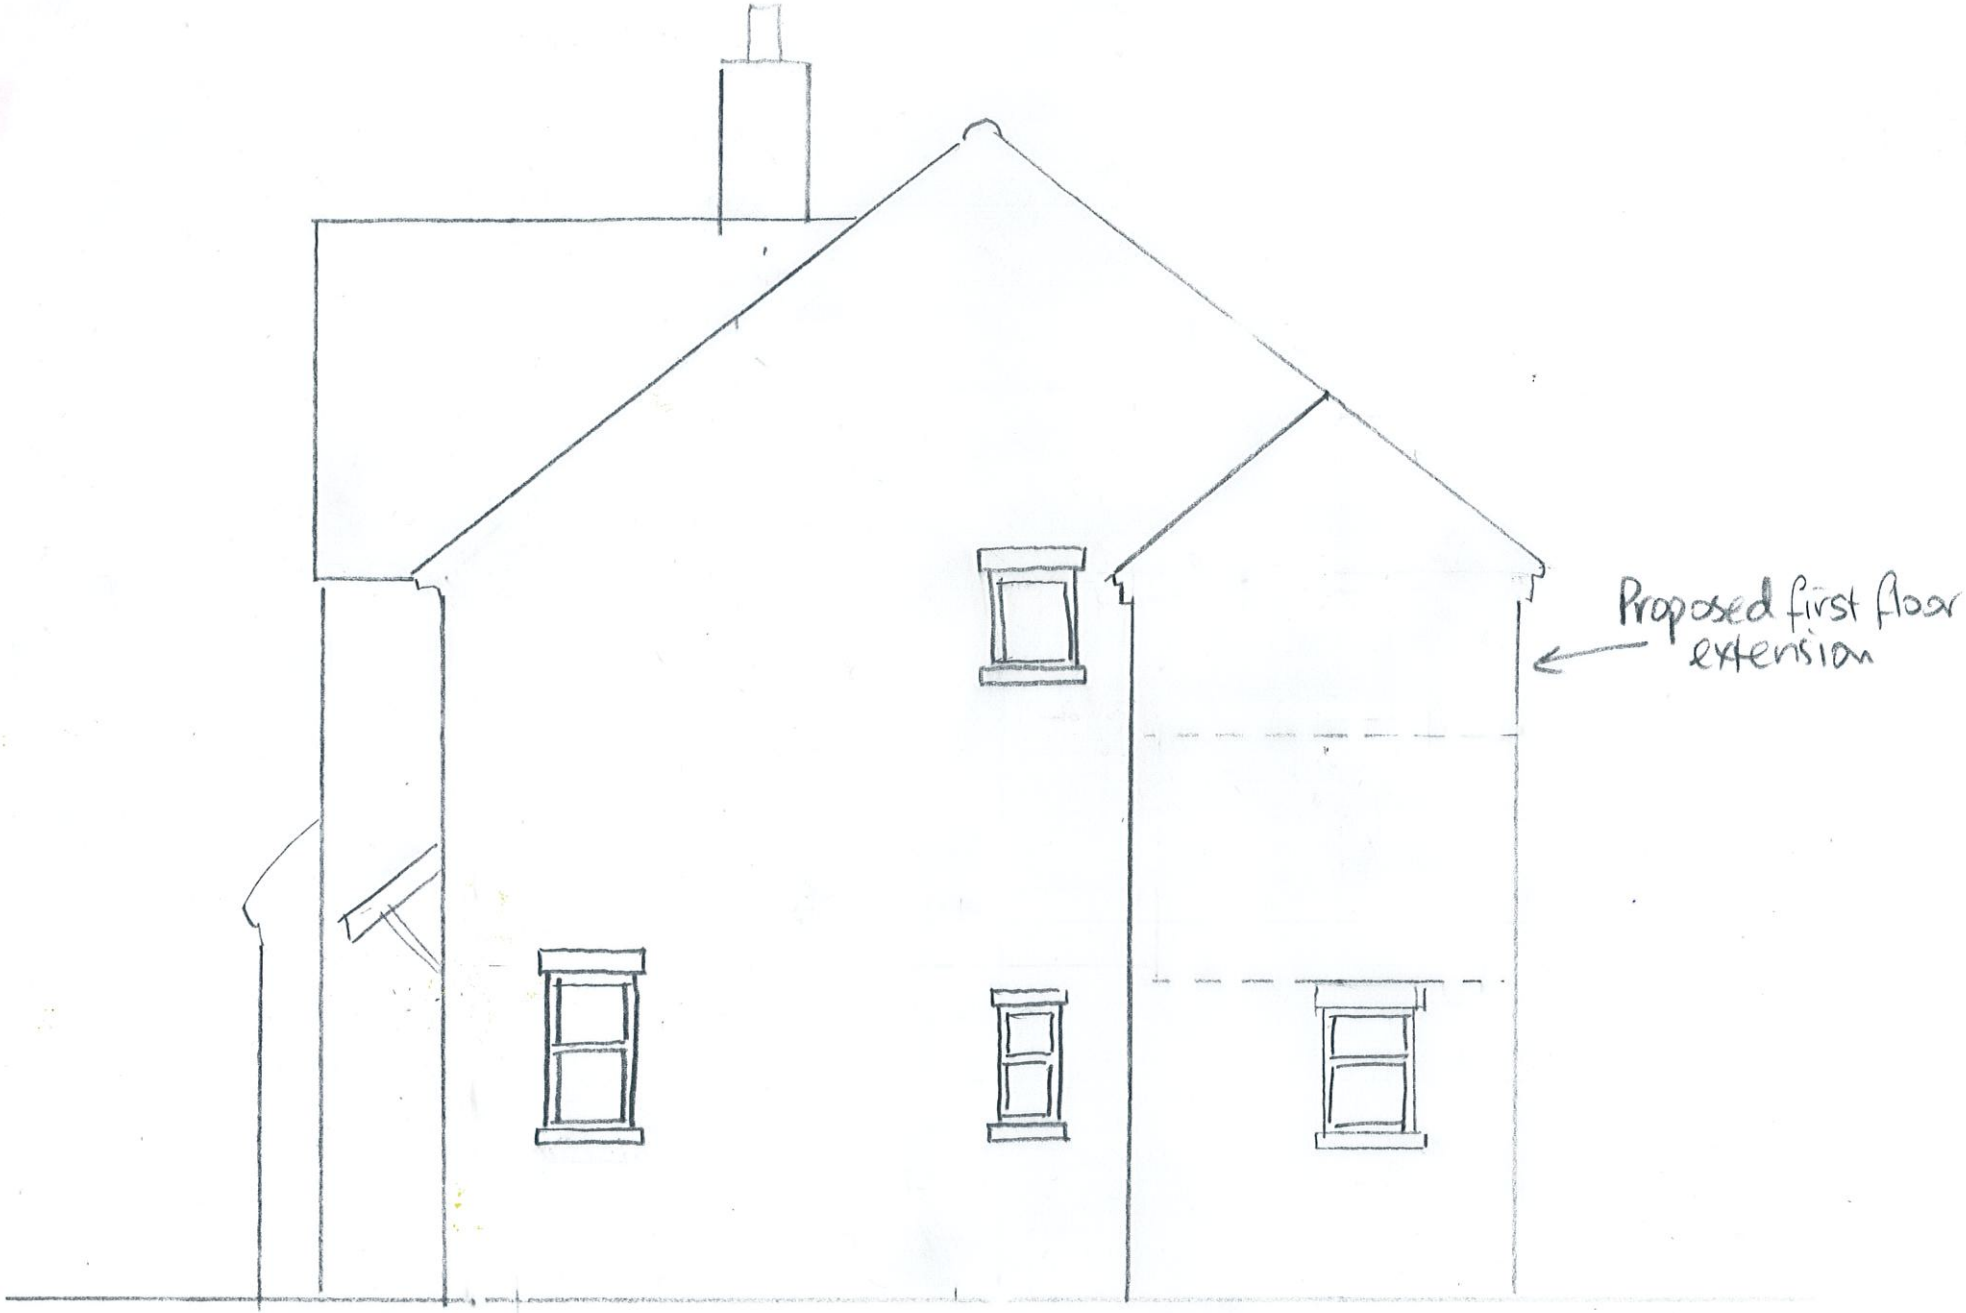

EAST ELEVATION AS PROPOSED (1:50)

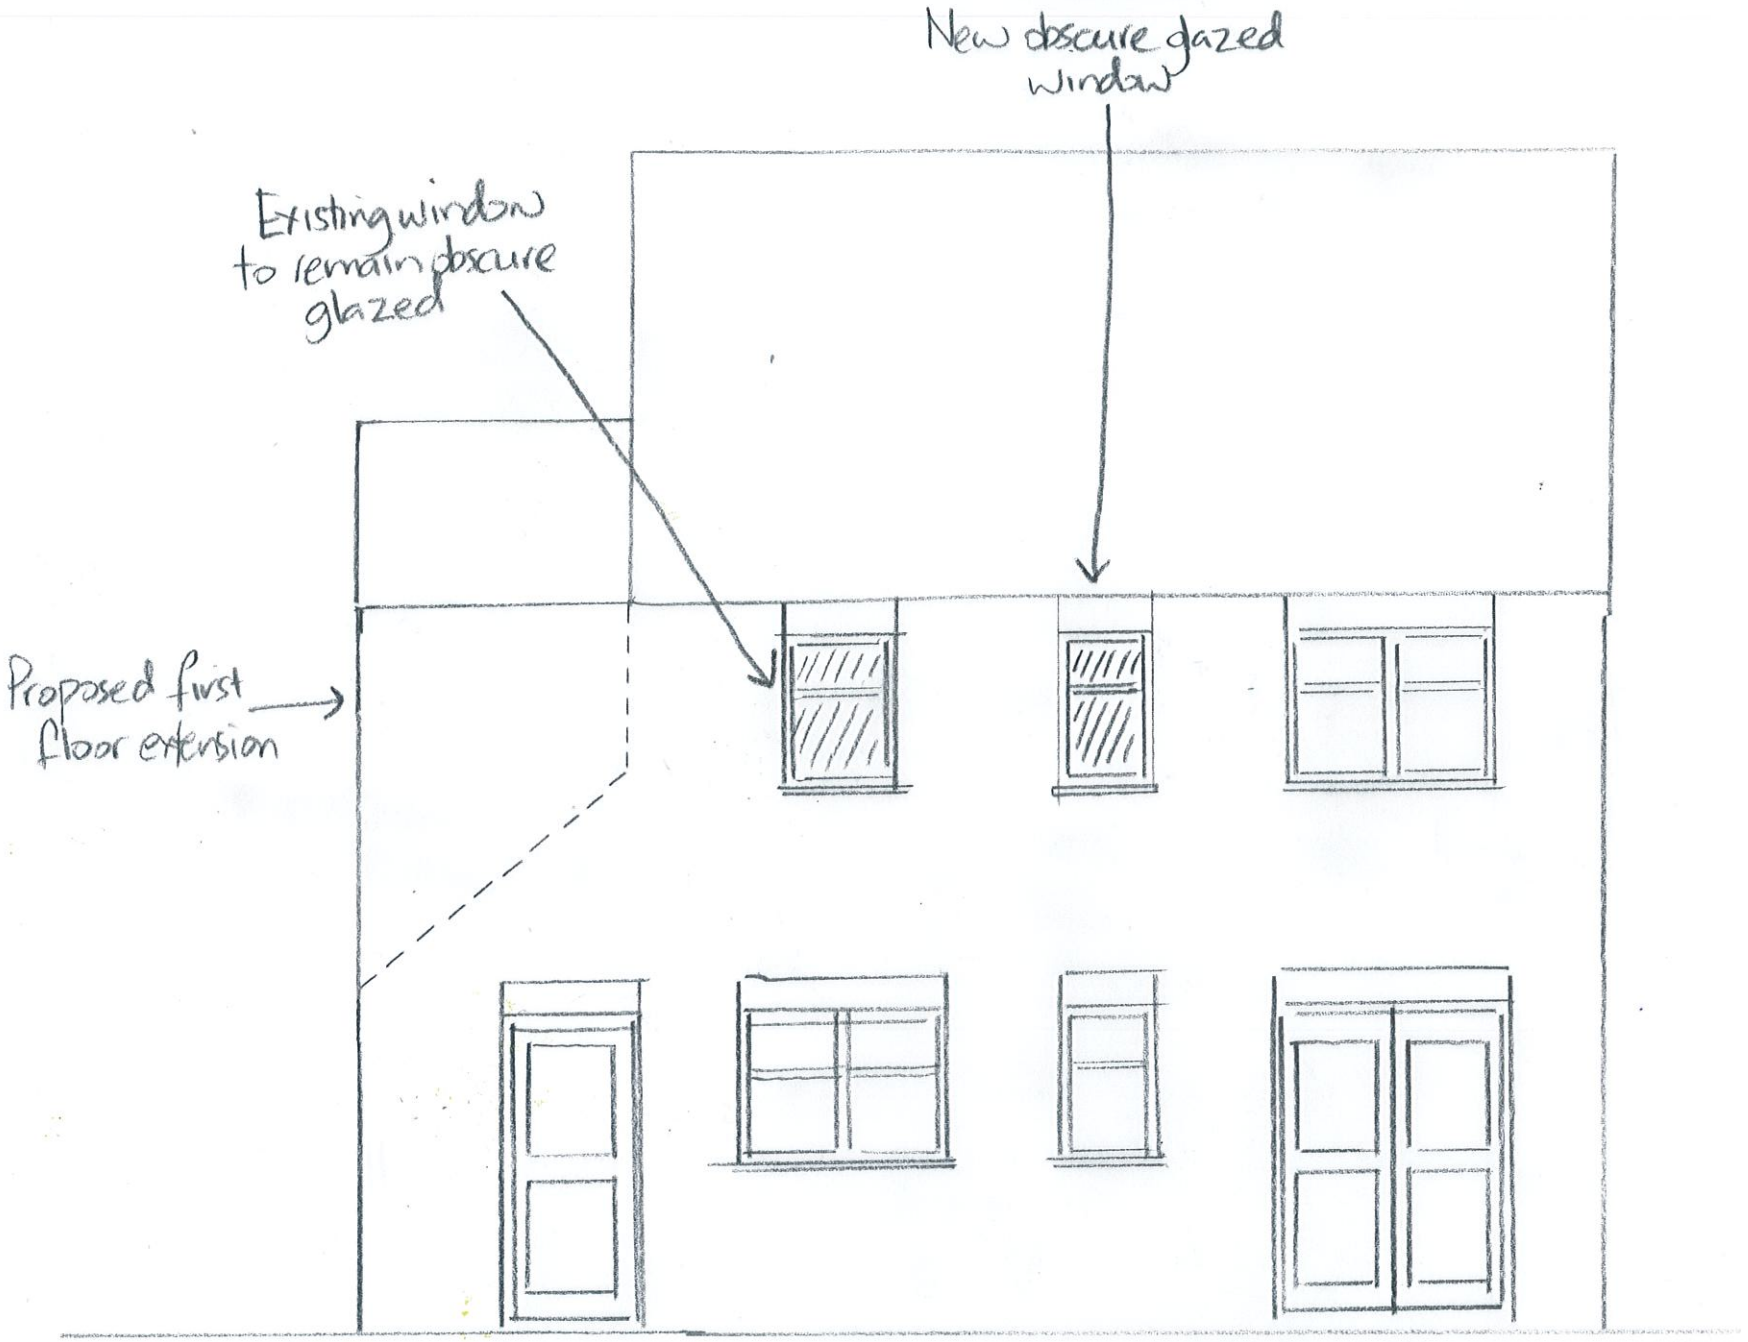

NORTH ELEVATION AS PROPOSED (1:50)