


Proposed Site Layout Plan Scale 1:500

N

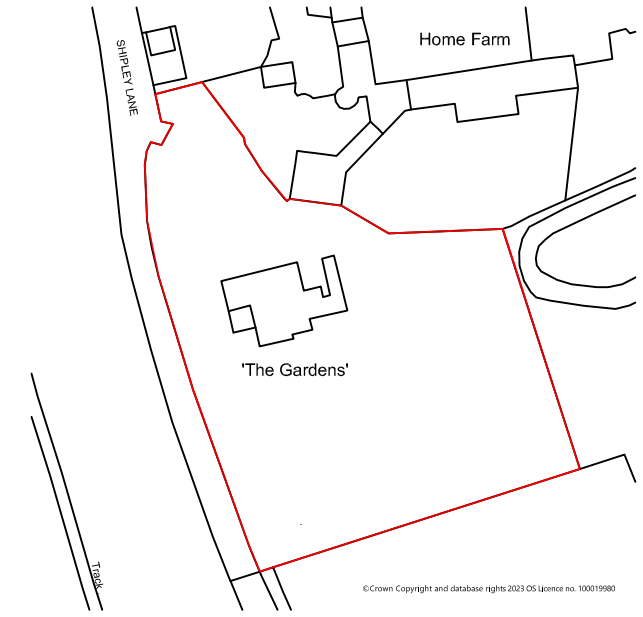

Location Plan Scale 1:1250

NOTES

Do not scale from this drawing.

All dimensions are to be checked on site prior to construction, manufacture of any components and ordering of materials and equipment.

Any discrepencies are to be reported to the architect for clarification.

All materials and workmanship to be in accordance with the current British Standards and codes of practice.

REV	DESCRIPTION	CHECK	DATE

CLIENT

Mr Stephen Forsythe
164, Ainsworth Rd, Bury. BL8 2FH

PROJECT

'The Gardens' Shipley Lane, Shipley Country Park
Heanor, Derbyshire. DE75 7JJ

DRAWING

Proposed Site Layout Plan & Location Plan

SCALE	DATE	DRAWN	CHECKED
A3 Sheet	Mar 2023	rb	

DRAWING NO.	CAD REFERENCE NO.	REVISION
2311-SF-SLP		