

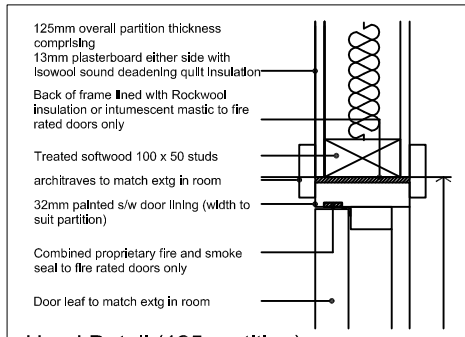


Head Detail (125 partition)

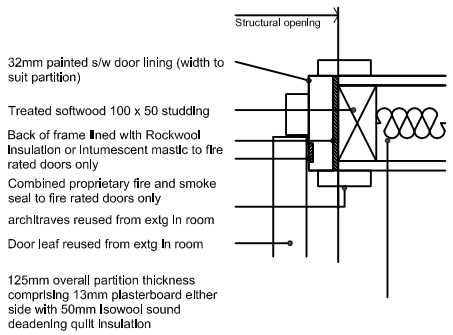

Jamb Detail (125 partition)

Stud Partition Detail (1/2hr FR)
Scale 1:10

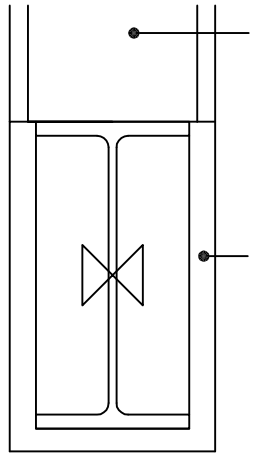

extg 112mm brick wall with new 13mm plasterb'd & skim either side

203x102x23UB with 200 mm bearing at each end

15mm Fireline board around steel beam to give 1/2hr fire resistance

Steel Beam Detail (1/2hr FR)
Scale 1:5

NOTE. steel beam inserted between rooms 009 & 010 to form larger kitchen



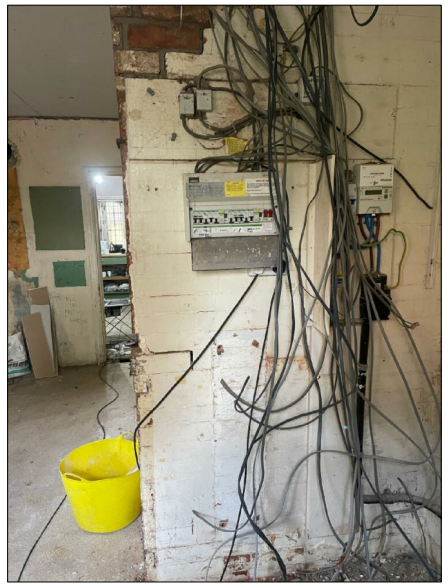


image showing position of existing electrics recess and where the new studding will be

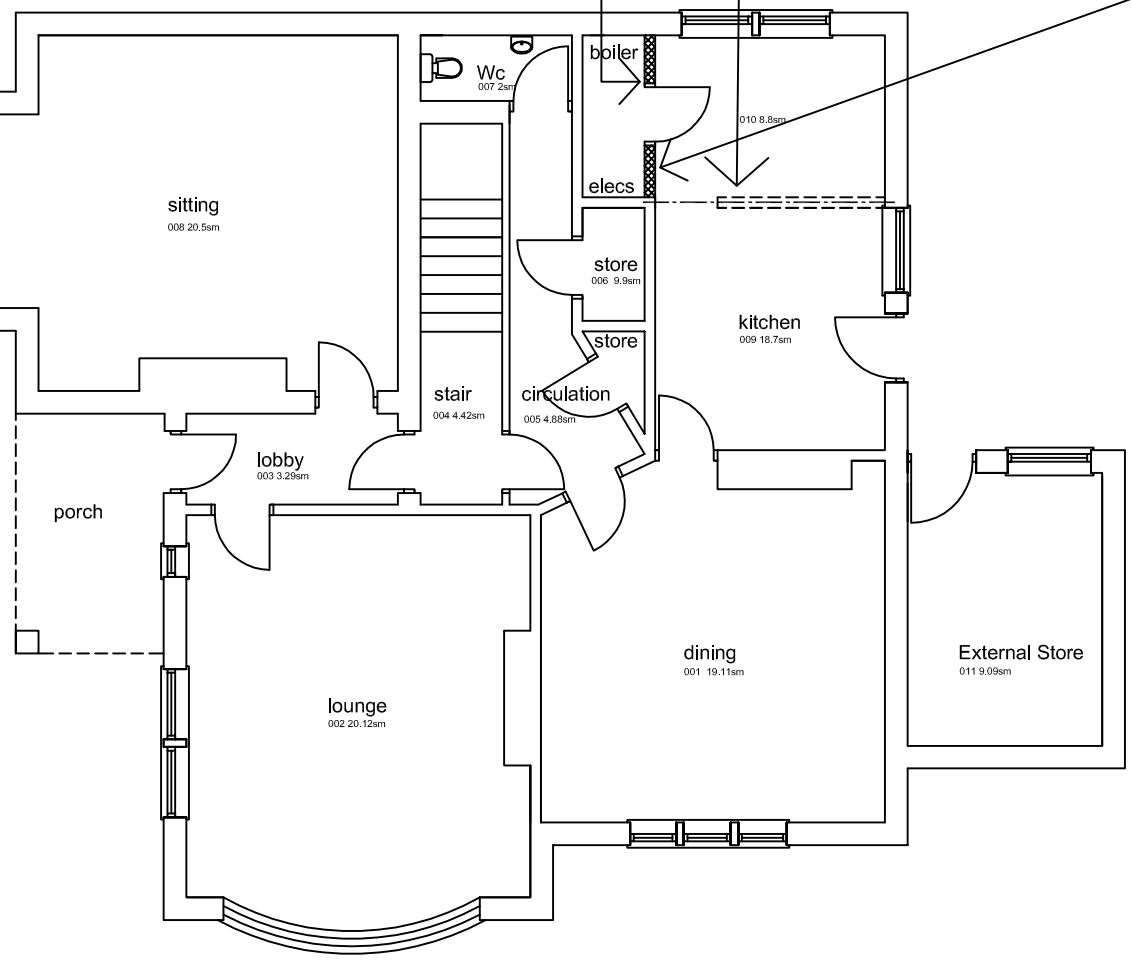

proposed ground floor plan

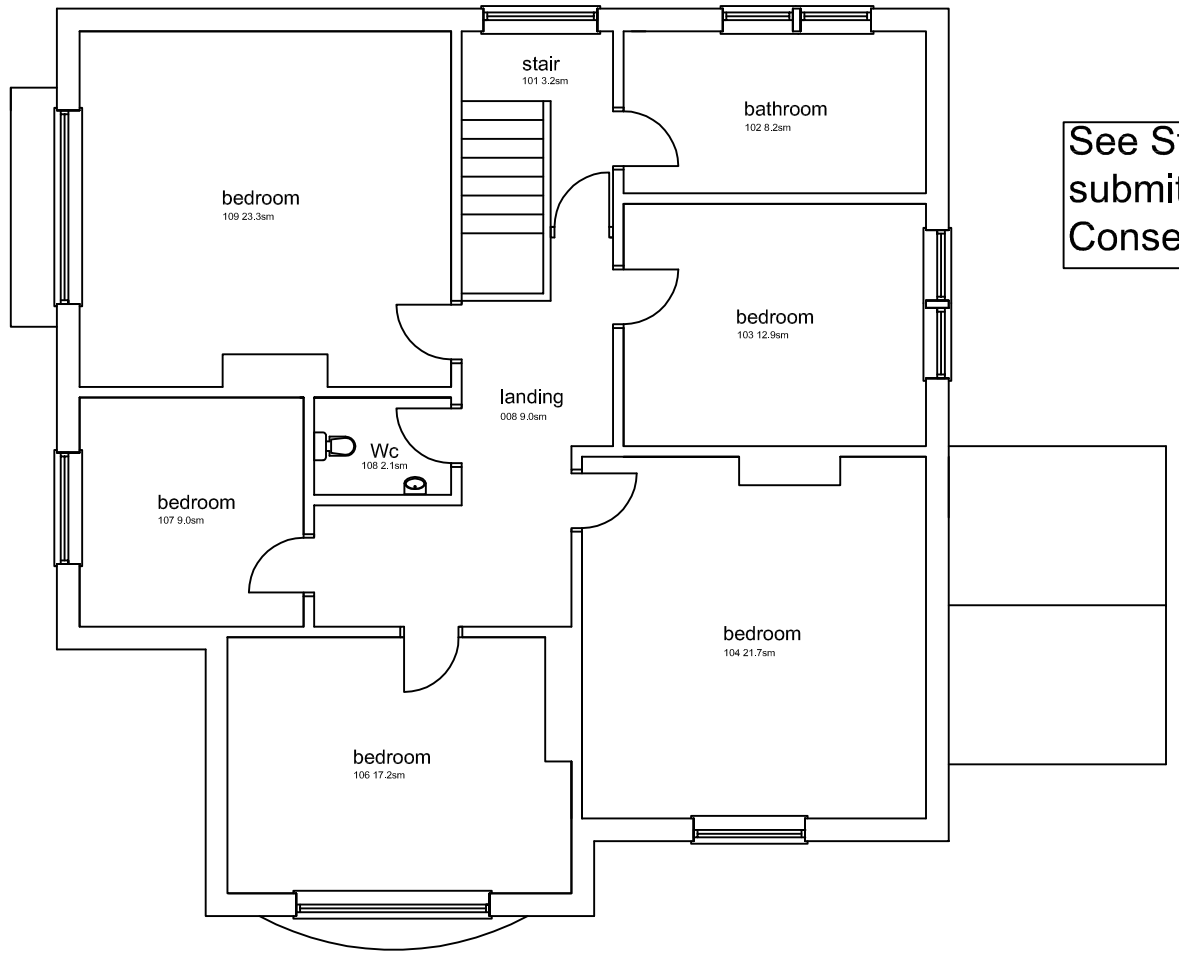

proposed first floor plan

Proposed Floor Plans Scale 1:100

See Structural calculations submitted with Listed Building Consent application

NOTES

Do not scale from this drawing.

All dimensions are to be checked on site prior to construction, manufacture of any components and ordering of materials and equipment.

Any discrepencies are to be reported to the architect for clarification.

All materials and workmanship to be in accordance with the current British Standards and codes of practice.

REV	DESCRIPTION	CHECK	DATE

CLIENT

Mr Stephen Forsythe
164, Ainsworth Rd, Bury. BL8 2FH

PROJECT

'The Gardens' Shipley Lane, Shipley Country Park
Heanor, Derbyshire. DE75 7JJ

DRAWING

Listed Building Consent for Removal of 1/2 brick wall & insertion of steel beam & new stud wall

SCALE	DATE	DRAWN	CHECKED
A3 Sheet	Mar 2023	rb	

DRAWING NO.	CAD REFERENCE NO.	REVISION
2311-SF-01		