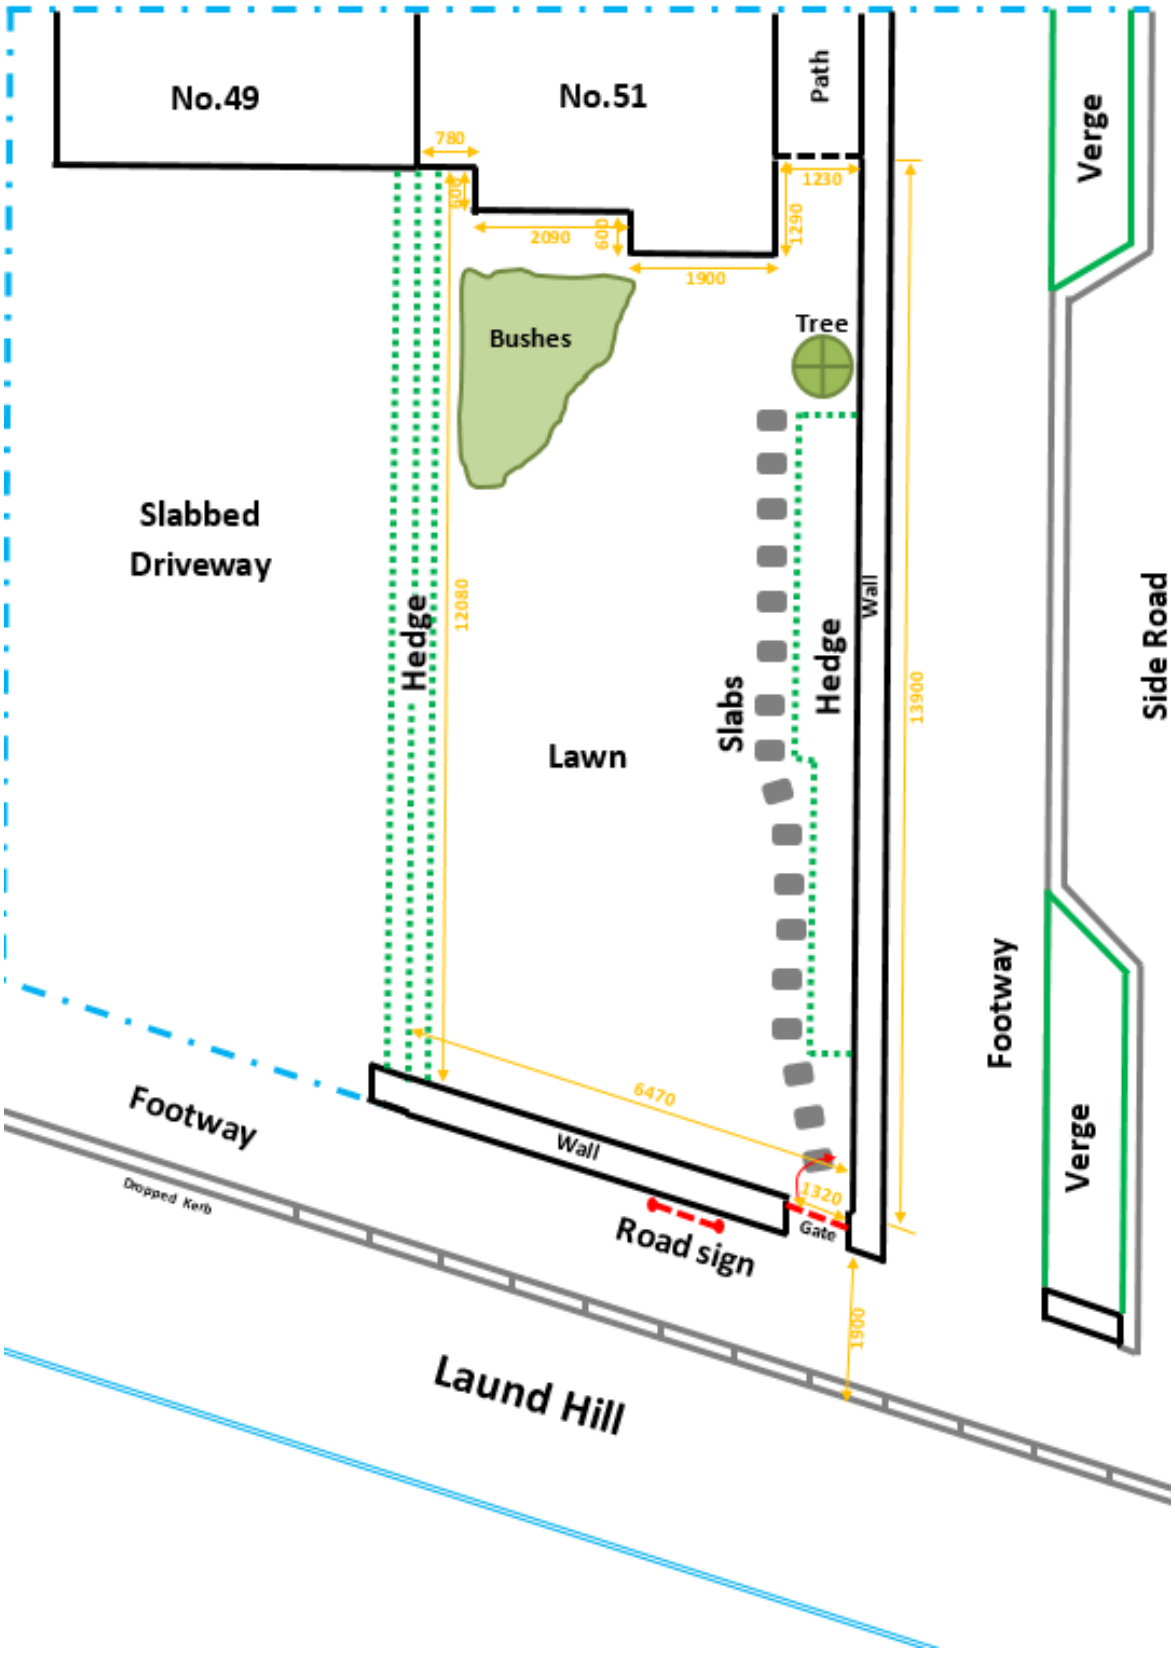


Drawing No:3 Existing Plan Scale 1:100

(All measurements in millimetres)