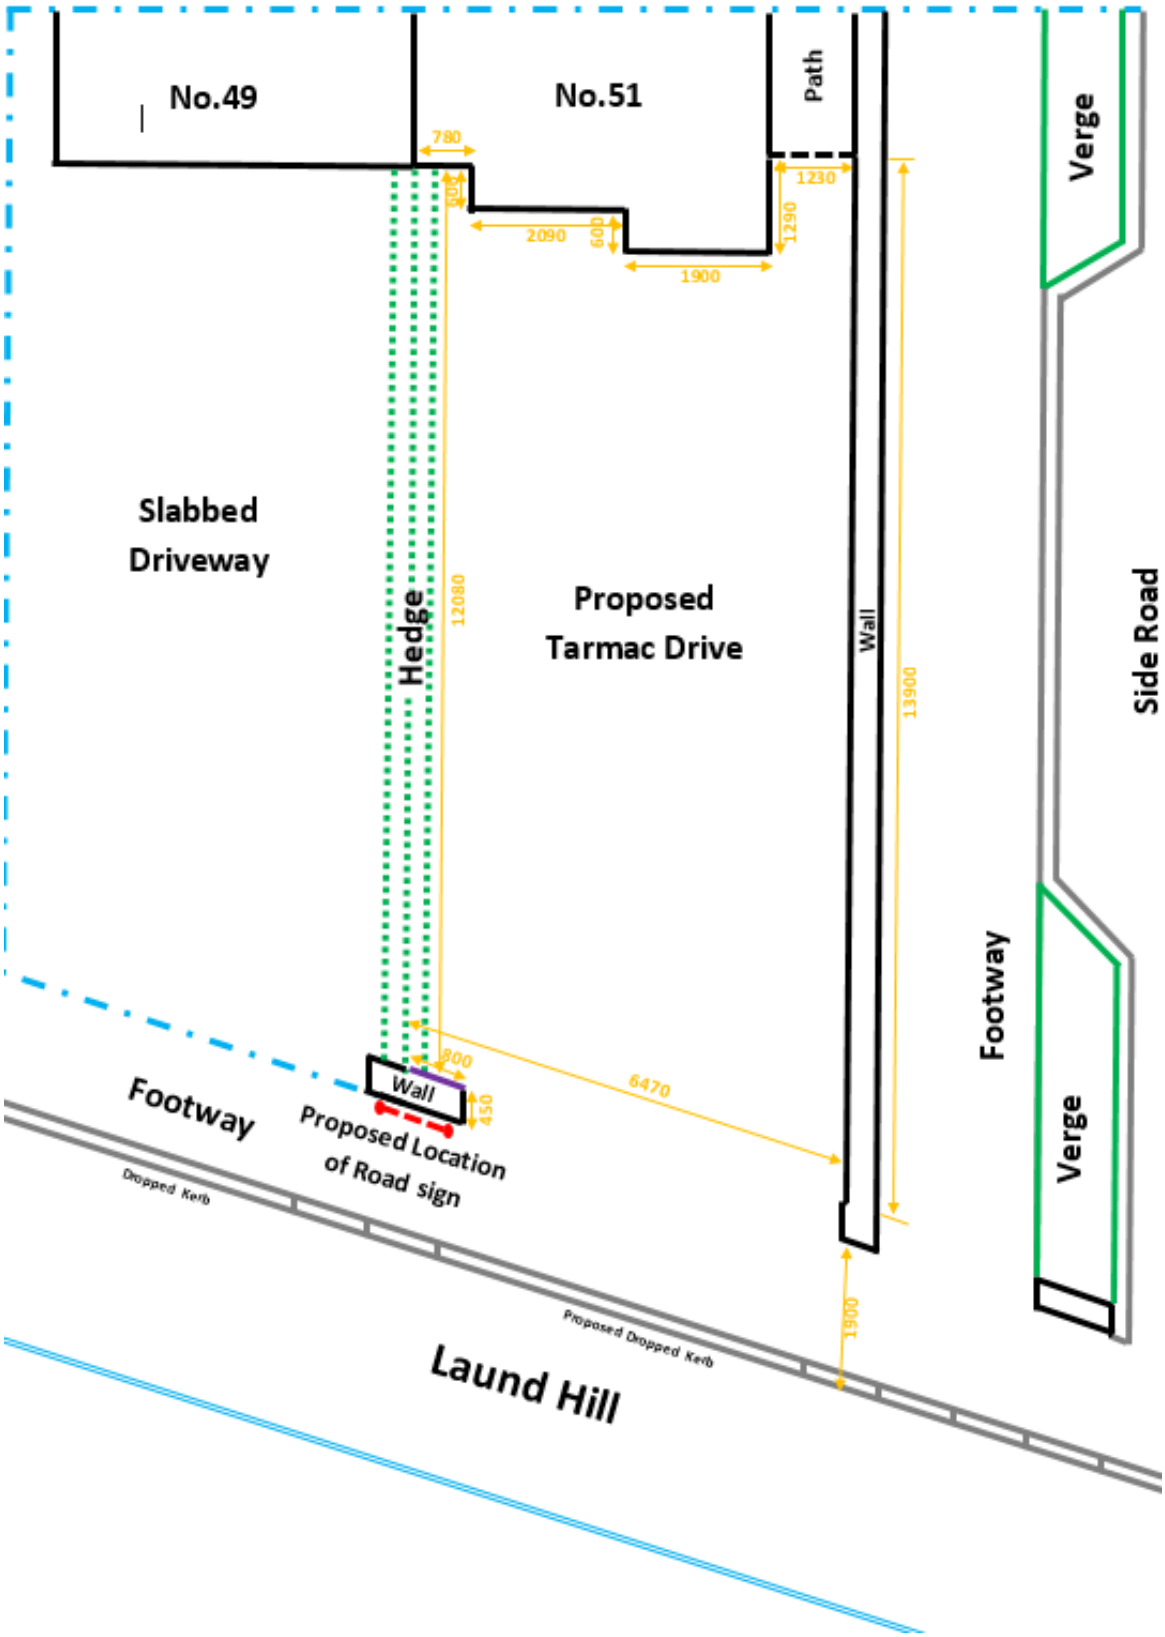


Drawing No:4 Proposed Plan Scale 1:100

(All measurements in millimetres)