0 1 2 3 4 5
Scale Bar | 1:100 (metres)

N

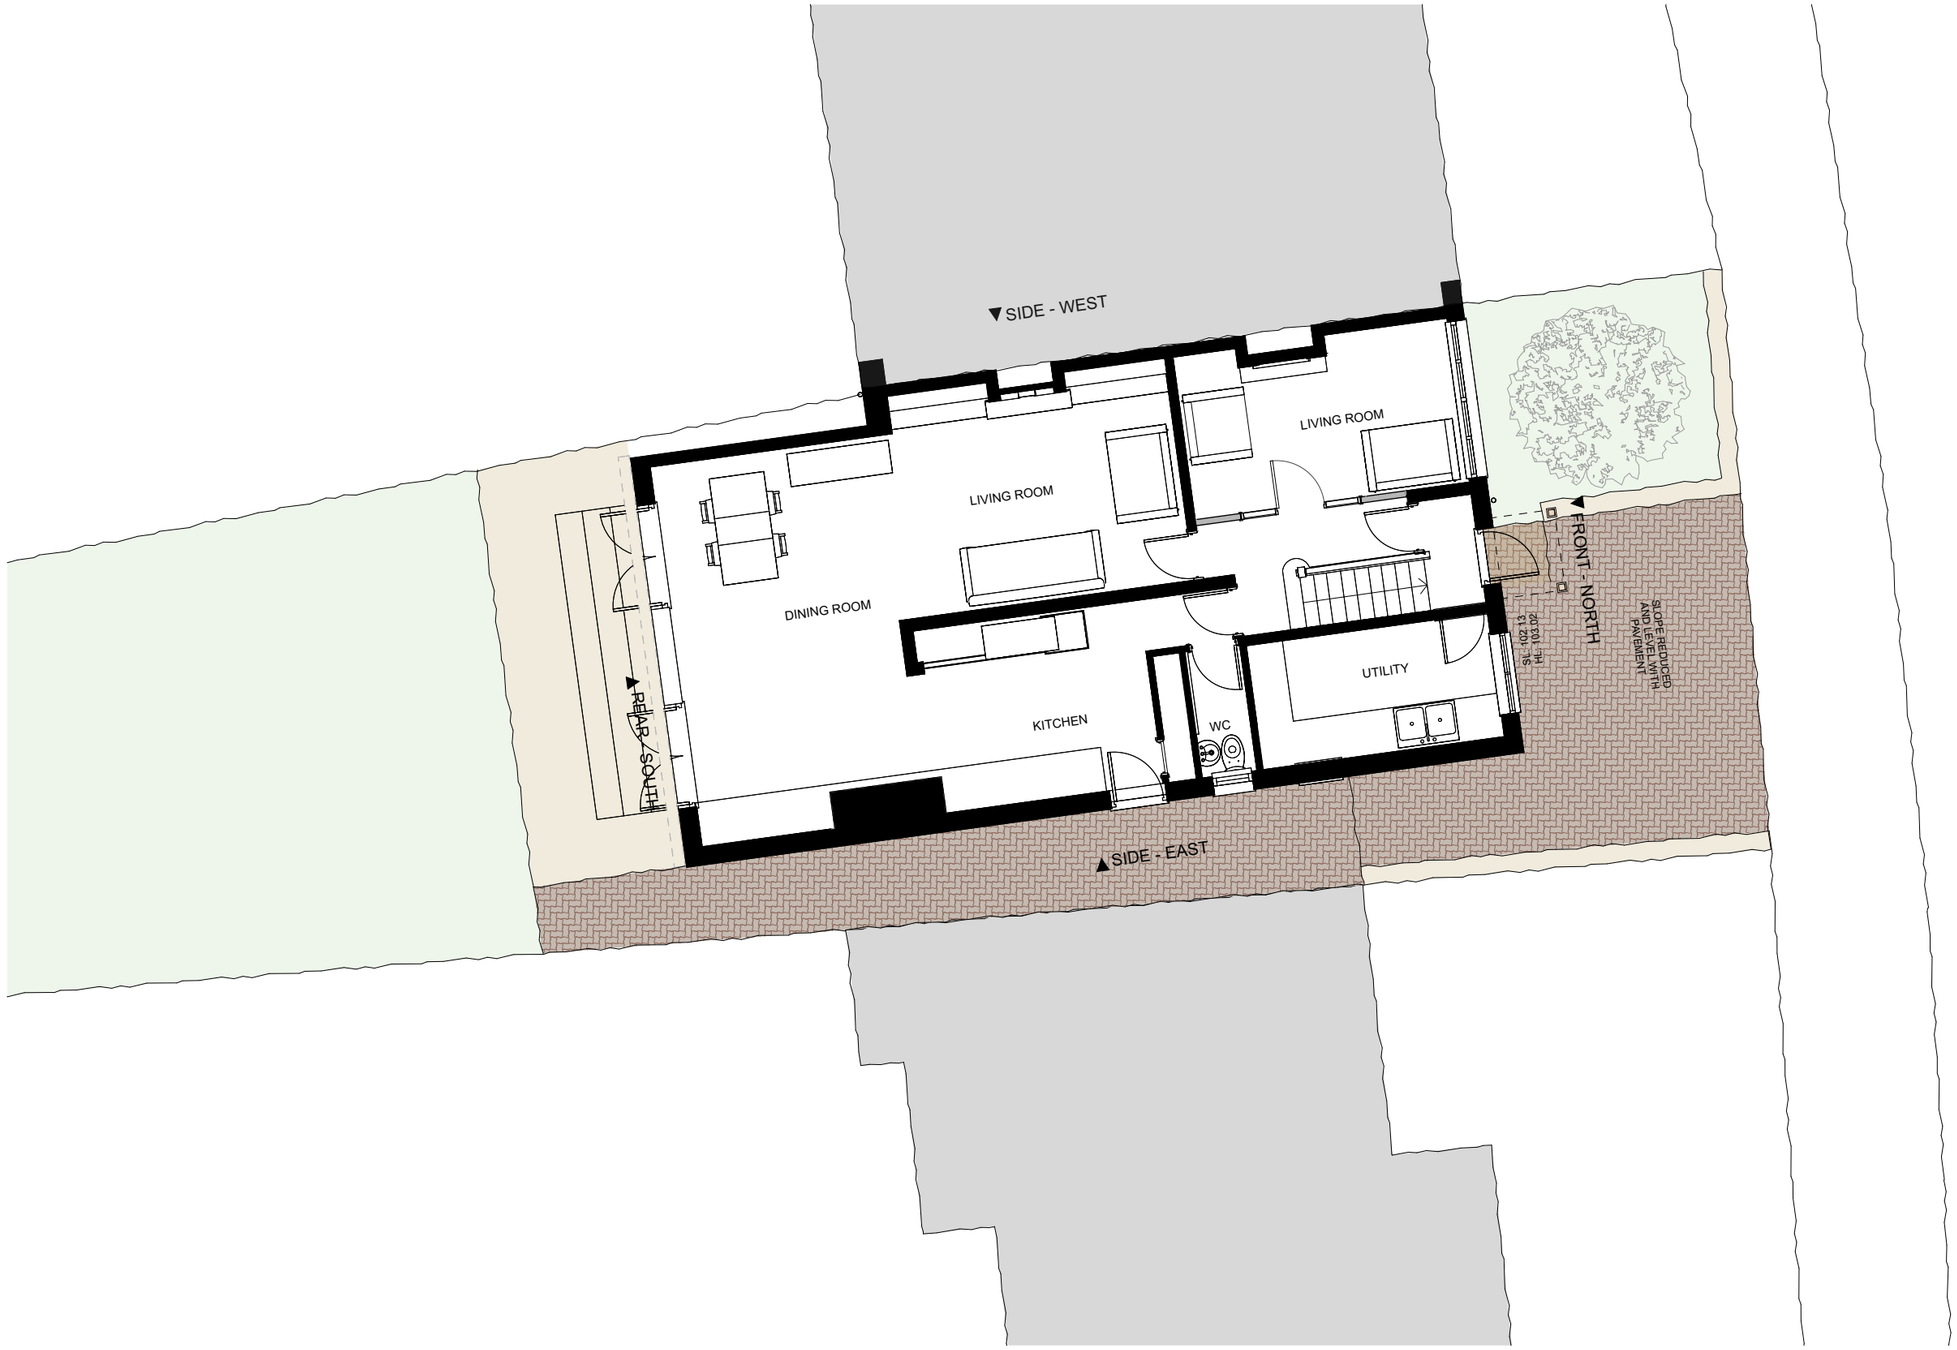

PROPOSED GROUND FLOOR
1:100

NOTES

Rev	Date	Description	By
P6	22.03.2023	Planning Updates	AB
P5	12.01.2023	Planning Submission Drawings	AB
P4	15.12.2022	General Updates	AB
P3	27.11.2022	General Updates	AB
P2	24.10.2022	General Updates	AB
P1	21.07.2022	General Updates	AB

Player Roberts Bell

Barn 1, Shackerdale Farm,
Car Colston, Nottinghamshire, NG13 8JB
01949 21100 | hello@prb-a.com | www.prb-a.com

DWG TITLE
PROPOSED GROUND FLOOR PLAN

JOB TITLE
21 CASTLE HILL, DUFFIELD

JOB REF_DWG NO._REVISION
21087-20-001_P6

STATUS
PLANNING

PROJECT NUMBER	DRAWN	SCALE
21-087	AB	1:100

A3	DATE	CHECKED
	03/2023	AB

This document and its design content is copyright of Player Roberts Bell Architects Ltd ©. It shall be read in conjunction with all other associated project information including models, specifications, schedules and related consultants documents. Do not scale from documents. All dimensions to be checked on site. Immediately report any discrepancies, errors or omissions on this document to the Originator, document to be used only for status noted. If in doubt ASK.