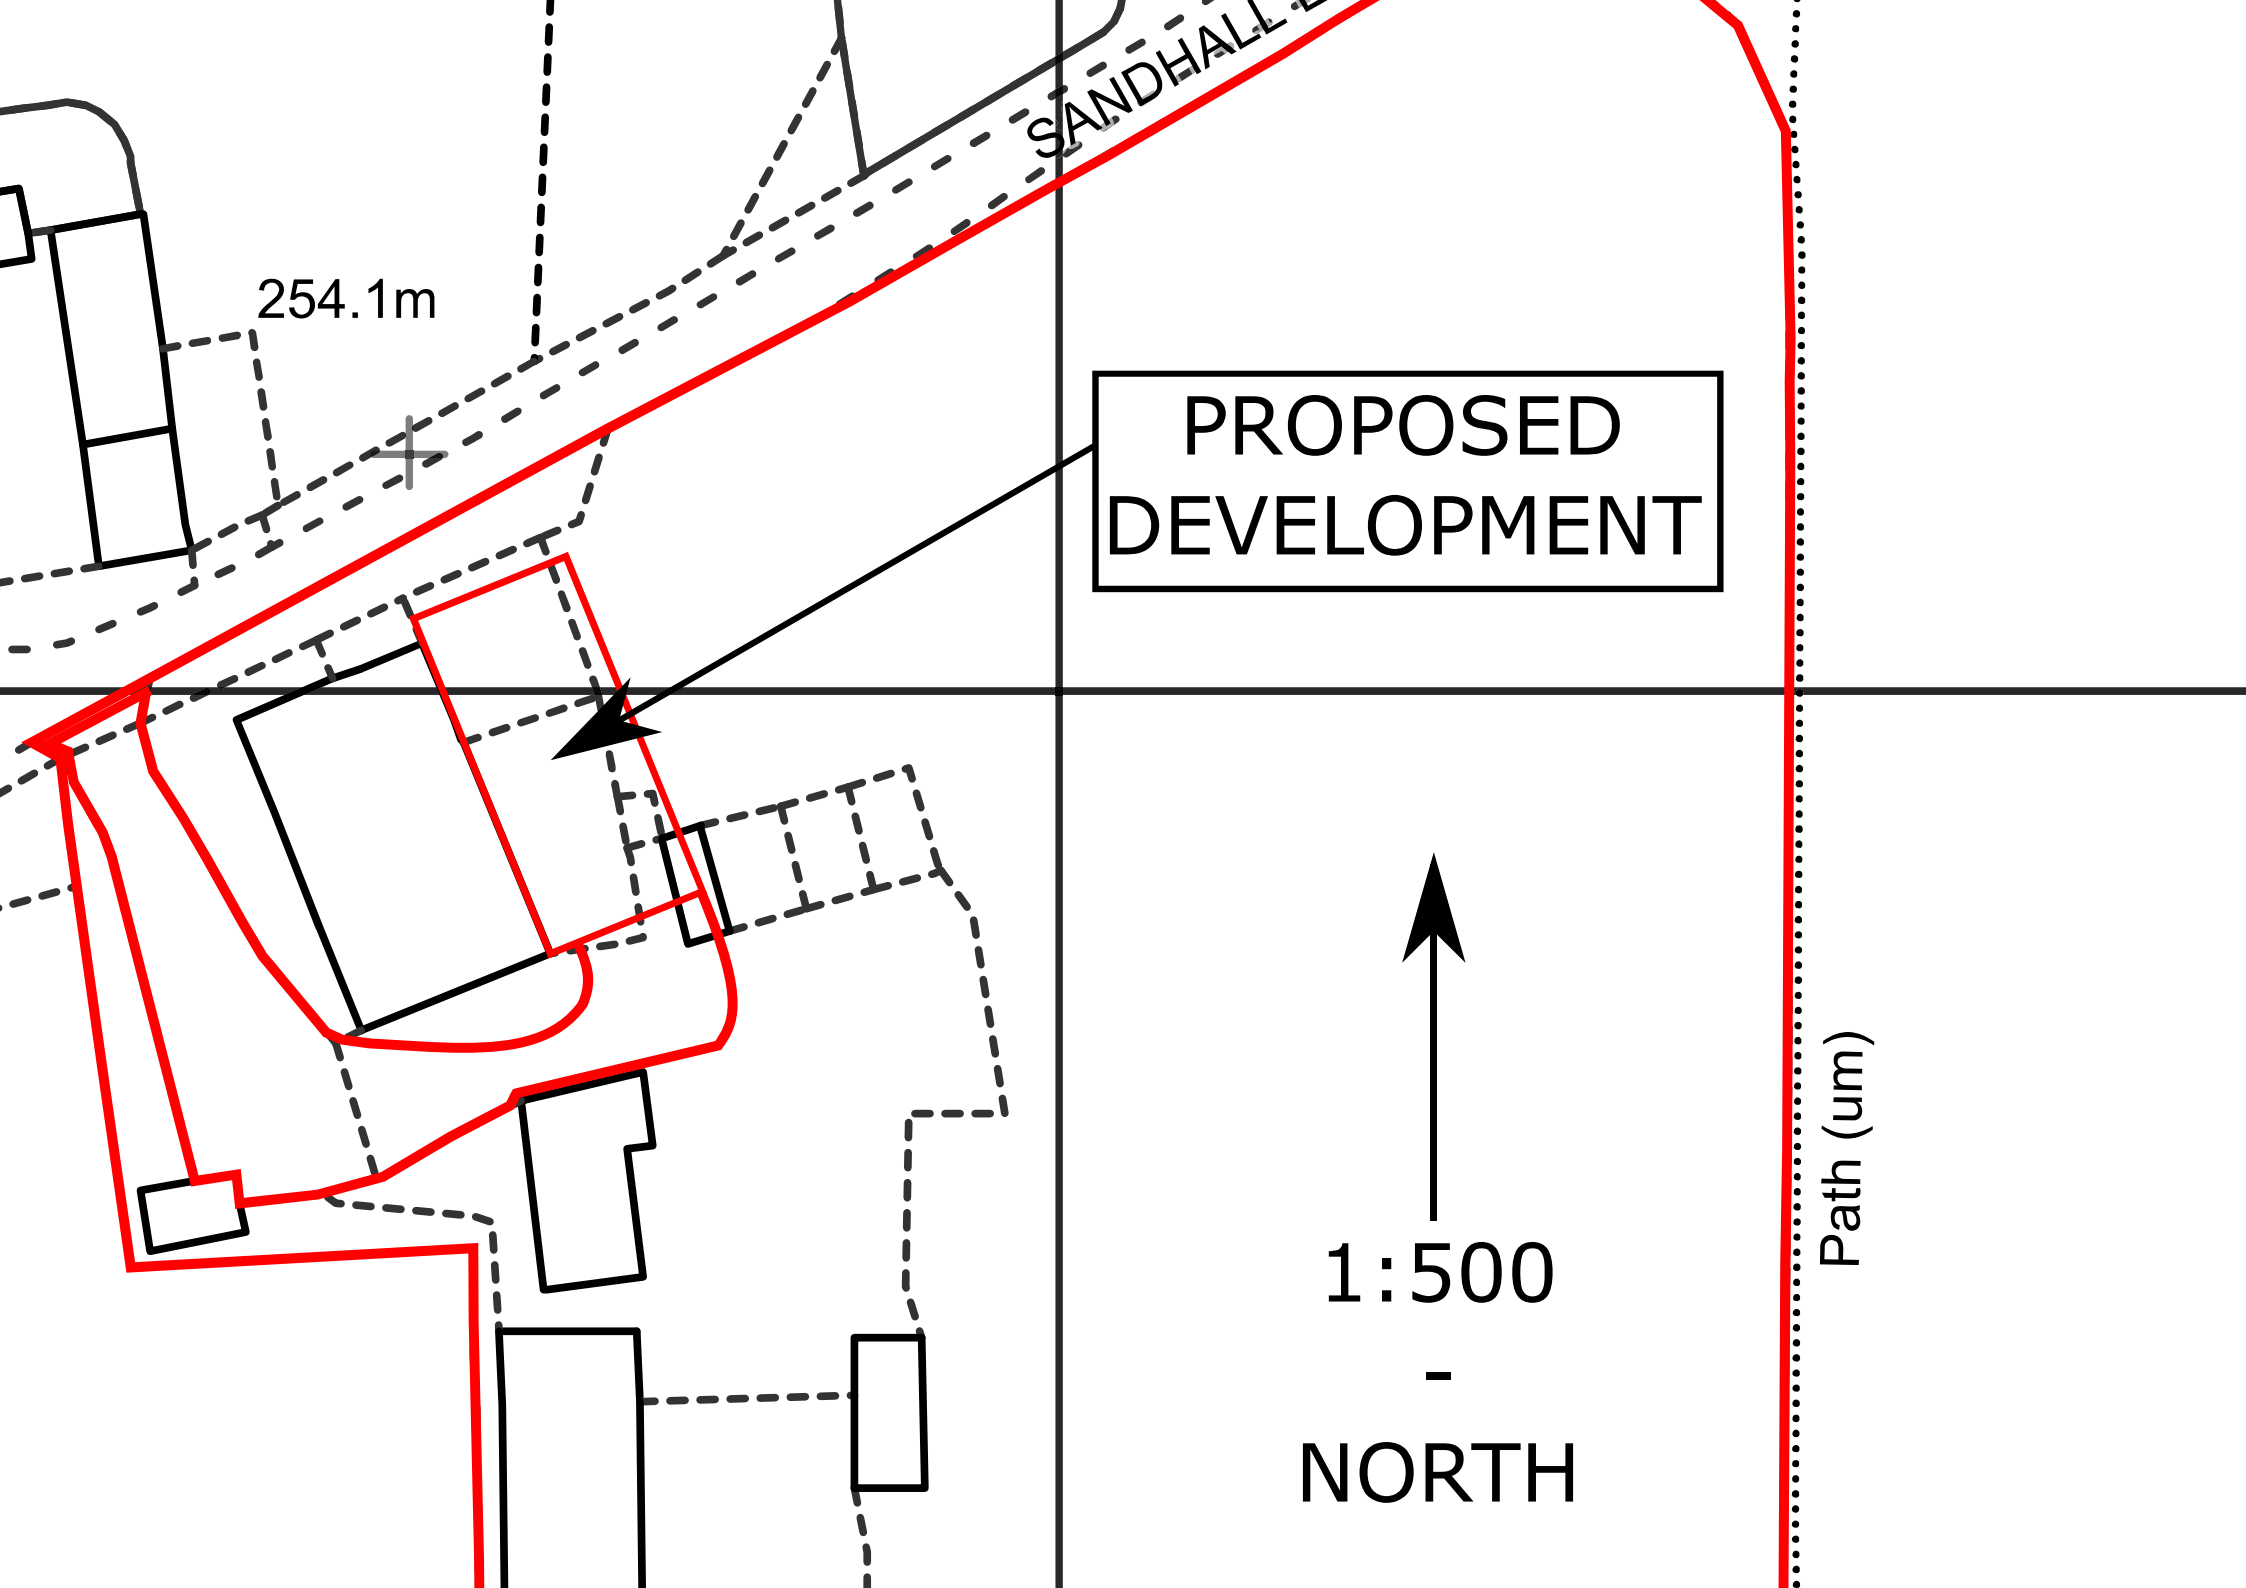

SANDHALL
254.1m
PROPOSED
DEVELOPMENT
Path (um)
1:500
-
NORTH