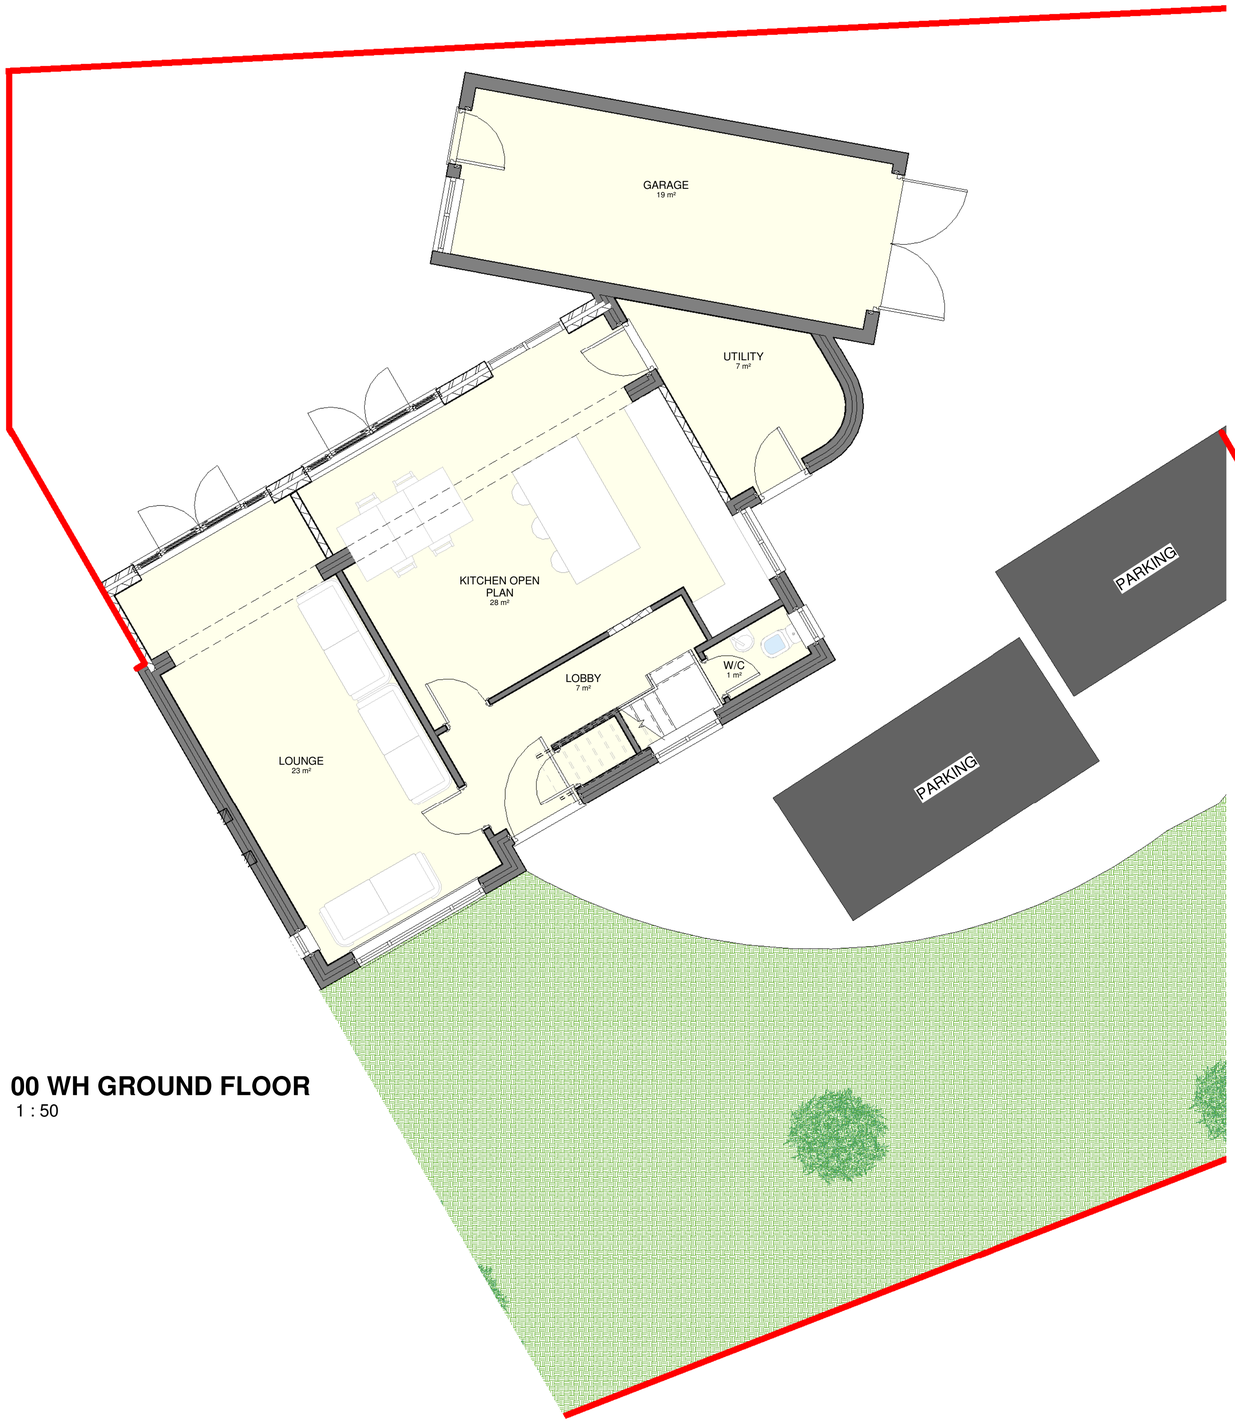

00 WH GROUND FLOOR
1 : 50

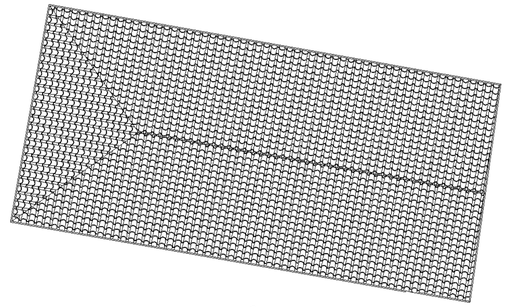

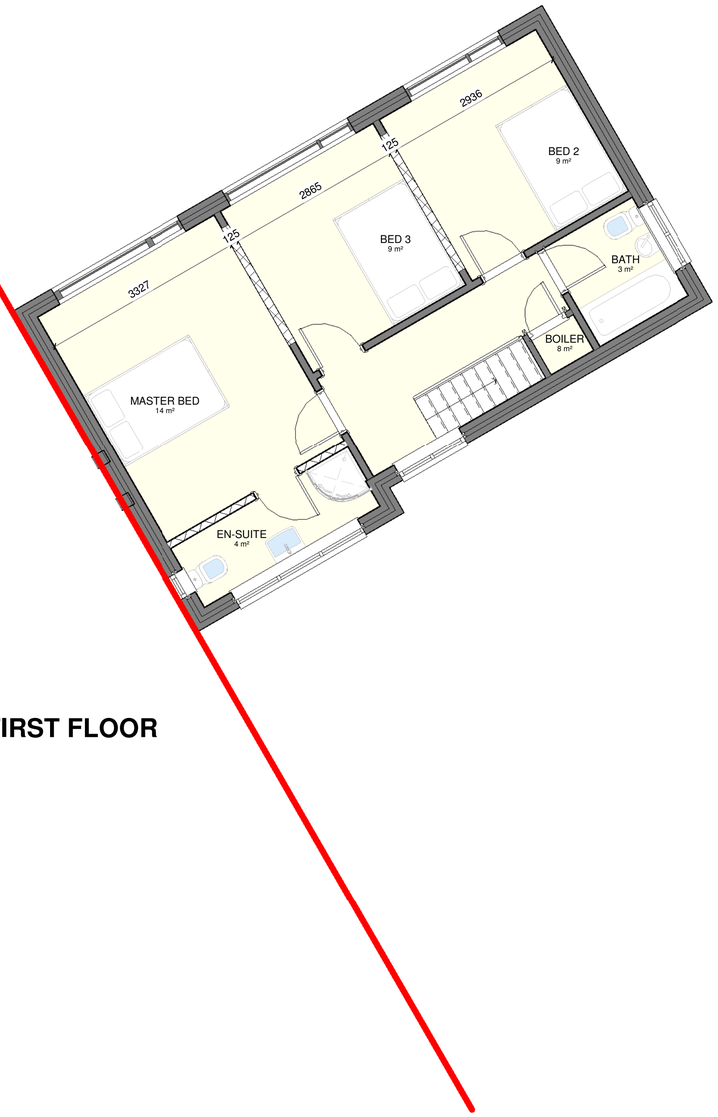

01 WH FIRST FLOOR
1 : 50

General

Drawings prepared for local authority. Any electrical, heating installation, joinery items, finishes, and fittings to be instructed by the client. The clients are to satisfy themselves that any buried private or public services will not affect the proposal.These drawings have been prepared on the understanding that work will not commence on site prior to the granting of planning permission and building reg approval. All drawings are copyrights and may not be used in conjunction with other projects

CDM REG 2015

These drawings have been prepared on the understanding that work will not commence on site prior to the granting of planning permission and building Reg approval. At this point the designers work is complete; hence the designer of this drawing will not be acting as the principle designer in terms of health and safety. Under the new regulations, both the client and the building contractor will have health and safety responsibilities and will need to prepare a construction phase plan for the scheme. the construction phase plan for the scheme should include risk assessment and method statements for elements of the works such as excavations, buried services, risk of electrocution, working at height, lifting and handling, etc. should you require guidance, please see HSE website.

Rev	Description	Date
D	Amended as per highway comment	23/03/23

STATUS: PURPOSE OF ISSUE — PLANNING

INNOVATIVE DESIGN SOLUTION

For Enquiries:-

Khuram - 07878975415
Anzar - 07495282331
Email - ak.ids@hotmail.com

PROJECT

155, WOODHOUSE ROAD,
BELPER. DERBY, DE7 6AY

TITLE

WOODHOUSE - PROPOSED FLOOR PLAN

CLIENT

DILRAJ SINGH

DRAWN BY	CHECKED BY	DATE
Author	Checker	12/12/2022

SCALE (@ A1)	PROJECT NUMBER
1 : 50	0331

DRAWING NUMBER	REV
A100	D

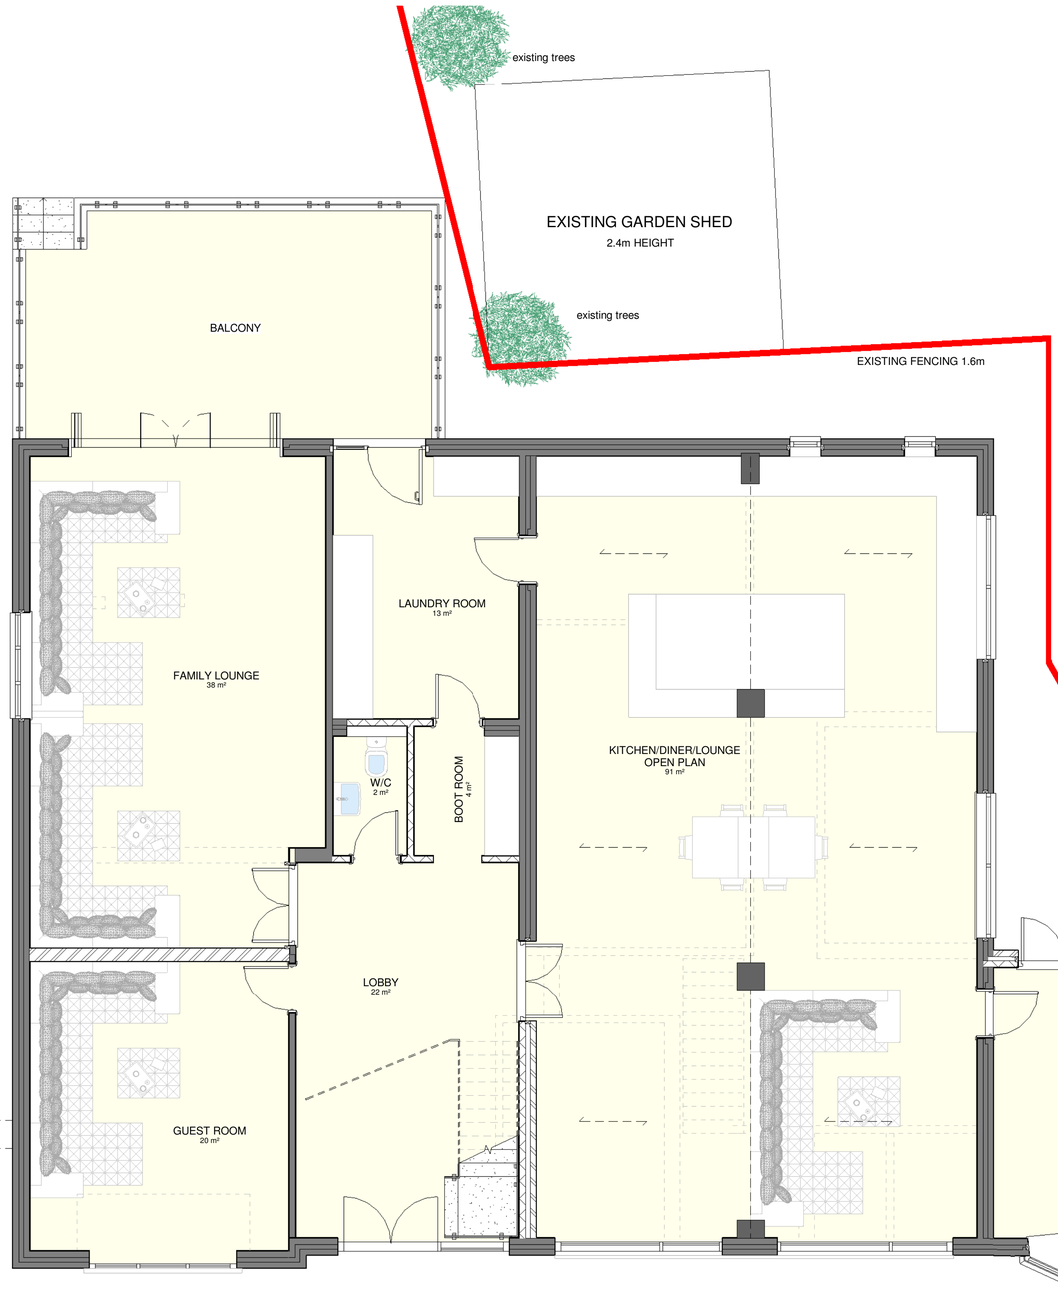

00 WARWICK GROUND FLOOR

1 : 50

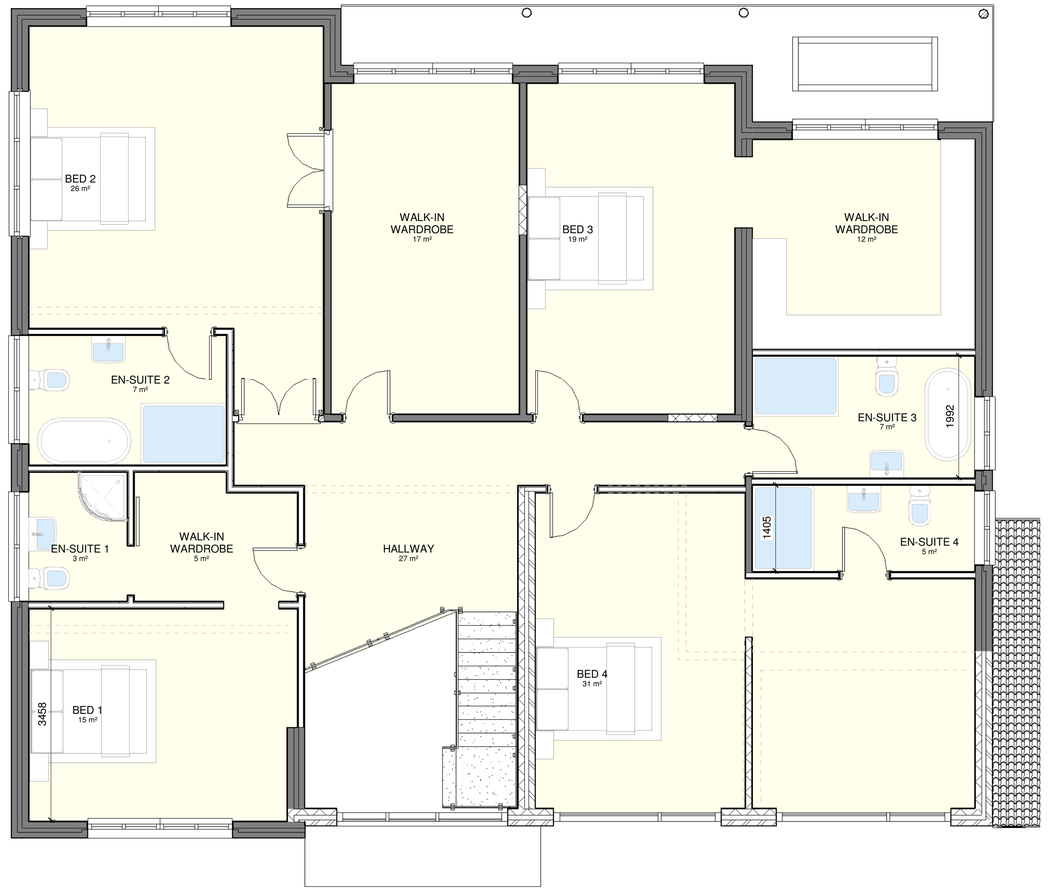

01 WARWICK FIRST FLOOR

1 : 50

General

Drawings prepared for local authority. Any electrical, heating installation, joinery items, finishes, and fittings to be instructed by the client. The clients are to satisfy themselves that any buried private or public services will not affect the proposal.These drawings have been prepared on the understanding that work will not commence on site prior to the granting of planning permission and building reg approval. All drawings are copyrights and may not be used in conjunction with other projects

CDM REG 2015

These drawings have been prepared on the understanding that work will not commence on site prior to the granting of planning permission and building Reg approval. At this point the designers work is complete; hence the designer of this drawing will not be acting as the principle designer in terms of health and safety. Under the new regulations, both the client and the building contractor will have health and safety responsibilities and will need to prepare a construction phase plan for the scheme. the construction phase plan for the scheme should include risk assessment and method statements for elements of the works such as excavations, buried services, risk of electrocution, working at height, lifting and handling, etc. should you require guidance, please see HSE website.

Rev	Description	Date
D	Amended as per highway comment	23/03/23

STATUS	PURPOSE OF ISSUE
	PLANNING

INNOVATIVE DESIGN SOLUTION

For Enquiries:-

Khuram - 07878975415
Anzar - 07495282331
Email - ak.ids@hotmail.com

PROJECT

155, WOODHOUSE ROAD,
BELPER. DERBY, DE7 6AY

TITLE

PROPOSED WARWICK GF & FF PLAN

CLIENT

DILRAJ SINGH

DRAWN BY	CHECKED BY	DATE
Author	Checker	12/12/2022

SCALE (@ A1)	PROJECT NUMBER
1 : 50	0331

DRAWING NUMBER	REV
A101	D



FRONT ELEVATION - WARWICK HOUSE
1 : 50

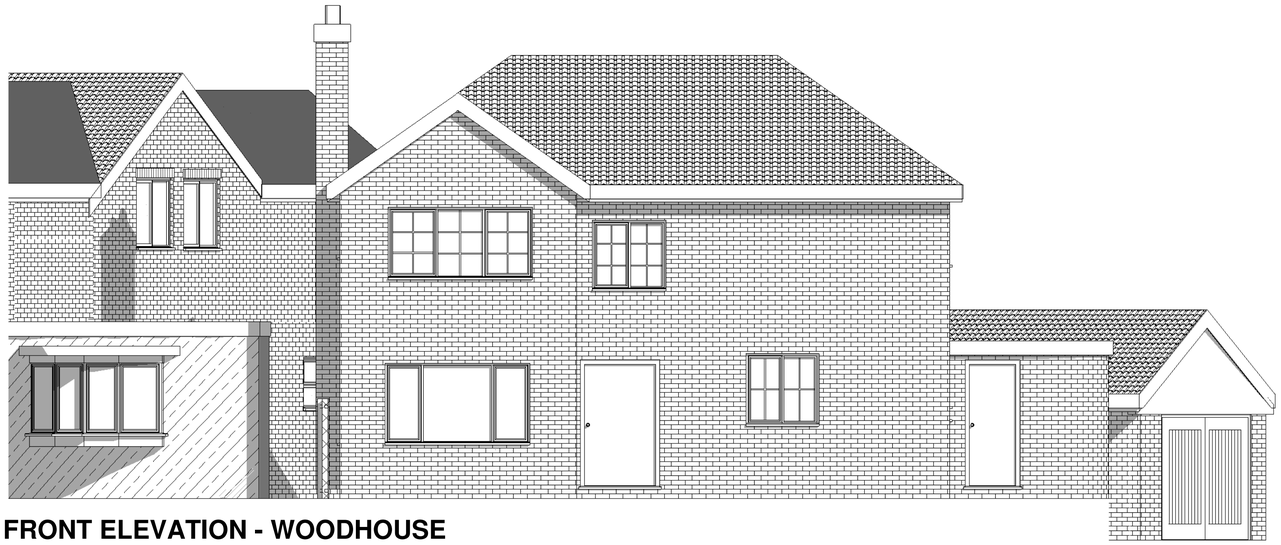

FRONT ELEVATION - WOODHOUSE
1 : 50

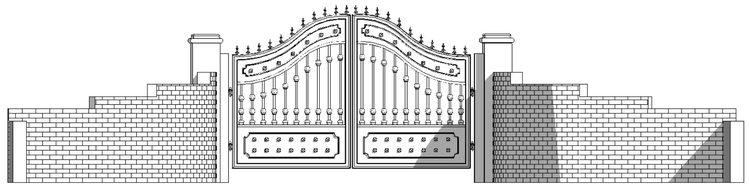

FRONT GATE
1 : 50

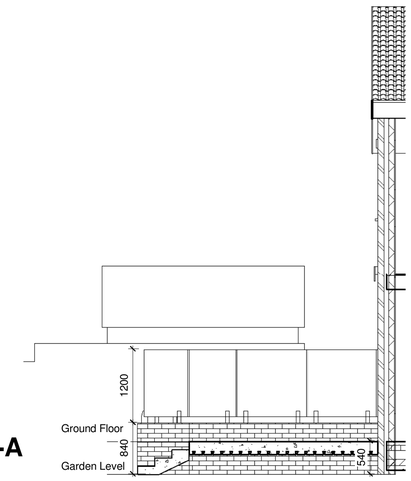

SECTION A-A
1 : 50



SIDE ELEVATION 1
1 : 50

General

Drawings prepared for local authority. Any electrical, heating installation, joinery items, finishes, and fittings to be instructed by the client. The clients are to satisfy themselves that any buried private or public services will not affect the proposal.These drawings have been prepared on the understanding that work will not commence on site prior to the granting of planning permission and building reg approval. All drawings are copyrights and may not be used in conjunction with other projects

CDM REG 2015

These drawings have been prepared on the understanding that work will not commence on site prior to the granting of planning permission and building Reg approval. At this point the designers work is complete; hence the designer of this drawing will not be acting as the principle designer in terms of health and safety. Under the new regulations, both the client and the building contractor will have health and safety responsibilities and will need to prepare a construction phase plan for the scheme. the construction phase plan for the scheme should include risk assessment and method statements for elements of the works such as excavations, buried services, risk of electrocution, working at height, lifting and handling, etc. should you require guidance, please see HSE website.

Rev	Description	Date
C	Amended as per council's request	31/01/23

STATUS: PURPOSE OF ISSUE — PLANNING

INNOVATIVE DESIGN SOLUTION

For Enquiries:-

Khuram - 07878975415
Anzar - 07495282331
Email - ak.ids@hotmail.com

PROJECT

155, WOODHOUSE ROAD,
BELPER. DERBY, DE7 6AY

TITLE

PROPOSED ELEVATION
DRAWINGS 1

CLIENT

DILRAJ SINGH

DRAWN BY	CHECKED BY	DATE
Author	Checker	12/12/2022

SCALE (@ A1)	PROJECT NUMBER
1 : 50	0331

DRAWING NUMBER	REV
A102	C



REAR ELEVATION
1 : 50

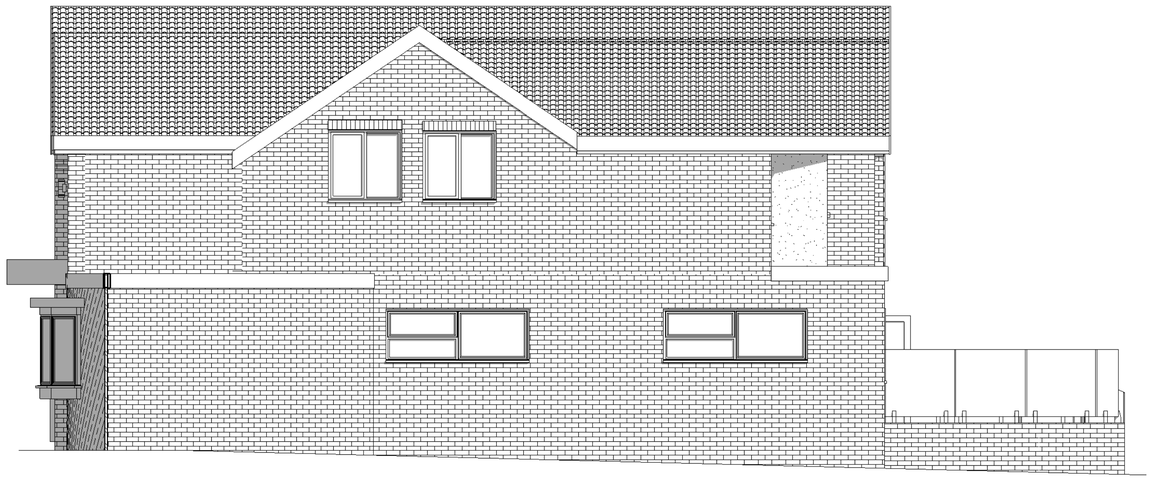

SIDE ELEVATION 1 - WARWICK HOUSE
1 : 50



SIDE ELEVATION 2 - WOODHOUSE
1 : 50

General

Drawings prepared for local authority. Any electrical, heating installation, joinery items, finishes, and fittings to be instructed by the client. The clients are to satisfy themselves that any buried private or public services will not affect the proposal.These drawings have been prepared on the understanding that work will not commence on site prior to the granting of planning permission and building reg approval. All drawings are copyrights and may not be used in conjunction with other projects

CDM REG 2015

These drawings have been prepared on the understanding that work will not commence on site prior to the granting of planning permission and building Reg approval. At this point the designers work is complete; hence the designer of this drawing will not be acting as the principle designer in terms of health and safety. Under the new regulations, both the client and the building contractor will have health and safety responsibilities and will need to prepare a construction phase plan for the scheme. the construction phase plan for the scheme should include risk assessment and method statements for elements of the works such as excavations, buried services, risk of electrocution, working at height, lifting and handling, etc. should you require guidance, please see HSE website.

Rev	Description	Date
C	Amended as per council's request	31/01/23

STATUS

PURPOSE OF ISSUE
PLANNING

INNOVATIVE DESIGN SOLUTION

For Enquiries:-

Khuram - 07878975415
Anzar - 07495282331
Email - ak.ids@hotmail.com

PROJECT
155, WOODHOUSE ROAD,
BELPER. DERBY, DE7 6AY

TITLE
PROPOSED ELEVATION 2

CLIENT
DILRAJ SINGH

DRAWN BY	CHECKED BY	DATE
Author	Checker	31/01/2023

SCALE (@ A1)	PROJECT NUMBER
1 : 50	0331

DRAWING NUMBER	REV
A103	C

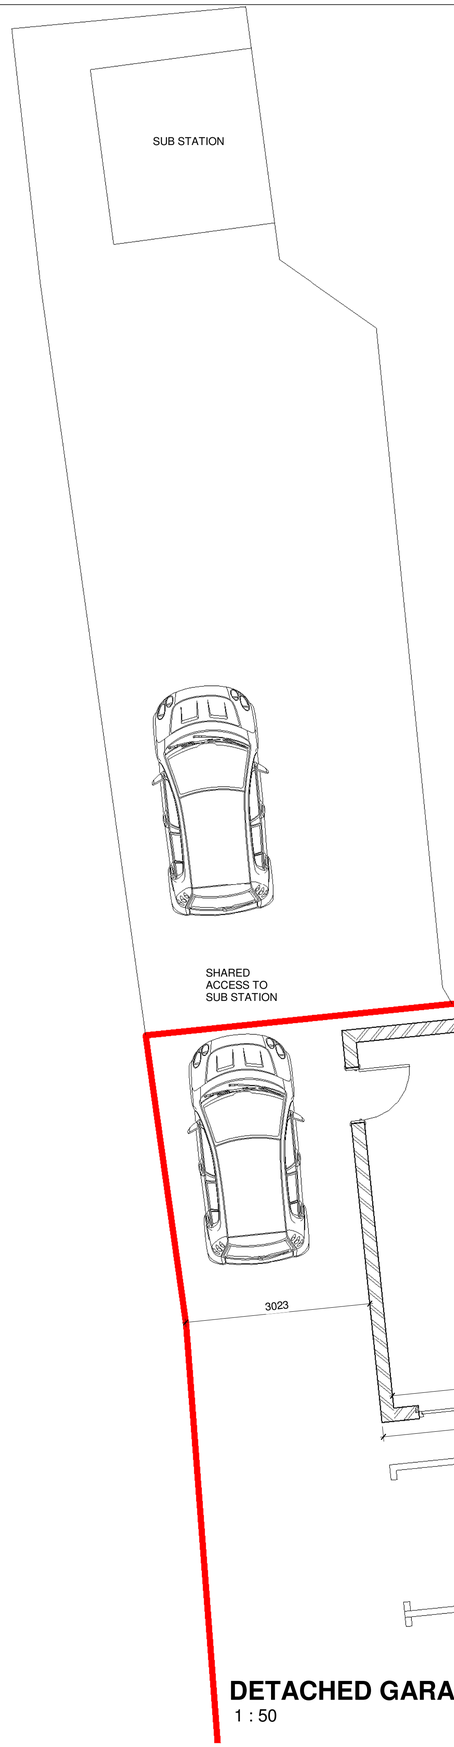

DETACHED GARAGE FLOOR PLAN
1 : 50

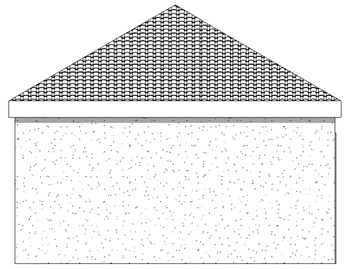

DETACHED GARAGE - REAR ELEVATION
1 : 50

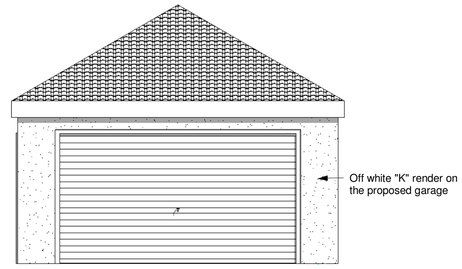

DETACHED GARAGE - FRONT ELEVATION
1 : 50

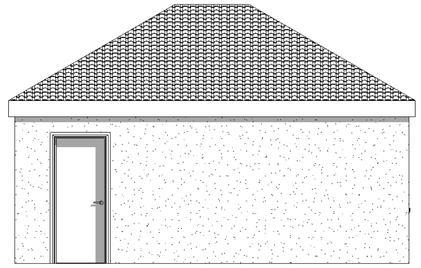

DETACHED GARAGE - SIDE ELEVATION 1
1 : 50

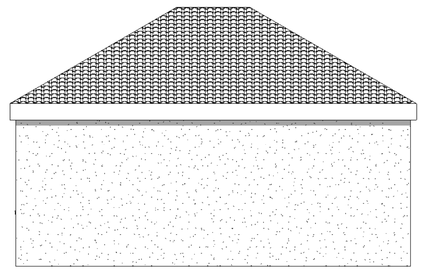

DETACHED GARAGE - SIDE ELEVATION 2
1 : 50

General

Drawings prepared for local authority. Any electrical, heating installation, joinery items, finishes, and fittings to be instructed by the client. The clients are to satisfy themselves that any buried private or public services will not affect the proposal.These drawings have been prepared on the understanding that work will not commence on site prior to the granting of planning permission and building reg approval. All drawings are copyrights and may not be used in conjunction with other projects

CDM REG 2015

These drawings have been prepared on the understanding that work will not commence on site prior to the granting of planning permission and building Reg approval. At this point the designers work is complete; hence the designer of this drawing will not be acting as the principle designer in terms of health and safety. Under the new regulations, both the client and the building contractor will have health and safety responsibilities and will need to prepare a construction phase plan for the scheme. the construction phase plan for the scheme should include risk assessment and method statements for elements of the works such as excavations, buried services, risk of electrocution, working at height, lifting and handling, etc. should you require guidance, please see HSE website.

Rev	Description	Date
C	Amended as per council's request	31/01/23

STATUS

PURPOSE OF ISSUE
PLANNING

INNOVATIVE DESIGN SOLUTION

For Enquiries:-

Khuram - 07878975415
Anzar - 07495282331
Email - ak.ids@hotmail.com

PROJECT
155, WOODHOUSE ROAD,
BELPER. DERBY, DE7 6AY

TITLE
DETACHED GARAGE PLAN &
ELEVATIONS

CLIENT
DILRAJ SINGH

DRAWN BY	CHECKED BY	DATE
Author	Checker	12/12/2022

SCALE (@ A1)	PROJECT NUMBER
1 : 50	0331

DRAWING NUMBER	REV
A104	C



SITE PLAN
1 : 200

General

Drawings prepared for local authority. Any electrical, heating installation, joinery items, finishes, and fittings to be instructed by the client. The clients are to satisfy themselves that any buried private or public services will not affect the proposal.These drawings have been prepared on the understanding that work will not commence on site prior to the granting of planning permission and building reg approval. All drawings are copyrights and may not be used in conjunction with other projects

CDM REG 2015

These drawings have been prepared on the understanding that work will not commence on site prior to the granting of planning permission and building Reg approval. At this point the designers work is complete; hence the designer of this drawing will not be acting as the principle designer in terms of health and safety. Under the new regulations, both the client and the building contractor will have health and safety responsibilities and will need to prepare a construction phase plan for the scheme. the construction phase plan for the scheme should include risk assessment and method statements for elements of the works such as excavations, buried services, risk of electrocution, working at height, lifting and handling, etc. should you require guidance, please see HSE website.

North

Rev	Description	Date
D	Amended as per highway comment	23/03/23

STATUS: PURPOSE OF ISSUE — PLANNING

For Enquiries:-
Khuram - 07878975415
Anzar - 07495282331
Email - ak.ids@hotmail.com

PROJECT
155, WOODHOUSE ROAD,
BELPER. DERBY, DE7 6AY

TITLE
BLOCK PLAN

CLIENT
DILRAJ SINGH

DRAWN BY	CHECKED BY	DATE
Author	Checker	23/03/2023

SCALE (@ A1)	PROJECT NUMBER
1 : 200	0331

DRAWING NUMBER	REV
A105	D