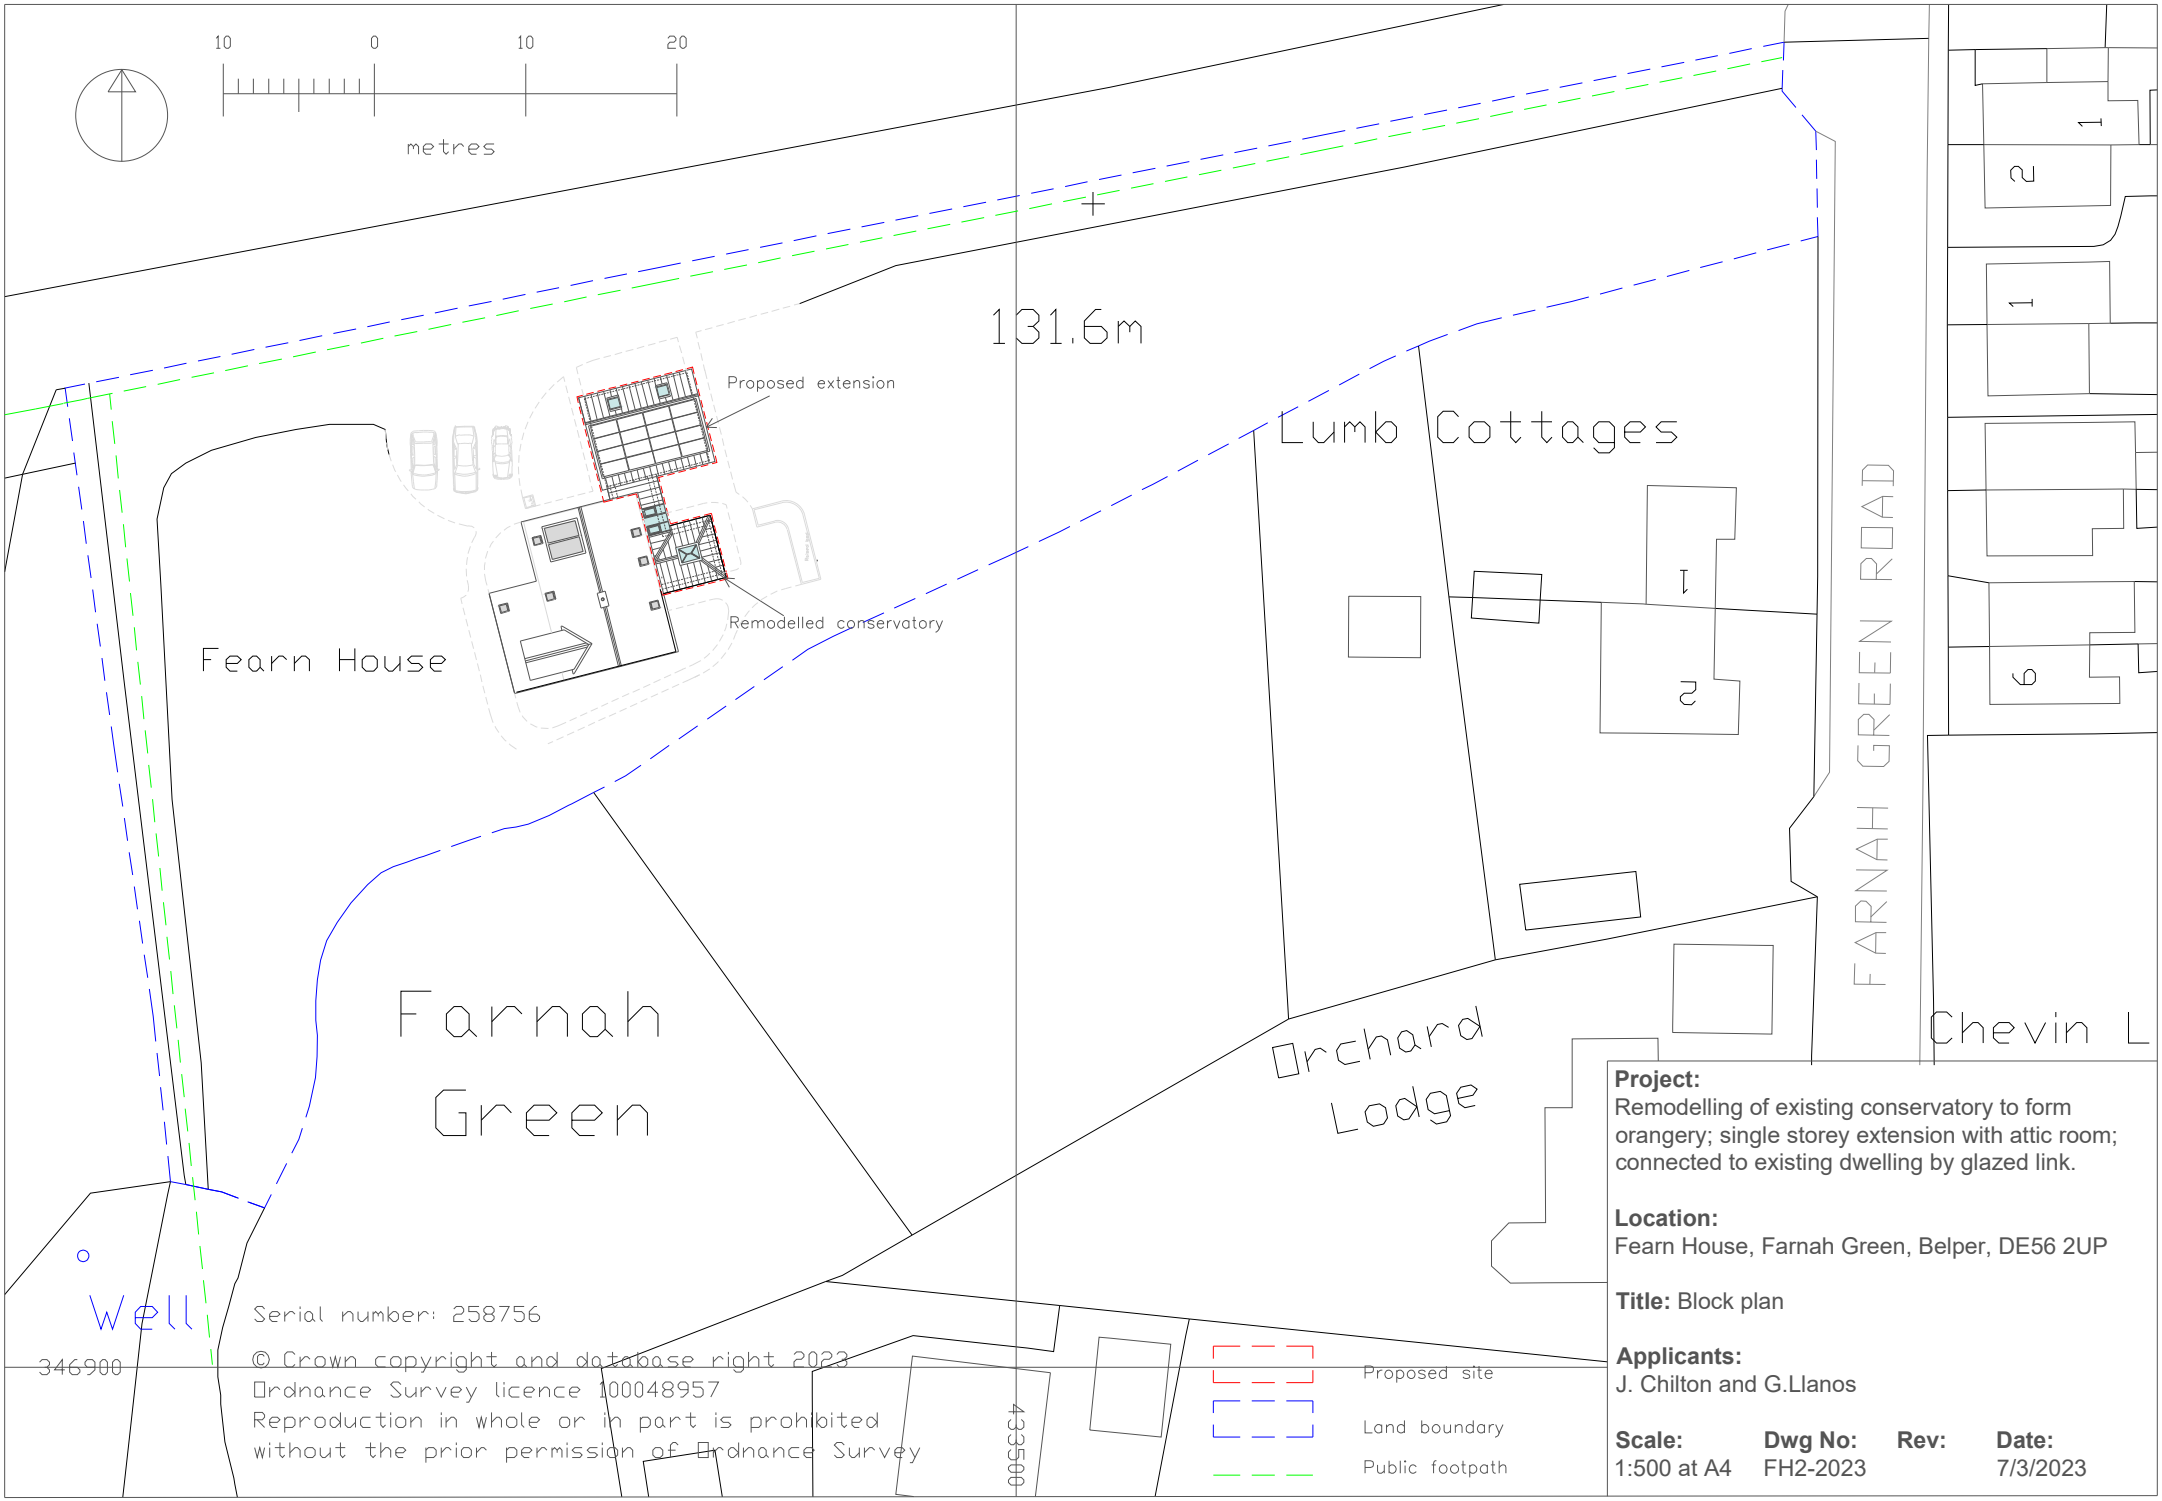


Serial number: 258756

© Crown copyright and database right 2023
Ordnance Survey licence 100048957
Reproduction in whole or in part is prohibited
without the prior permission of Ordnance Survey

Project:
Remodelling of existing conservatory to form orangery; single storey extension with attic room; connected to existing dwelling by glazed link.

Location:
Fearn House, Farnah Green, Belper, DE56 2UP

Title: Block plan

Applicants:
J. Chilton and G.Llanos

Scale:	Dwg No:	Rev:	Date:
1:500 at A4	FH2-2023		7/3/2023