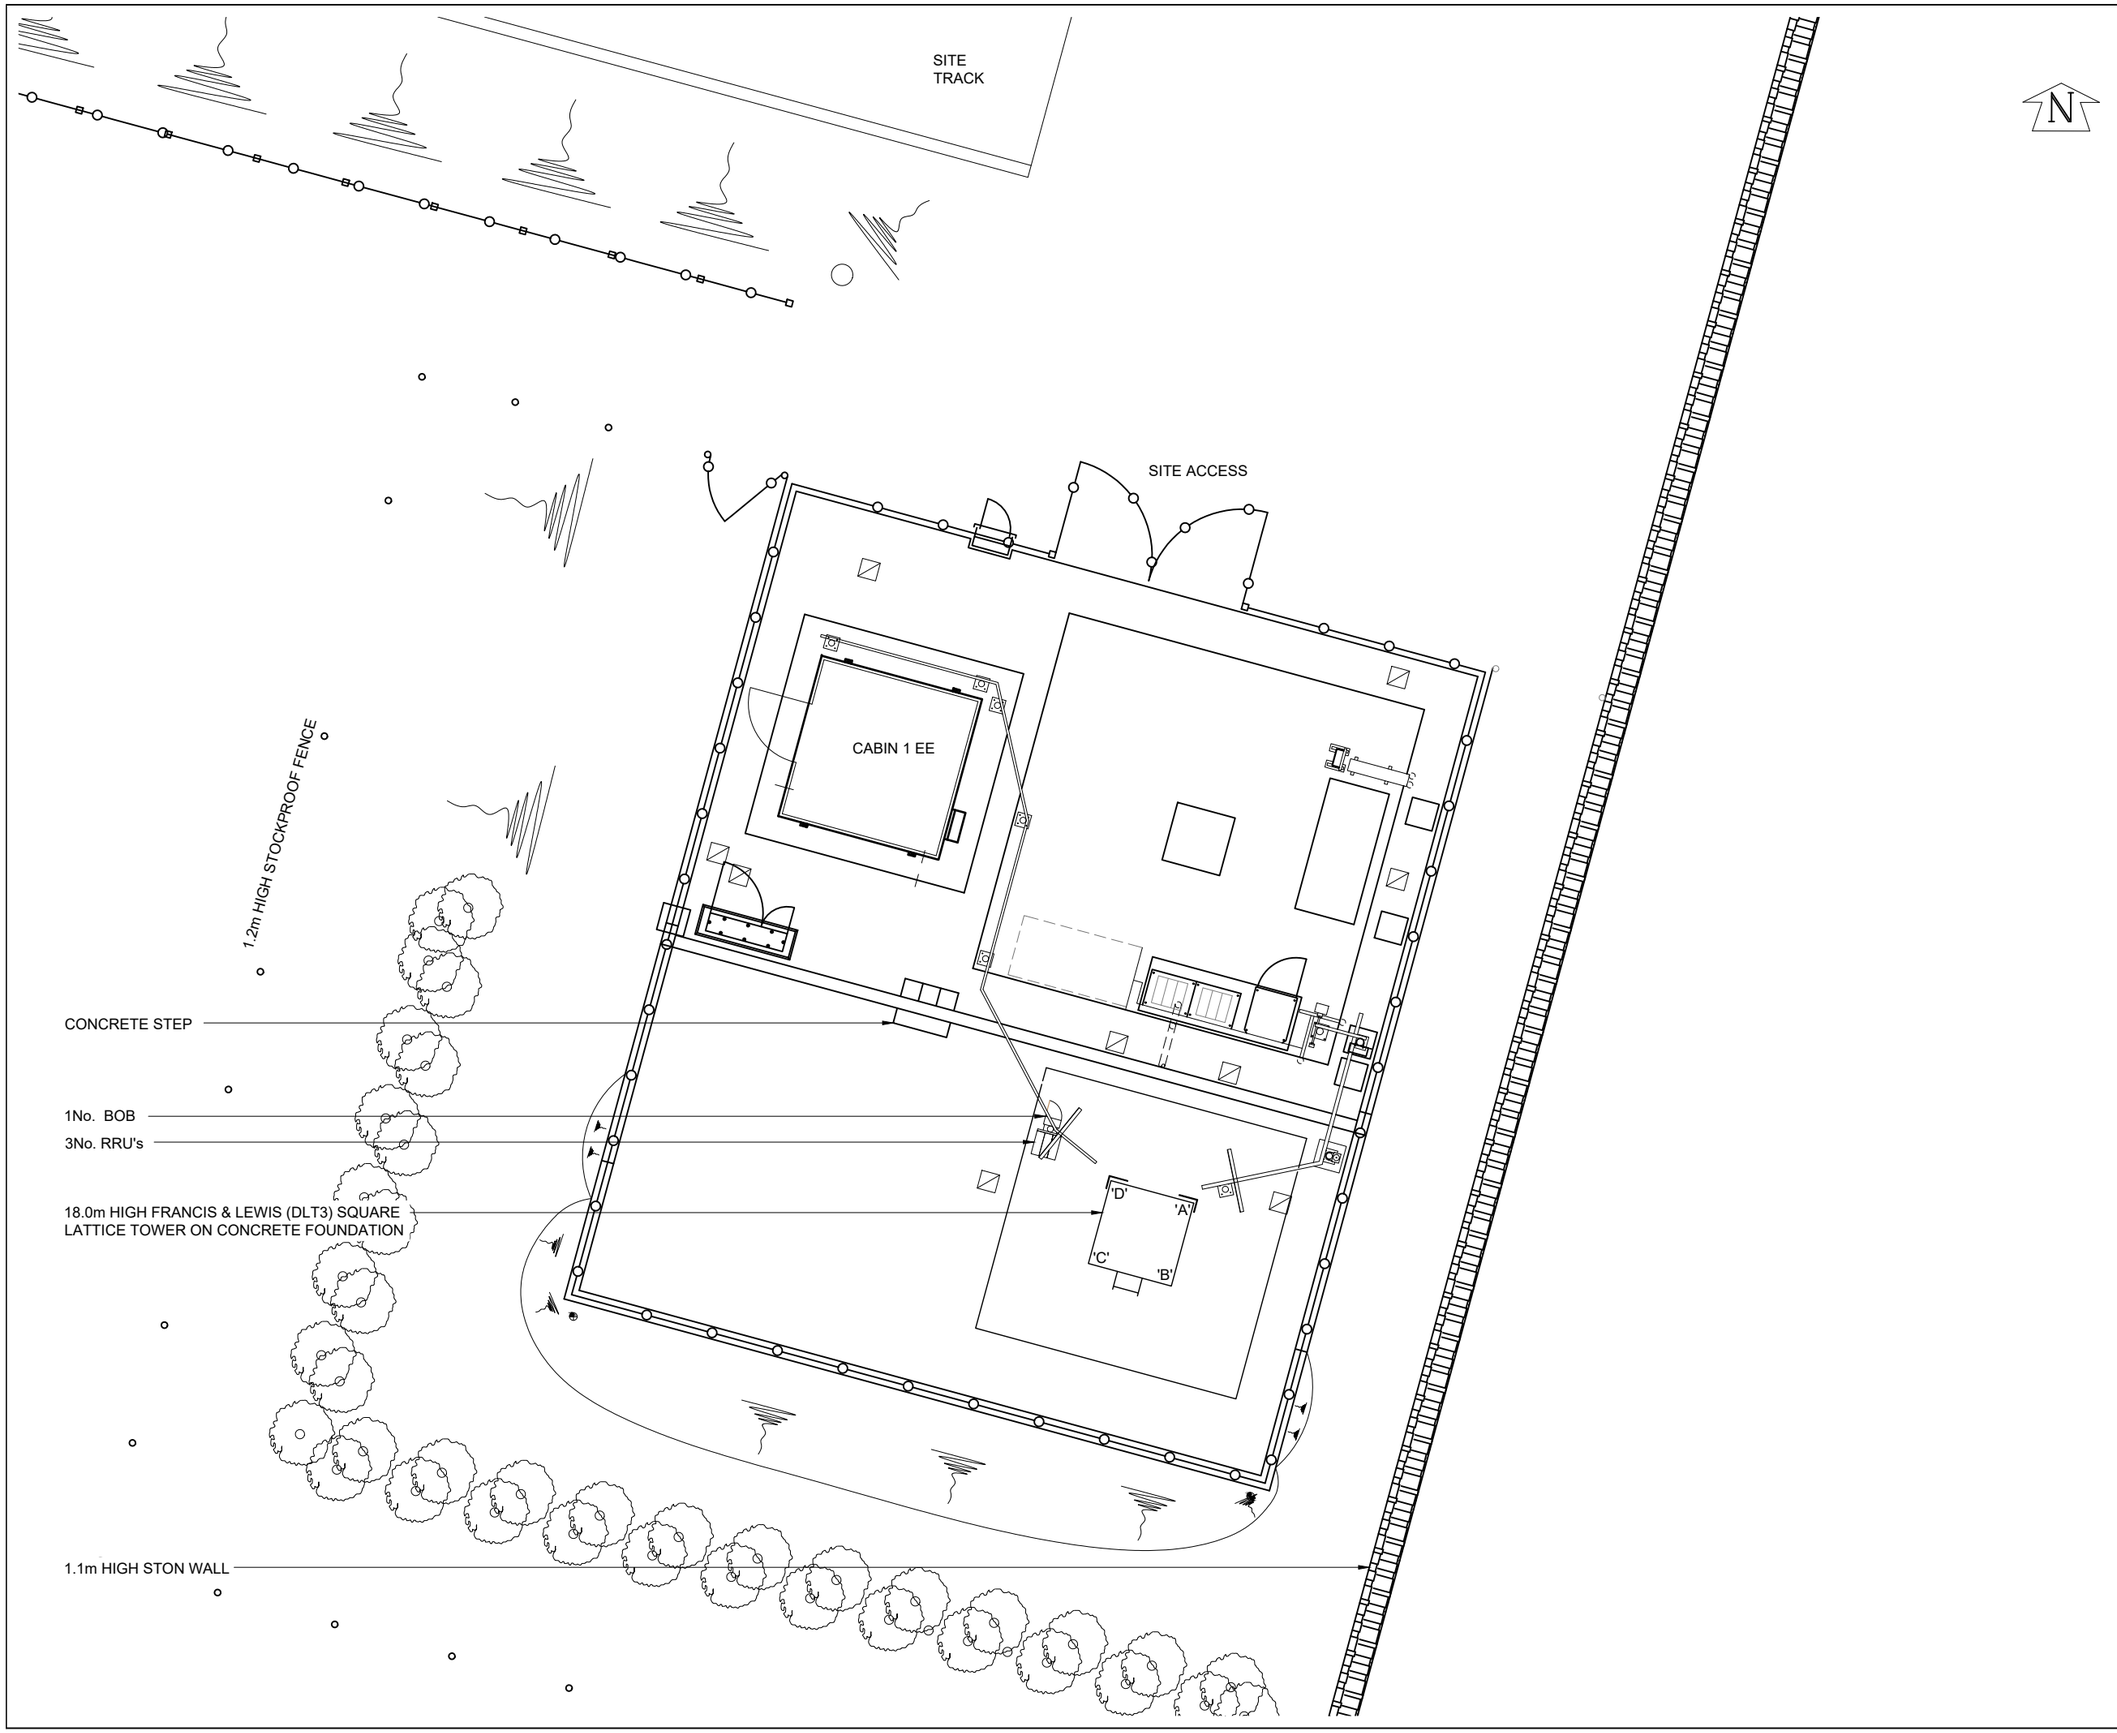


©2020 Cellnex
All rights reserved. No part of this publication may be reproduced, stored in a retrieval system or transmitted in any form or by any means (Electronic, Mechanical, Photocopying, Recording or otherwise), without the prior written consent of the Company.

NOTES

UNDERGROUND SERVICES

UNDERGROUND SERVICES ARE INDICATIVE ONLY. POSITIONS SHOULD BE CONFIRMED ON SITE PRIOR TO ANY DEVELOPMENT

DRAINAGE
DUCTS
FEEDERS
FENCE PLAN
GAS
LIGHTNING PROTECTION - EARTHING
POWER
SERVICES UNKNOWN
TELECOMS
WATER

ACCESS ARRANGEMENTS

KEYS:-

ARQIVA GATE KEY	1
B KEY	2
C KEY	3
LEGGE KEY	4

SURVEY REQUIRED TO CONFIRM ACCESS KEYS FOR REMAINING ROOMS AND SITE ENTRANCE

24.A	PROJ No COM-0025879 PLANNING		ARC	
24	PROJ No COM-0023183 PLANNING	05/12/22	GBC	GBC
23	PROJ No COM-0021266 DECOM	20/10/22	NOV	NOV
22	PROJ No 234284 MASTER UPDATE	27/01/21	MCD	MC
21	PROJ No 209344 AS BUILT	23/11/20	HFC	JBT
ISS	REVISION	DATE	DRN	APP

cellnex
driving telecom connectivity
CELLNEX UK
R+, 4TH FLOOR, 2 BLAGRAVE STREET, READING, RG1 1AZ
Tel. 020 4526 8553

SITE No 1499536
BESSALONE HILL
BESSALONE HILL
CRICH LANE
BELPER
DERBYSHIRE
DE56 1GJ

NGR SK 35700 49095

OS GRID 435700 349095

TITLE
SITE PLAN
EXISTING

SCALE 1:100

DRAWN	IM	31/05/11
APPROVED	GBC	05/12/22

DRG No. 1499536-00-000-MD02 Sheet 1 of 1 Rev 24.A


A3

©2020 Cellnex
All rights reserved. No part of this publication may be reproduced, stored in a retrieval system or transmitted in any form or by any means (Electronic, Mechanical, Photocopying, Recording or otherwise), without the prior written consent of the Company.

NOTES

3No. ANTENNAS AT 17.35m

3No. ANTENNAS AT 17.35m MEAN

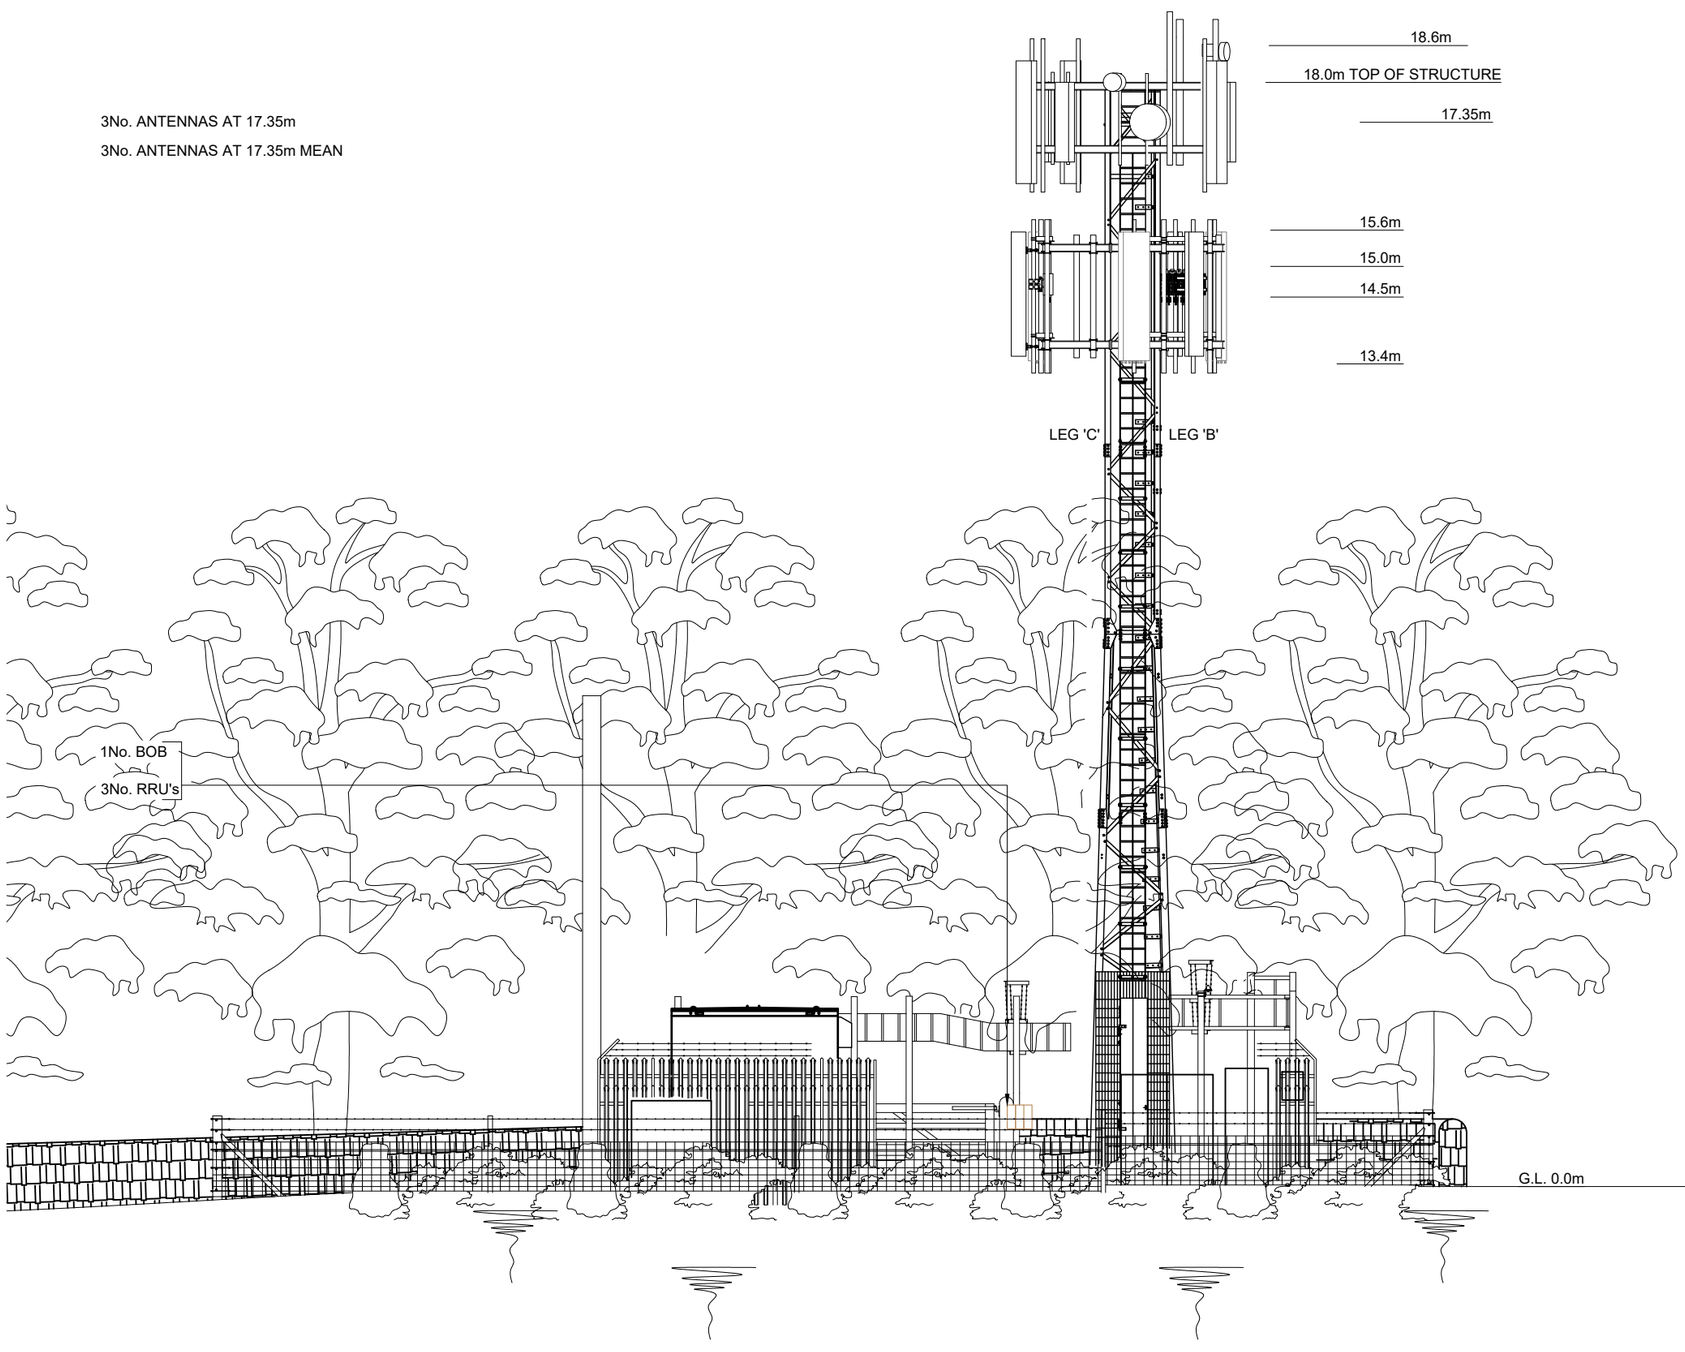

24.A	PROJ No COM-0025879 PLANNING			ARC	
24	PROJ No COM-0023183 PLANNING	05/12/22	GBC	GBC	
23	PROJ No COM-0021266 DECOM	20/10/22	NOV	NOV	
22	PROJ No 234284 MASTER UPDATE	27/01/21	MCD	MC	
21	PROJ No 209344 AS BUILT	23/11/20	HFC	JBT	
ISS	REVISION	DATE	DRN	APP	

cellnex
driving telecom connectivity
CELLNEX UK
R+, 4TH FLOOR, 2 BLAGRAVE STREET, READING, RG1 1AZ
Tel. 020 4526 8553

SITE No 1499536
BESSALONE HILL
BESSALONE HILL
CRICH LANE
BELPER
DERBYSHIRE
DE56 1GJ

NGR SK 35700 49095

OS GRID 435700 349095


TITLE
ELEVATION
EXISTING
SOUTH WEST

SCALE 1:100

DRAWN	IM	31/05/11
APPROVED	GBC	05/12/22

DRG No. 1499536-00-002-MD02 Sheet 1 of 1 Rev 24.A

A3

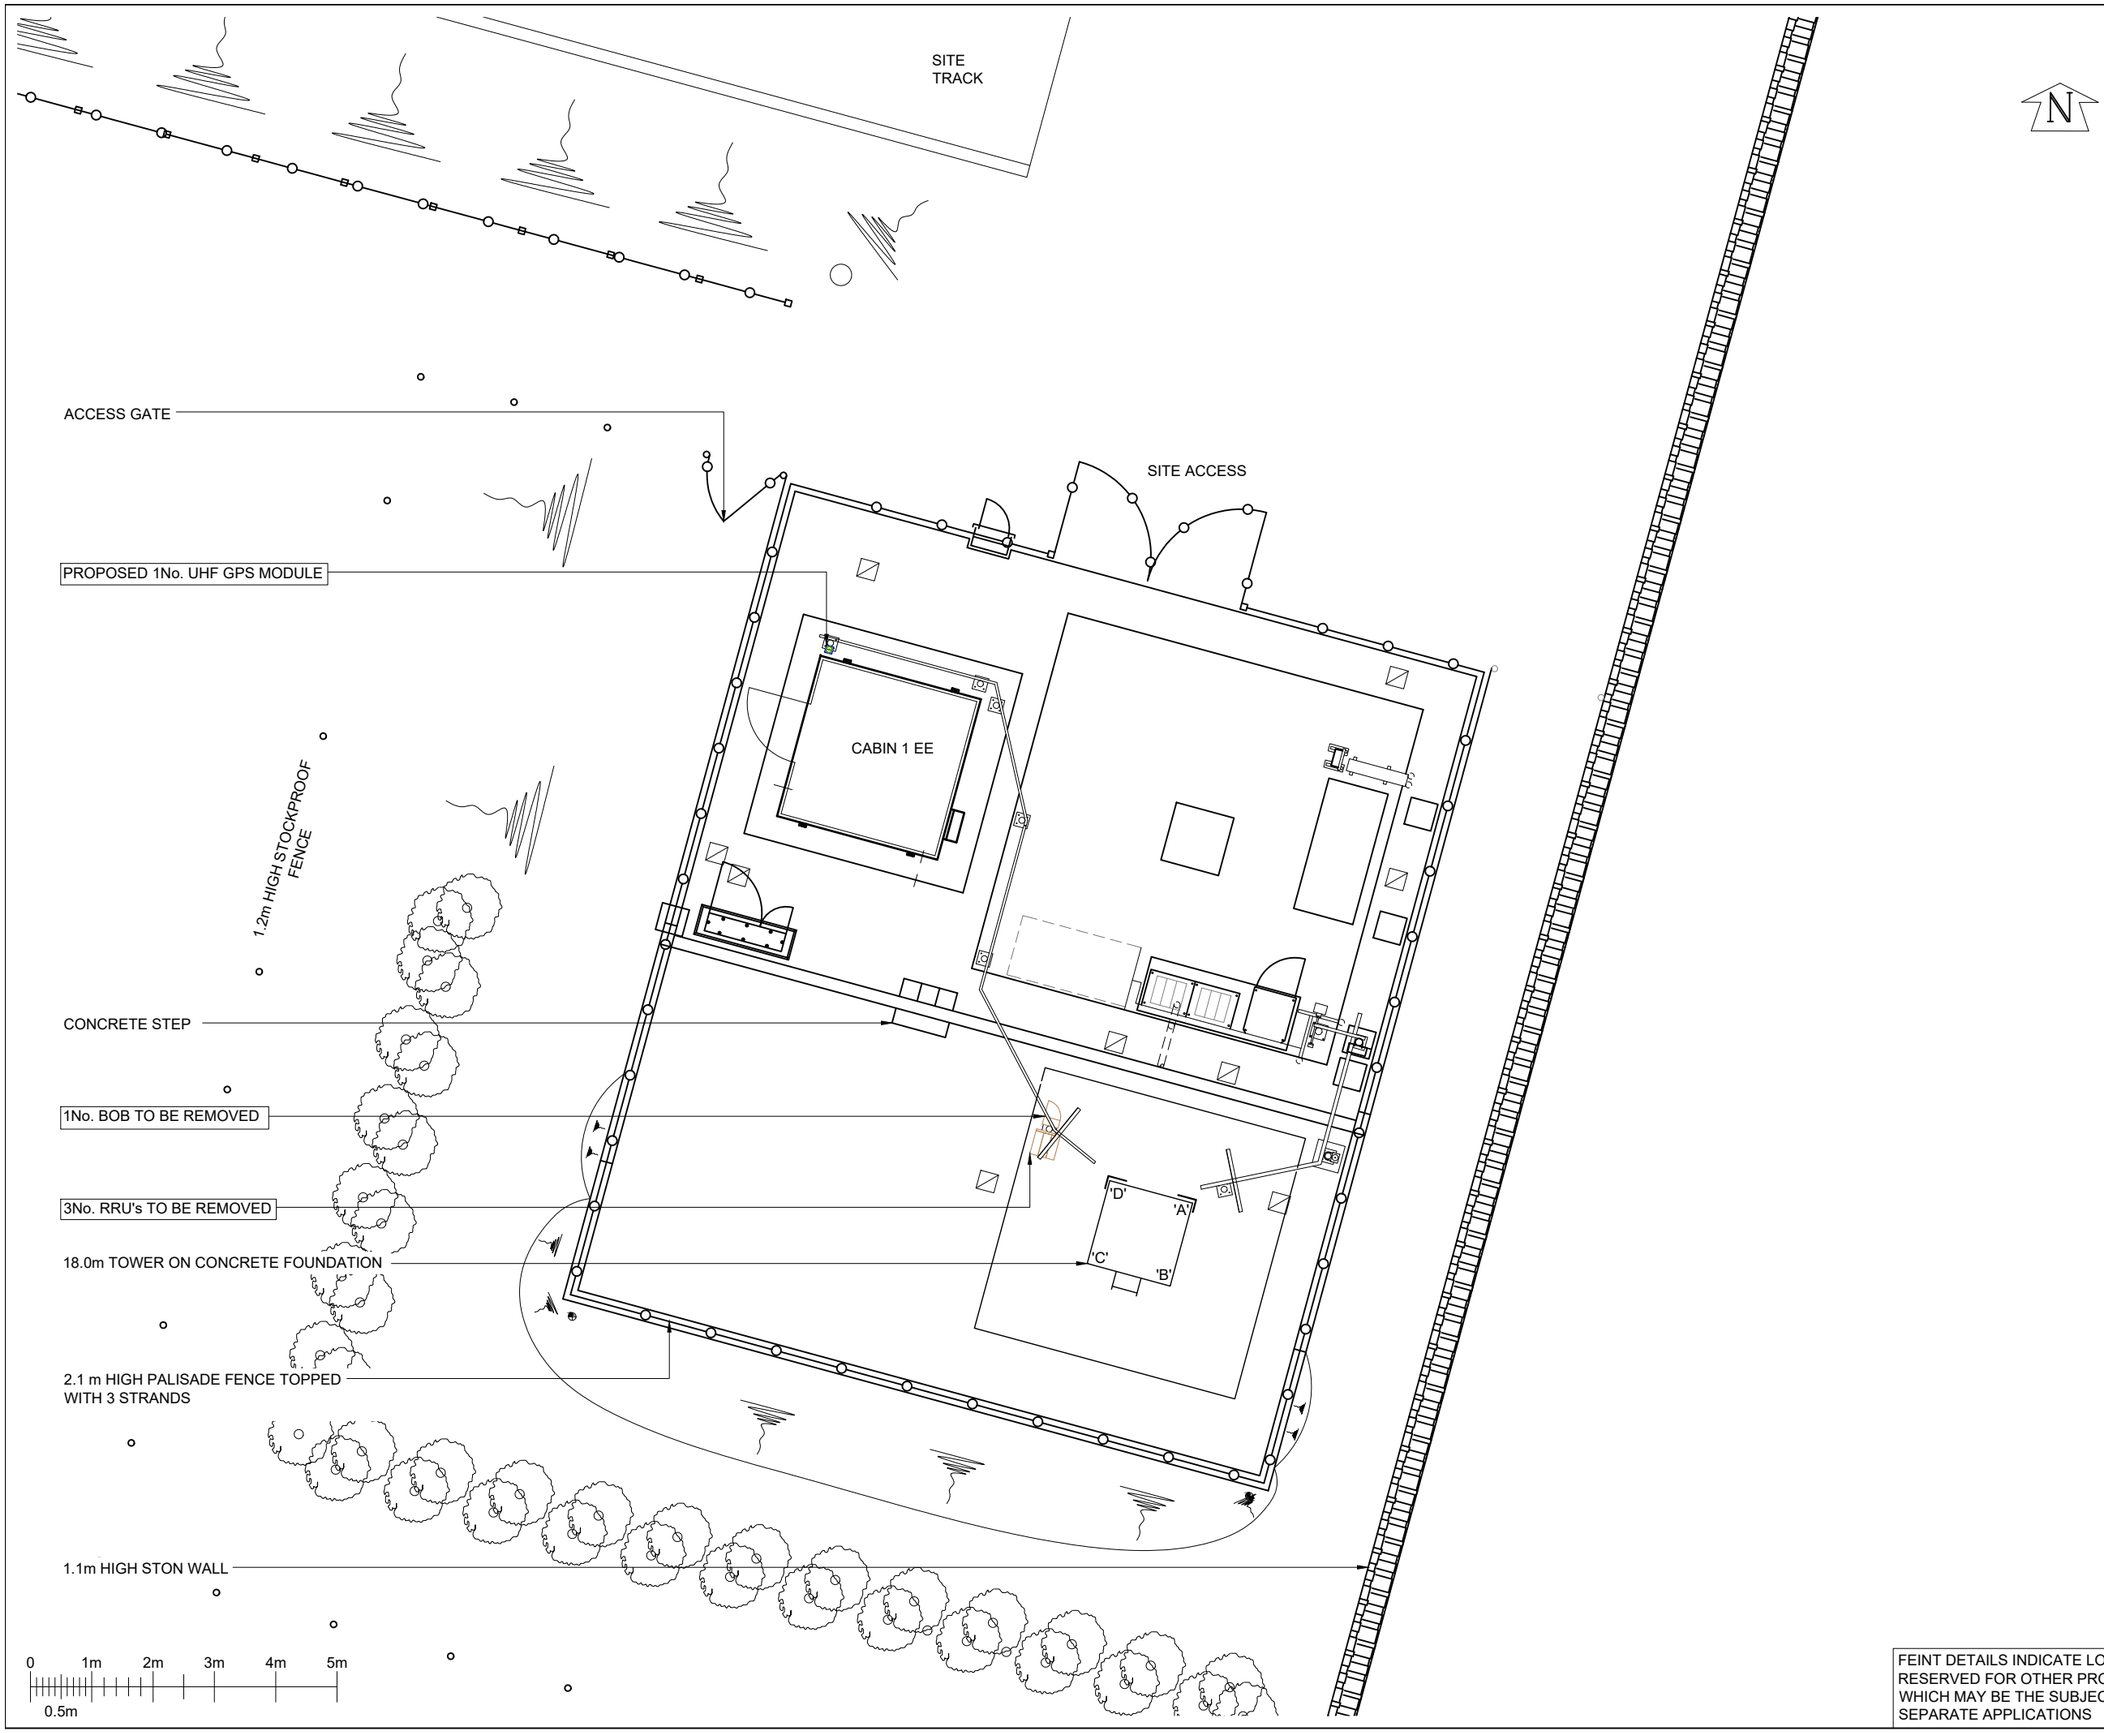

©2020 Cellnex
All rights reserved. No part of this publication may be reproduced, stored in a retrieval system or transmitted in any form or by any means (Electronic, Mechanical, Photocopying, Recording or otherwise), without the prior written consent of the Company.

NOTES

PROJECT No.	COM-0025879			
CELL No.	99536			
24.A	PROJ No COM-0025879 PLANNING		ARC	
24	PROJ No COM-0023183 PLANNING	05/12/22	GBC	GBC
23	PROJ No COM-0021266 DECOM	20/10/22	NOV	NOV
22	PROJ No 234284 MASTER UPDATE	27/01/21	MCD	MC
21	PROJ No 209344 AS BUILT	23/11/20	HFC	JBT
ISS	REVISION	DATE	DRN	APP

cellnex
driving telecom connectivity
CELLNEX UK
R+, 4TH FLOOR, 2 BLAGRAVE STREET, READING, RG1 1AZ
Tel. 020 4526 8553

SITE No 1499536
BESSALONE HILL
BESSALONE HILL
CRICH LANE
BELPER
DERBYSHIRE
DE56 1GJ

NGR SK 35700 49095

OS GRID 435700 349095

TITLE
SITE PLAN
PROPOSED
H3G & EE LTD

SCALE 1:100

DRAWN	IM	31/05/11
APPROVED	GBC	05/12/22

FEINT DETAILS INDICATE LOCATIONS RESERVED FOR OTHER PROPOSALS WHICH MAY BE THE SUBJECT OF SEPARATE APPLICATIONS

DRG No. 1499536-02-100-MD02 Sheet 1 of 1 Rev 24.A

A3


©2020 Cellnex
All rights reserved. No part of this publication may be reproduced, stored in a retrieval system or transmitted in any form or by any means (Electronic, Mechanical, Photocopying, Recording or otherwise), without the prior written consent of the Company.

NOTES

3No. ANTENNAS AT 17.35m MEAN, 340°, 120° & 220°

PROPOSED 1No. ANTENNA AT 17.35m MEAN

3No. ANTENNAS AT 17.35m TO BE REMOVED

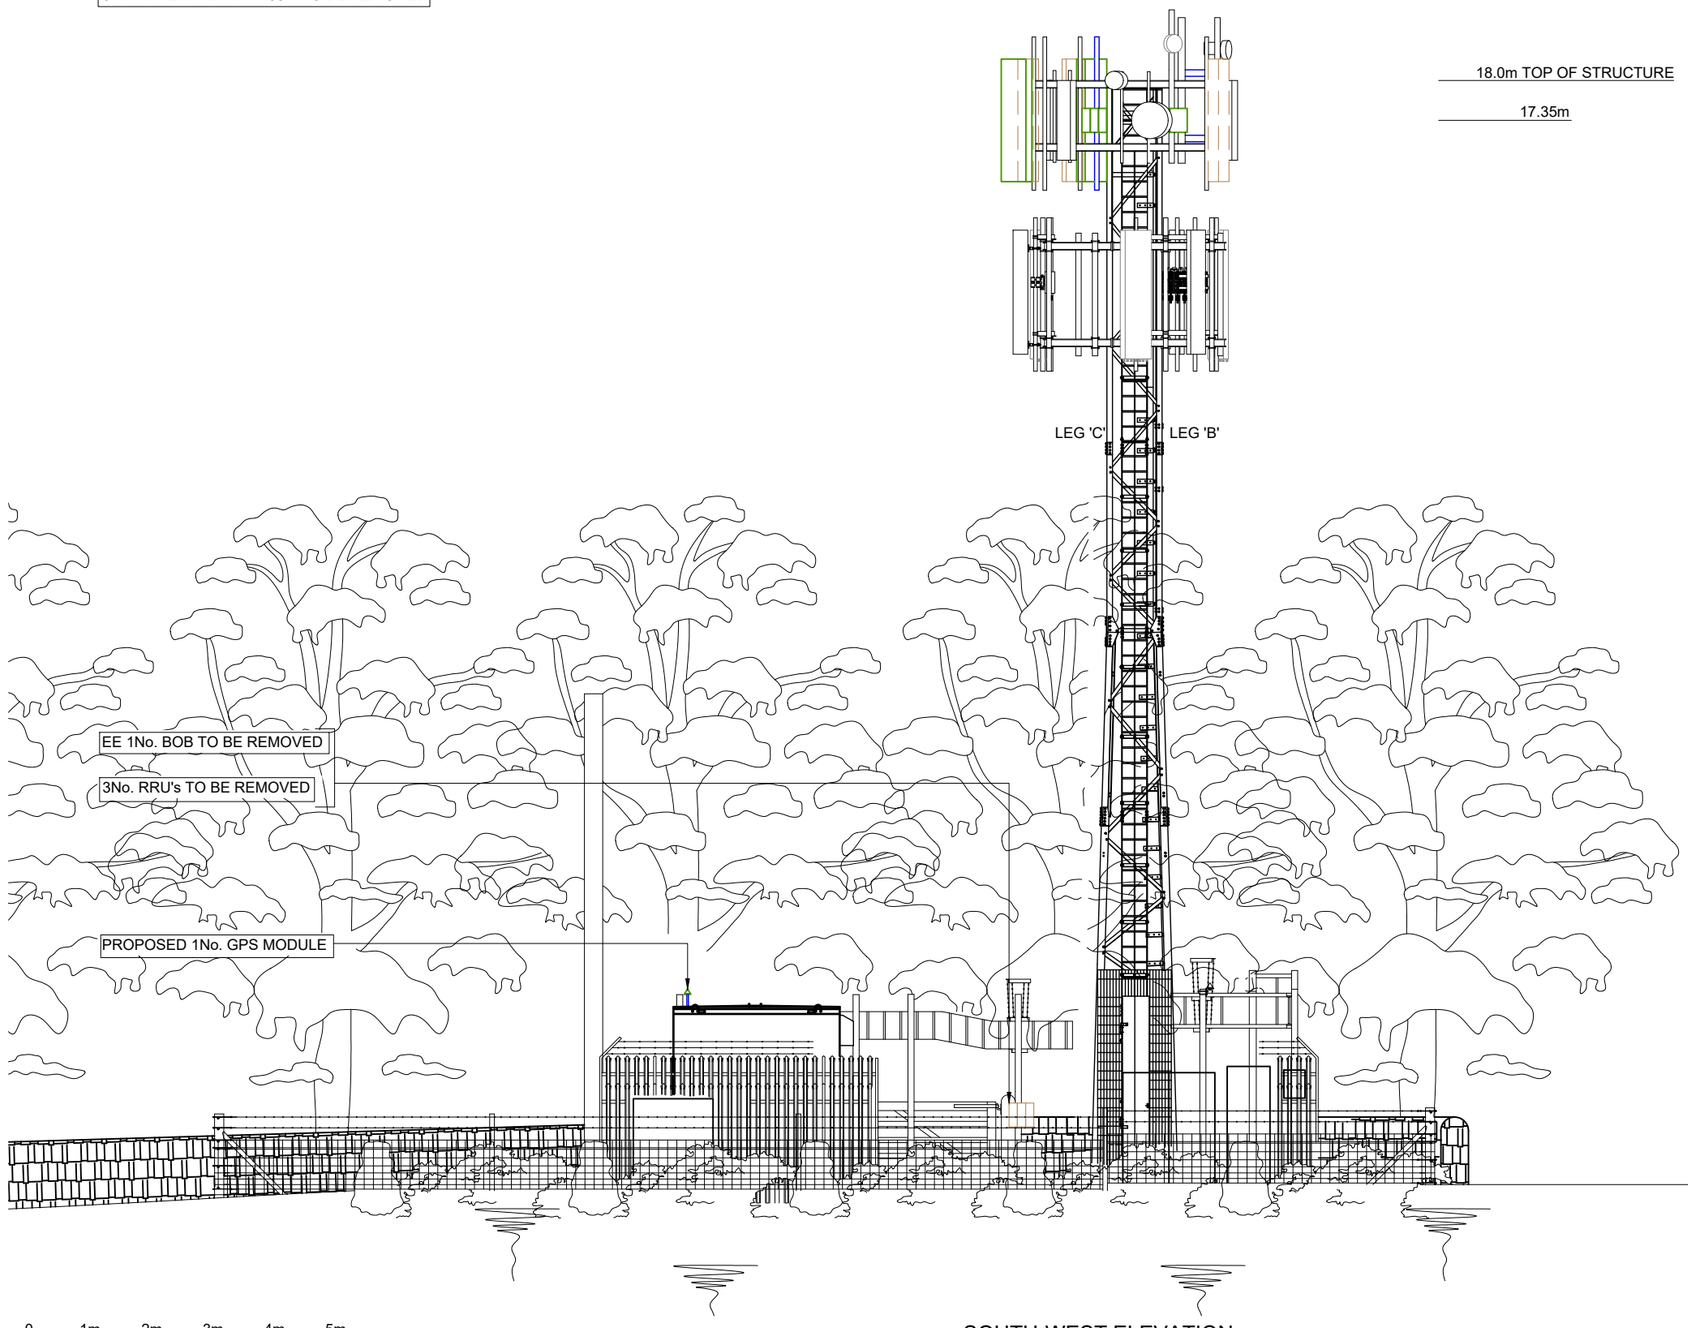

SOUTH-WEST ELEVATION

FEINT DETAILS INDICATE LOCATIONS RESERVED FOR OTHER PROPOSALS WHICH MAY BE THE SUBJECT OF SEPARATE APPLICATIONS

PROJECT No.	COM-0025879			
CELL No.	99536			
24.A	PROJ No COM-0025879 PLANNING		ARC	
24	PROJ No COM-0023183 PLANNING	05/12/22	GBC	GBC
23	PROJ No COM-0021266 DECOM	20/10/22	NOV	NOV
22	PROJ No 234284 MASTER UPDATE	27/01/21	MCD	MC
21	PROJ No 209344 AS BUILT	23/11/20	HFC	JBT
ISS	REVISION	DATE	DRN	APP

cellnex
driving telecom connectivity
CELLNEX UK
R+, 4TH FLOOR, 2 BLAGRAVE STREET, READING, RG1 1AZ
Tel. 020 4526 8553

SITE No 1499536
BESSALONE HILL
BESSALONE HILL
CRICH LANE
BELPER
DERBYSHIRE
DE56 1GJ

NGR SK 35700 49095

OS GRID 435700 349095

TITLE
ELEVATION
PROPOSED
H3G & EE LTD

SCALE 1:100

DRAWN	IM	31/05/11
APPROVED	GBC	05/12/22

DRG No. 1499536-02-150-MD0224.A | Sheet 1 of 1 | Rev

A3