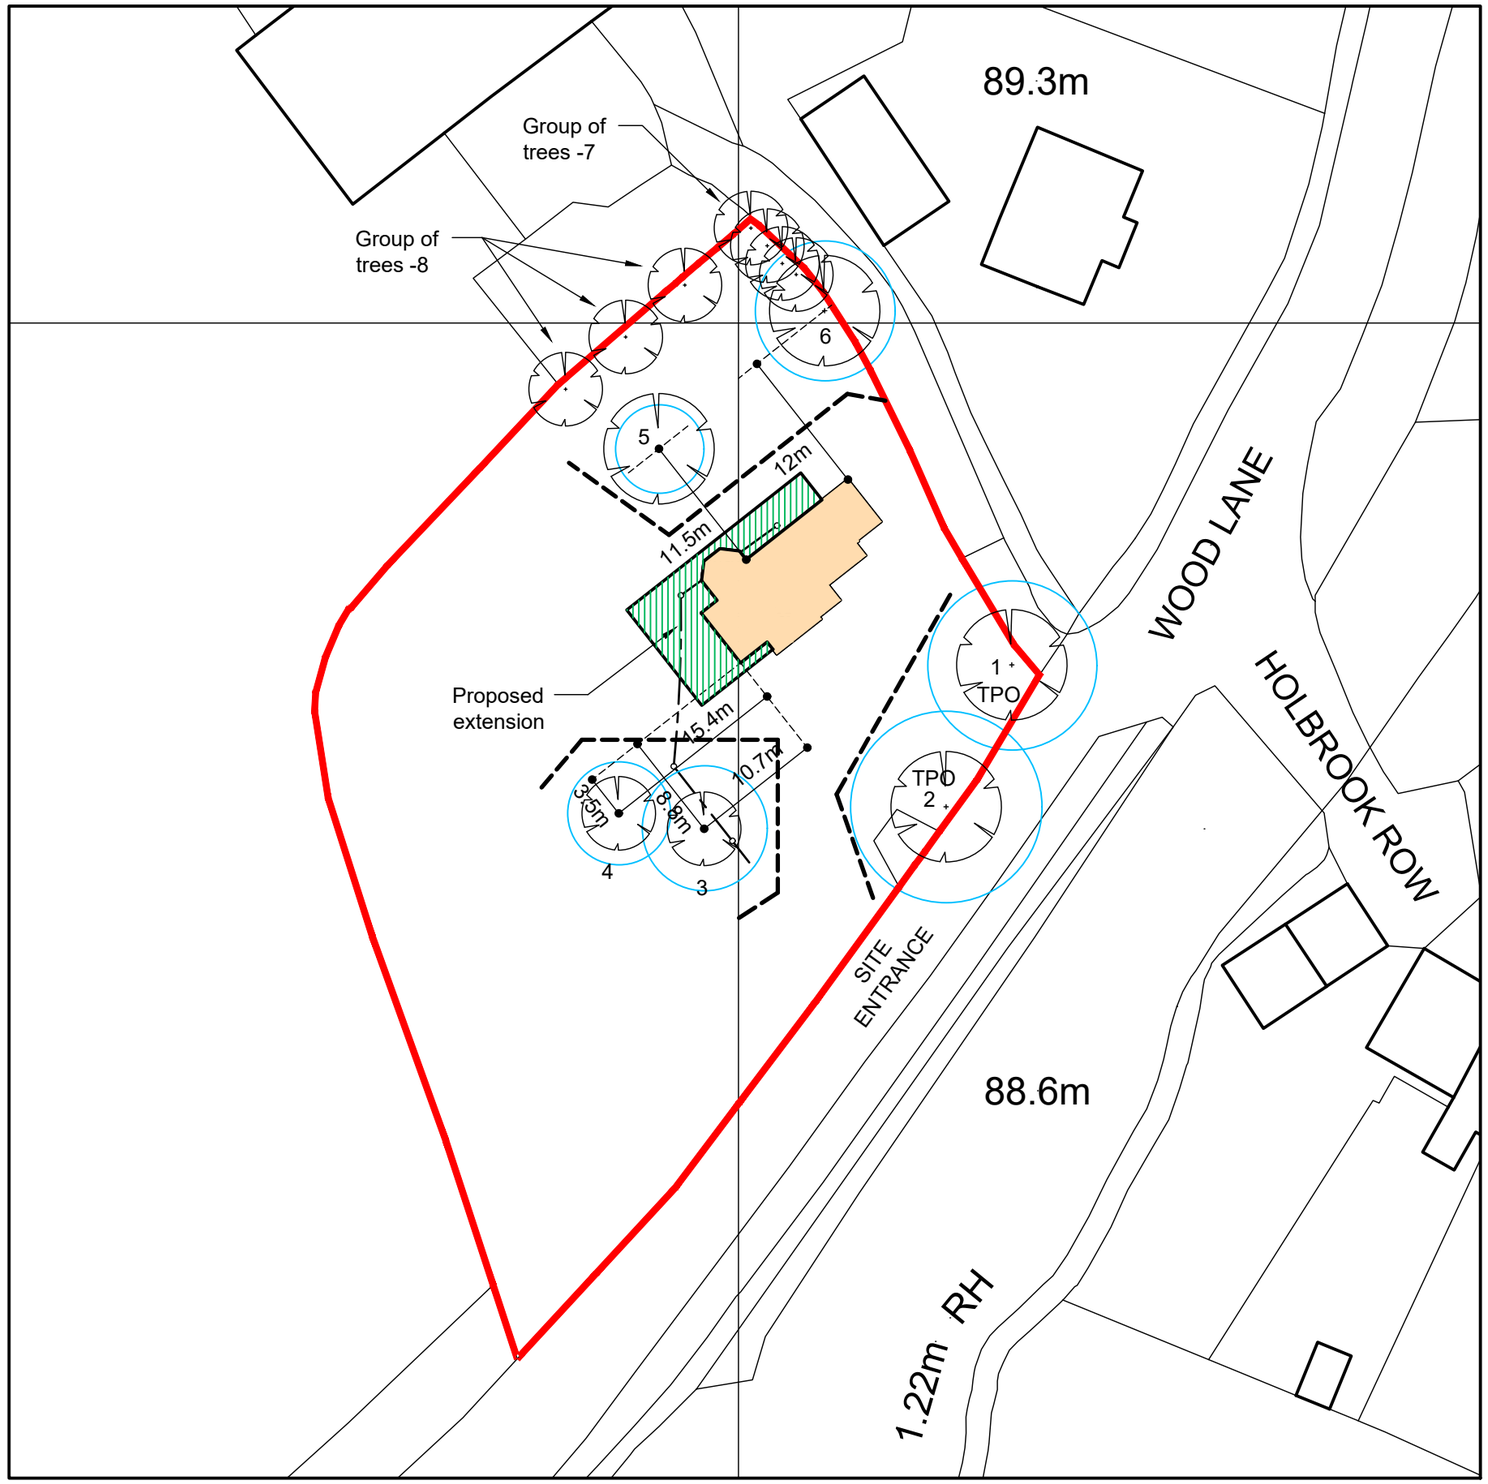


Block Plan (Scale – 1:500)

NOTES:
Copyright of this drawing belongs to Architectural Building Design Services (ABDS) and no part may be reproduced or utilised in any way whatsoever without prior written consent of ABDS.
Figured dimensions shall be taken in preference to scaled dimensions and any discrepancies or errors are to be referred to the designer.
Contractor, sub-contractor and suppliers must verify all dimensions on site before commencing work or making any fabrication drawings.
All elements such as structural walls, beams etc are to be checked on site for suitability prior to works undertaken.
All drawings to be read in conjunction with each other and all notes / building regulation specification, energy calculations, structural calculations / design and other professional / consultation documents associated with the project.

KEY:

= Construction Exclusion Zone (fenced off).

= Extent of root protection area (RPA) 12 times the trunk diameter as below.

Root Protection Area distances 12 times the trunk diameter (shown to scale on this drawing).

TREE 1 = 6.9m radius
TREE 2 = 7.8m radius
TREE 3 = 5.1m radius
TREE 4 = 4.2m radius
TREE 5 = 3.6m radius
TREE 6 = 5.7m radius

C	21/03/23	Re-issued.
B	05/01/23	Proposed side extension removed & construction exclusion zones added.
A	09/12/22	Drawing updated.