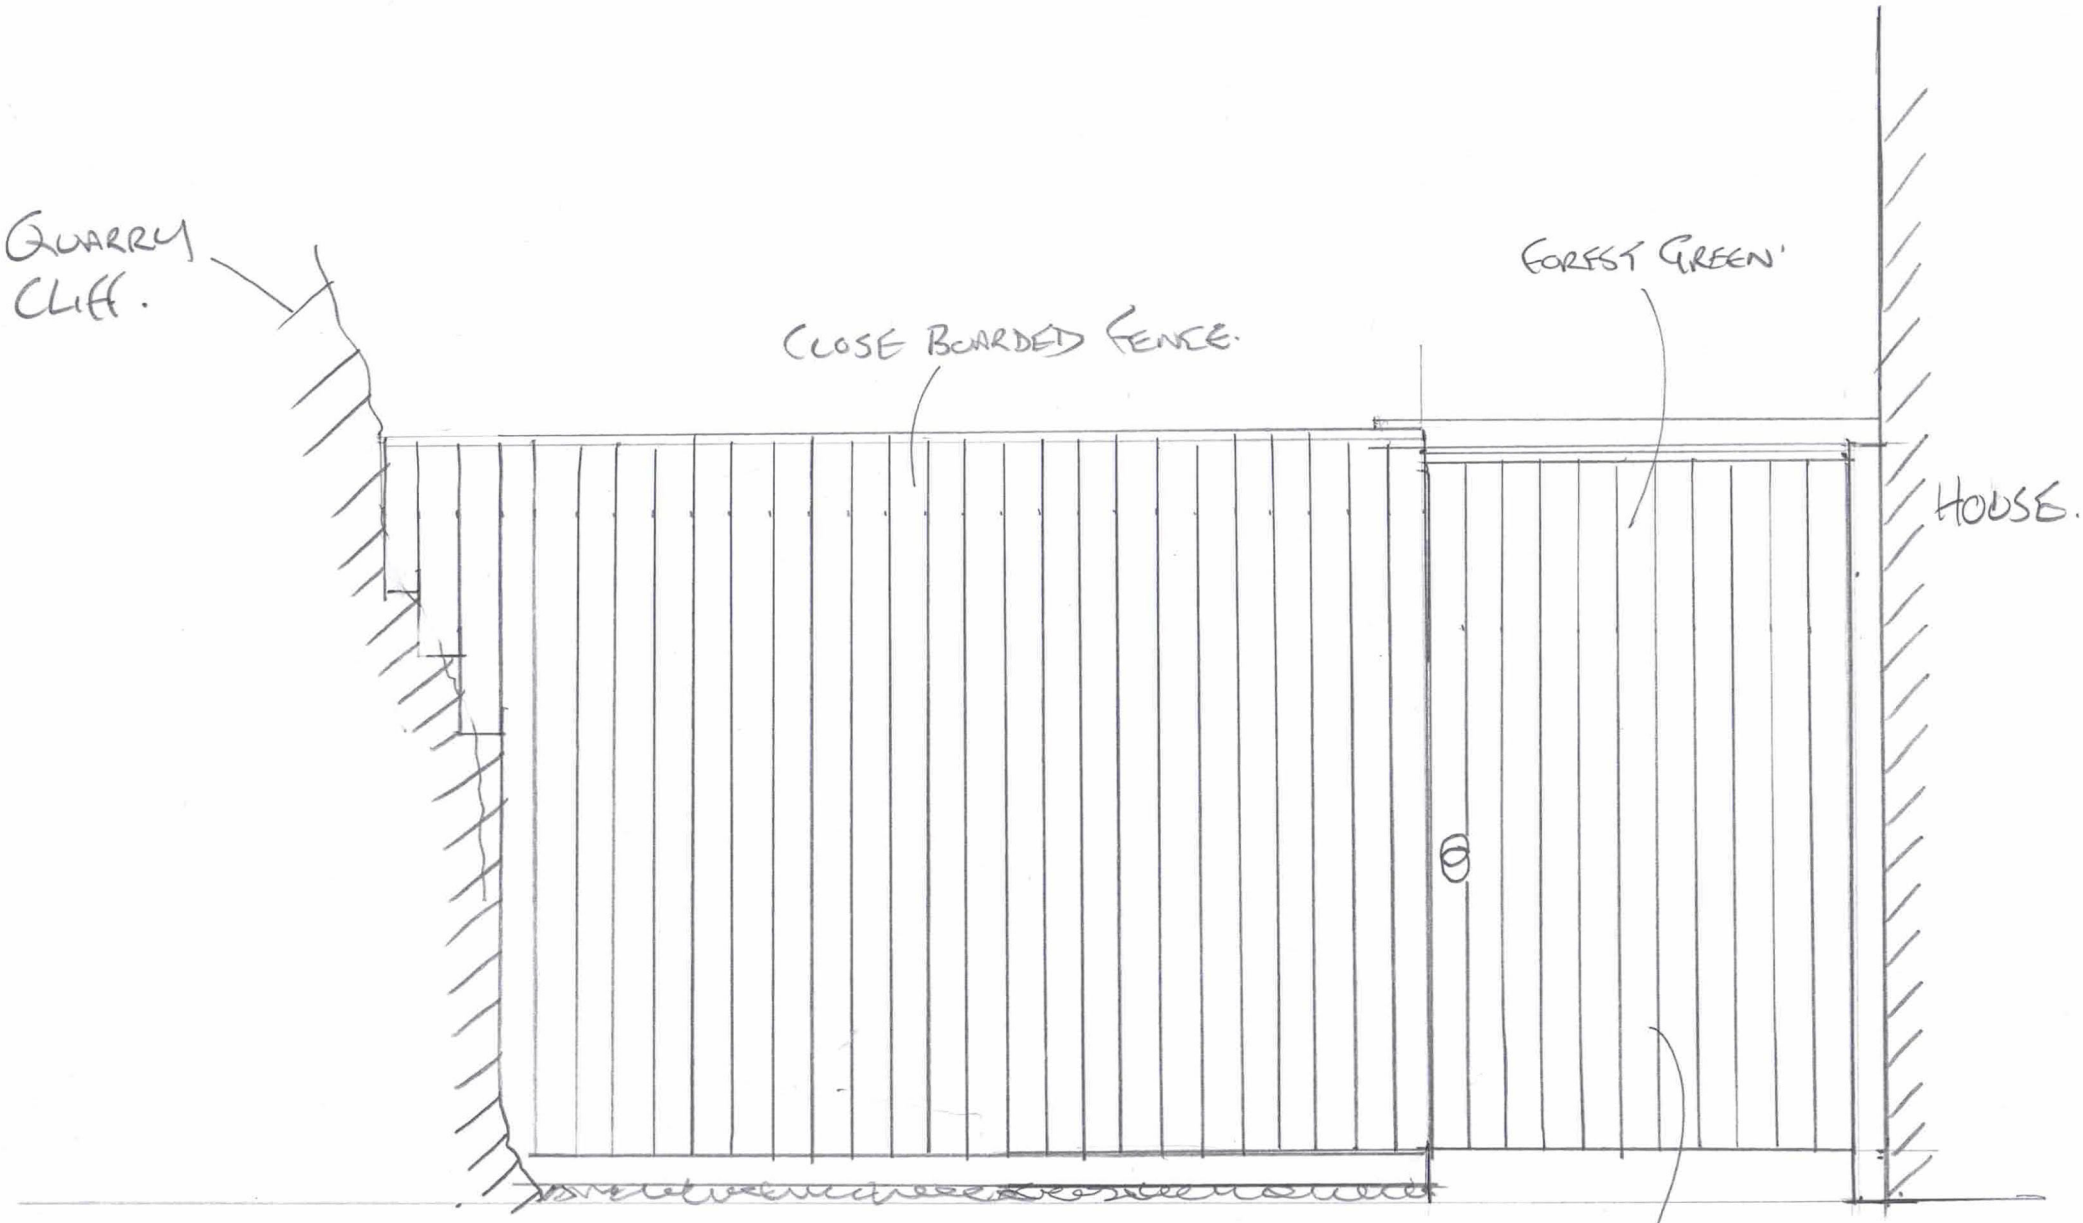


GARDEN FENCE AT SIDE OF HOUSE.

SCALE 1 to 20