

©2010 Arqiva
All rights reserved. No part of this publication may be reproduced, stored in a retrieval system or transmitted in any form or by any means (Electronic, Mechanical, Photocopying, Recording or otherwise), without the prior written consent of the Company.

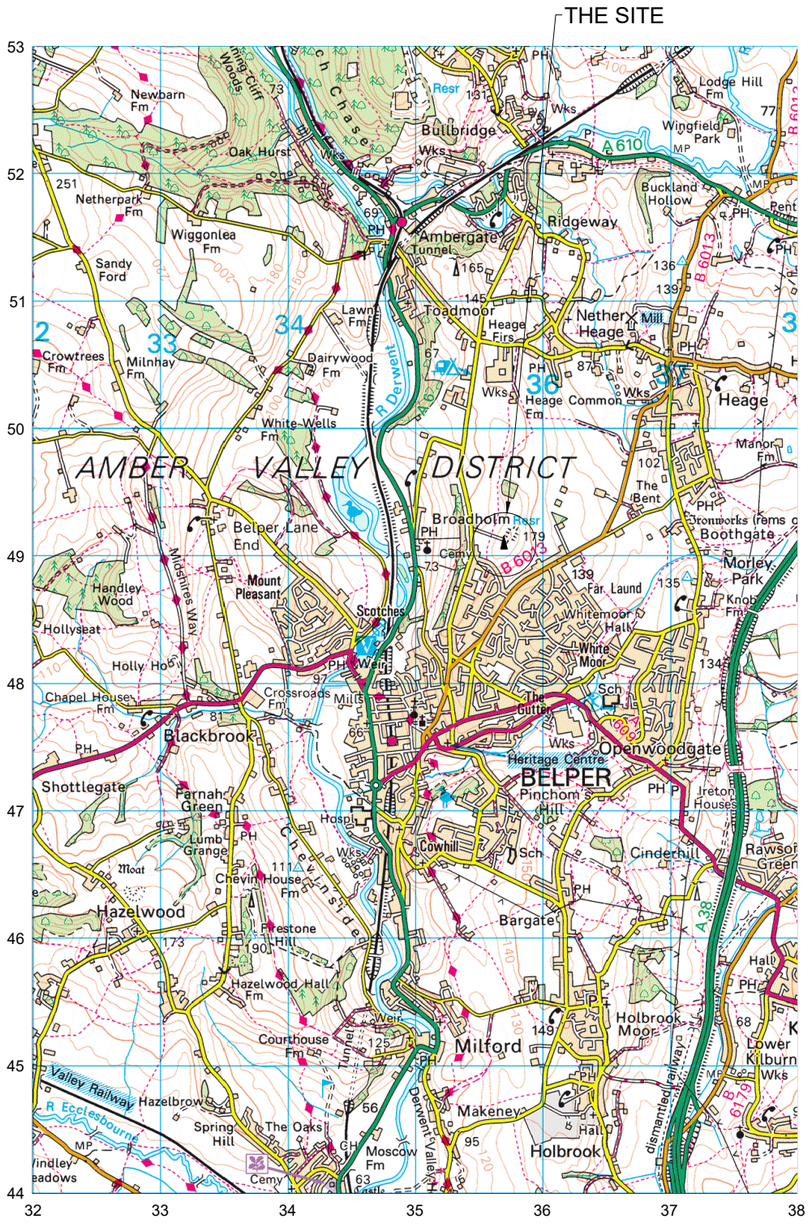


LOCATION PLAN
SCALE 1:50,000

0 500m 1000m 2000m

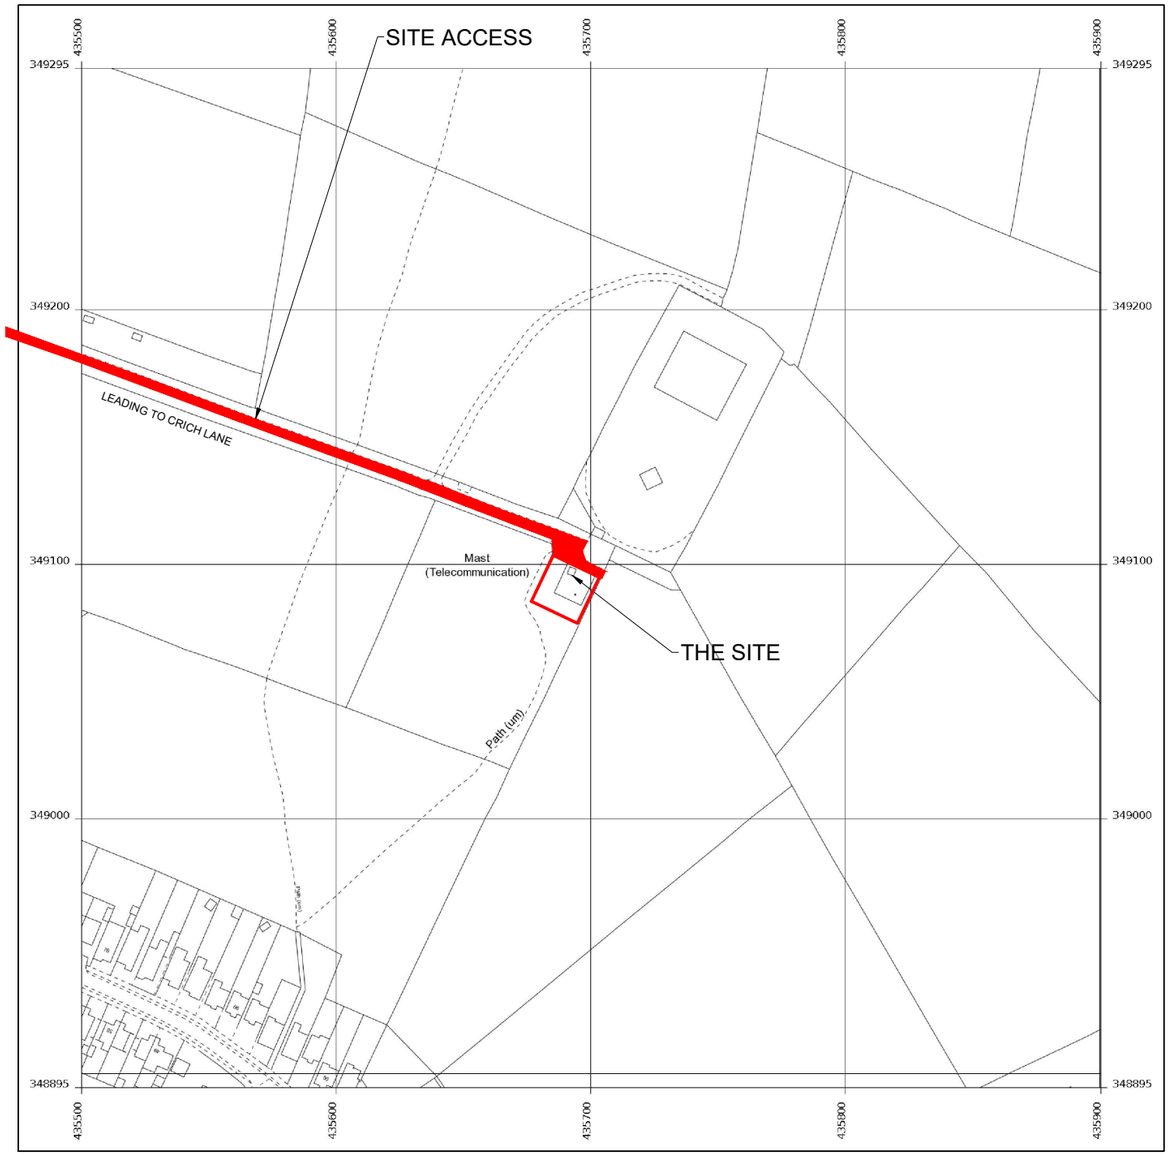


LOCATION PLAN
SCALE 1:2500

0 10m 50m 100m
5m

NOTES

BASED UPON ORDNANCE SURVEY DIGITAL DATA WITH THE PERMISSION OF THE CONTROLLER OF HER MAJESTY'S STATIONARY OFFICE, © CROWN COPYRIGHT. LICENCE NO. 100044560

O.S. LANDRANGER MAP No. 119

| | | | | |
|---|---|---|---|---|
| | PROJ No | | | |
| | PROJ No | | | |
| | PROJ No | | | |
| 1.A | PROJ No COM-0025879 LOCATION PLAN | | ARC | |
| 1 | PROJ No N/A LEGAL PLAN | 12/12/19 | HF | KML |
| ISS | REVISION | DATE | DRN | APP |

cellnex
driving telecom connectivity

Crawley Court, Winchester, Hampshire, SO21 2QA
Tel. 01962 823434, Fax. 01962 822378

SITE No 1499536
BESSALONE HILL
BESSALONE HILL
CRICH LANE
BELPER
DERBYSHIRE
DE56 1GJ

NGR SK 35700 49095
OS GRID 435700 349095

TITLE
LOCATION PLAN

SCALE SEE DRAWING

| | | |
|---|---|---|
| DRAWN | HF | 12/12/19 |
| APPROVED | KML | 12/12/19 |

DRG No. 1499536-00-004-ML001 | Sheet 1 of 1 | Rev 1.A

A3