

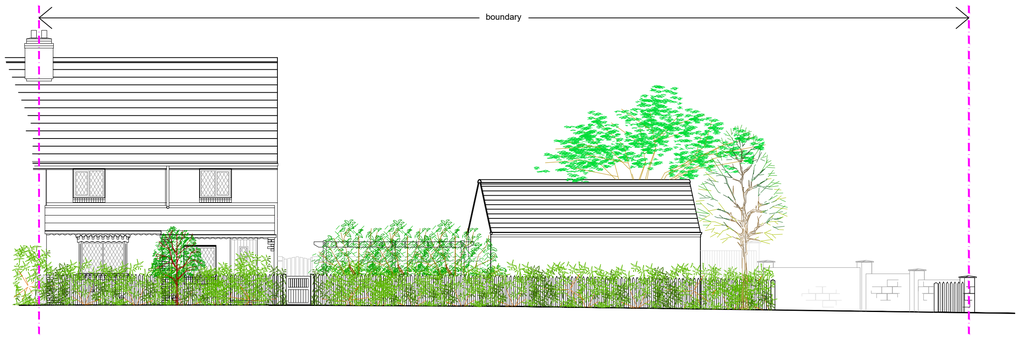


EXISTING CONTEXTUAL ELEVATION -
FRONT A-A


Scale 1:100

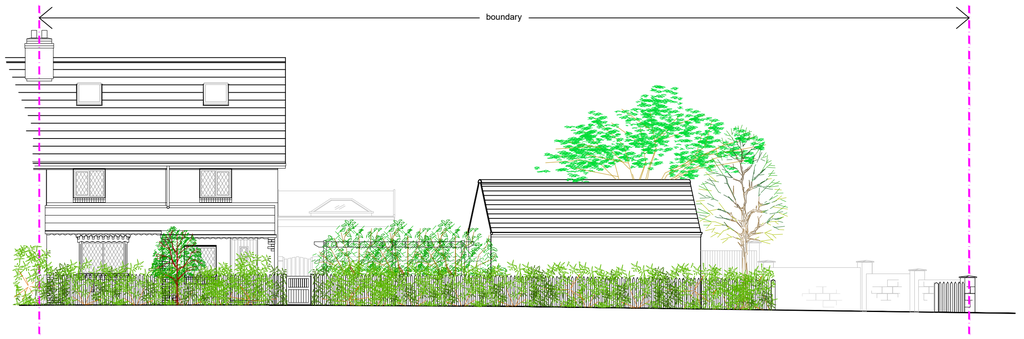


PROPOSED CONTEXTUAL ELEVATION -
FRONT A-A
Scale 1:100

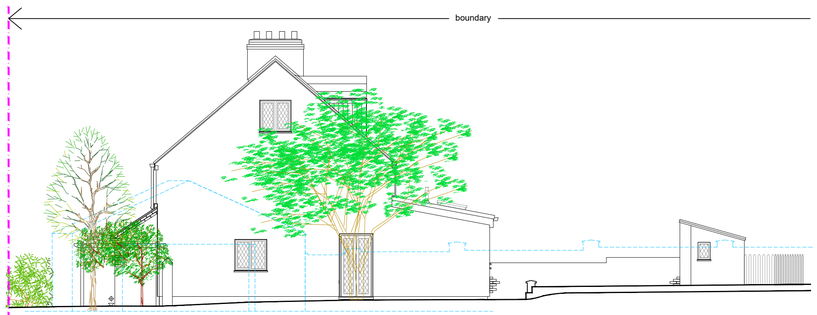

EXISTING CONTEXTUAL ELEVATION -
SIDE B-B (boundary walls and garage omitted for clarity)
Scale 1:100

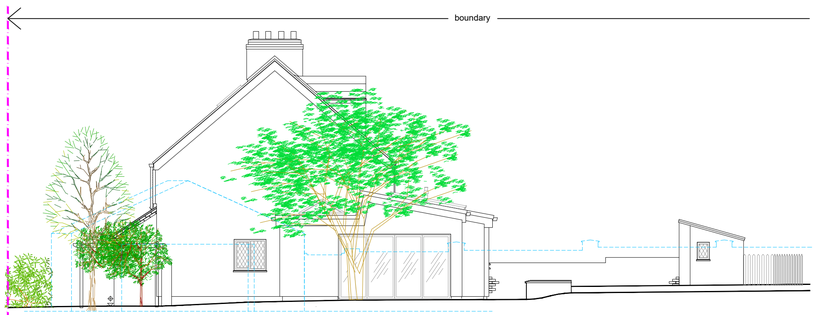

PROPOSED CONTEXTUAL ELEVATION -
SIDE B-B (boundary walls and garage omitted for clarity)
Scale 1:100

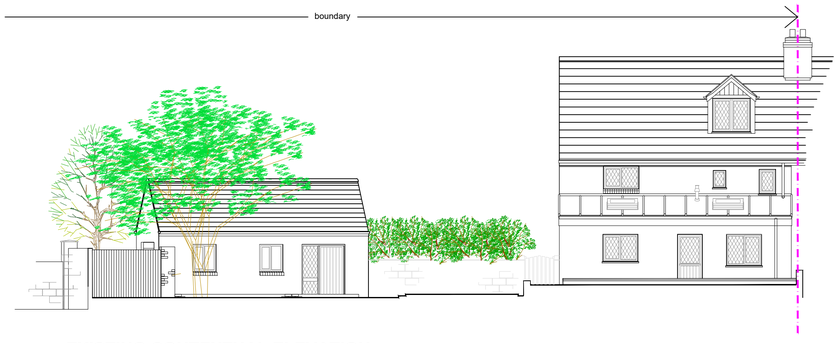


EXISTING CONTEXTUAL ELEVATION -
REAR C-C
Scale 1:100




PROPOSED CONTEXTUAL ELEVATION -
REAR C-C
Scale 1:100

ELEVATION KEY -
EXISTING
Scale 1:500

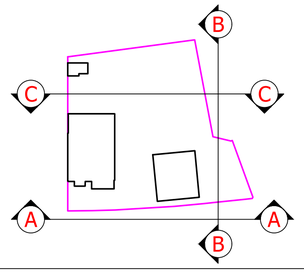

ELEVATION KEY -
PROPOSED
Scale 1:500

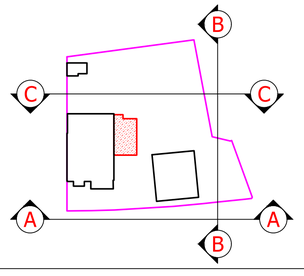

- Do not scale from drawing.
- Drawings not supplied in paper format may not to be to the scale indicated in the size box.
- This drawing is copyright and may not be reproduced or used for any purpose other than that intended without the prior written agreement of the client.

NOTE-

Rev	Date	Description	By	Chk

PLANNING

Client:
J Betts
42 Breach Road
Denby Village

Project:
Roof alerations and replacement roof tiles to match adjoining property. New extension at rear to side.

Drawing title:
42 Breach Road -
Contextual Elevations
As Existing and Proposed

Scale(s):	Size:	First issue:	Drawn:	Checked:
1:100	A1	20.03.23	JAB	-

Job no:	Drawing no:	Rev:
23000	102	/