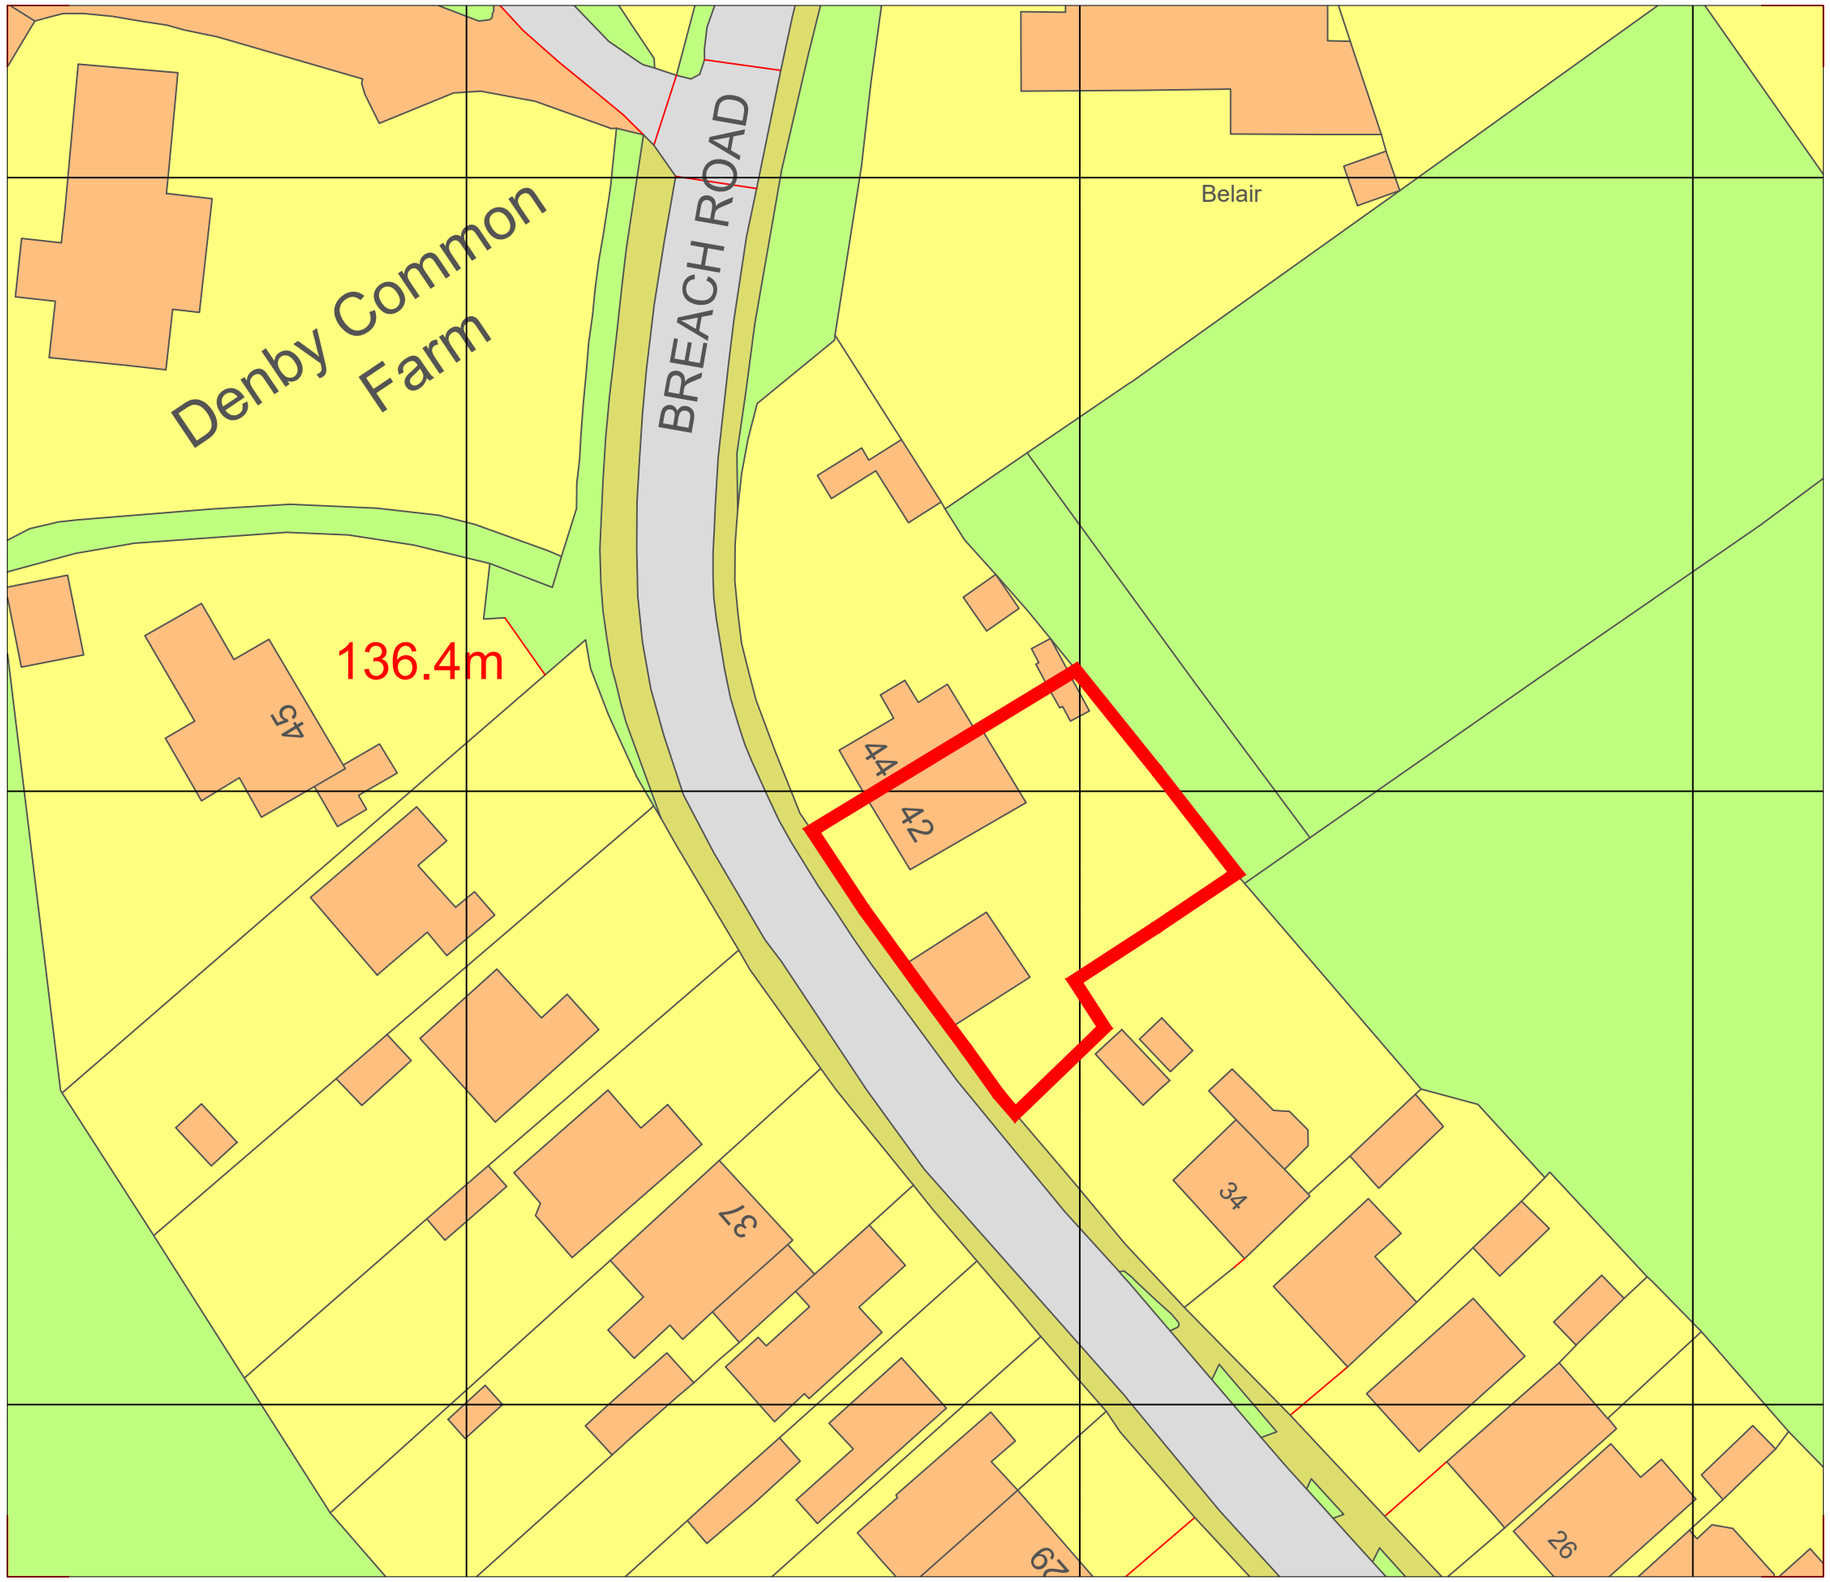


Rev	Date	Description	By	Chk

PLANNING

Client:
J Betts
42 Breach Road
Denby village

Project:
Roof alterations and replacement roof tiles to match adjoining property. New extension at rear to side.

Drawing title:
OS Site Block Plan

Scale(s):	Size:	First issue:	Drawn:	Checked:
1:500	A3	24.03.23	JAB	-

Job no:	Drawing no:	Rev:
23000	901	/