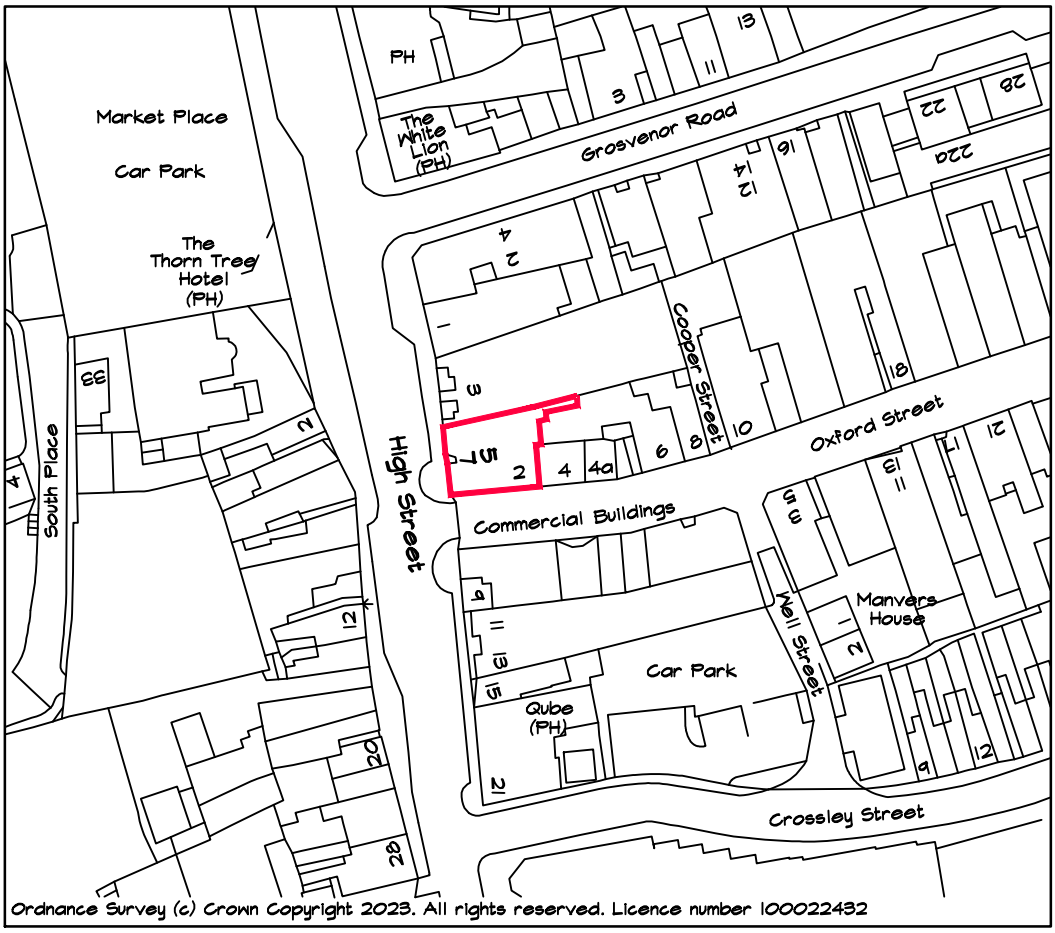


Site Location Plan

1:1250

Address: Hurst Chemist, 5-7, High Street, Ripley.	CREATION BUILDING DESIGN	
Client: Miss J. Hart	7, Brackley Drive, Spondon, Derby DE21 7SA Tel: 01332 677959 Mob. 07969 248579 E-mail kevinfitchett7@gmail.com Web www.creationbuildingdesign.co.uk	
Date: March '23		
Drawing Title: Site Location Plan	Scale: 1:1250	Drawing No: 22315SP