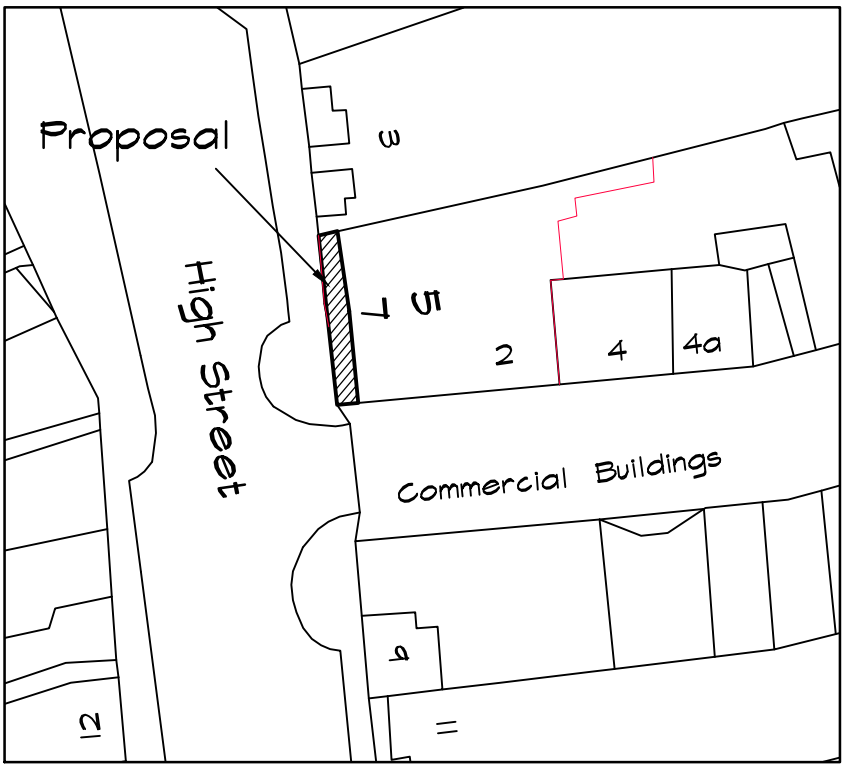


Block Plan

1:500

Address Hurst Chemist, 5-7, High Street, Ripley.	CREATION BUILDING DESIGN	
Client Miss J. Hart	7, Brackley Drive, Spondon, Derby DE21 7SA Tel: 01332 677959 Mob. 07969 248579 E-mail kevinfitchett7@gmail.com Web www.creationbuildingdesign.co.uk	
Date March '23		
Drawing Title Block Plan	Scale 1:500	Drawing No 22315BP