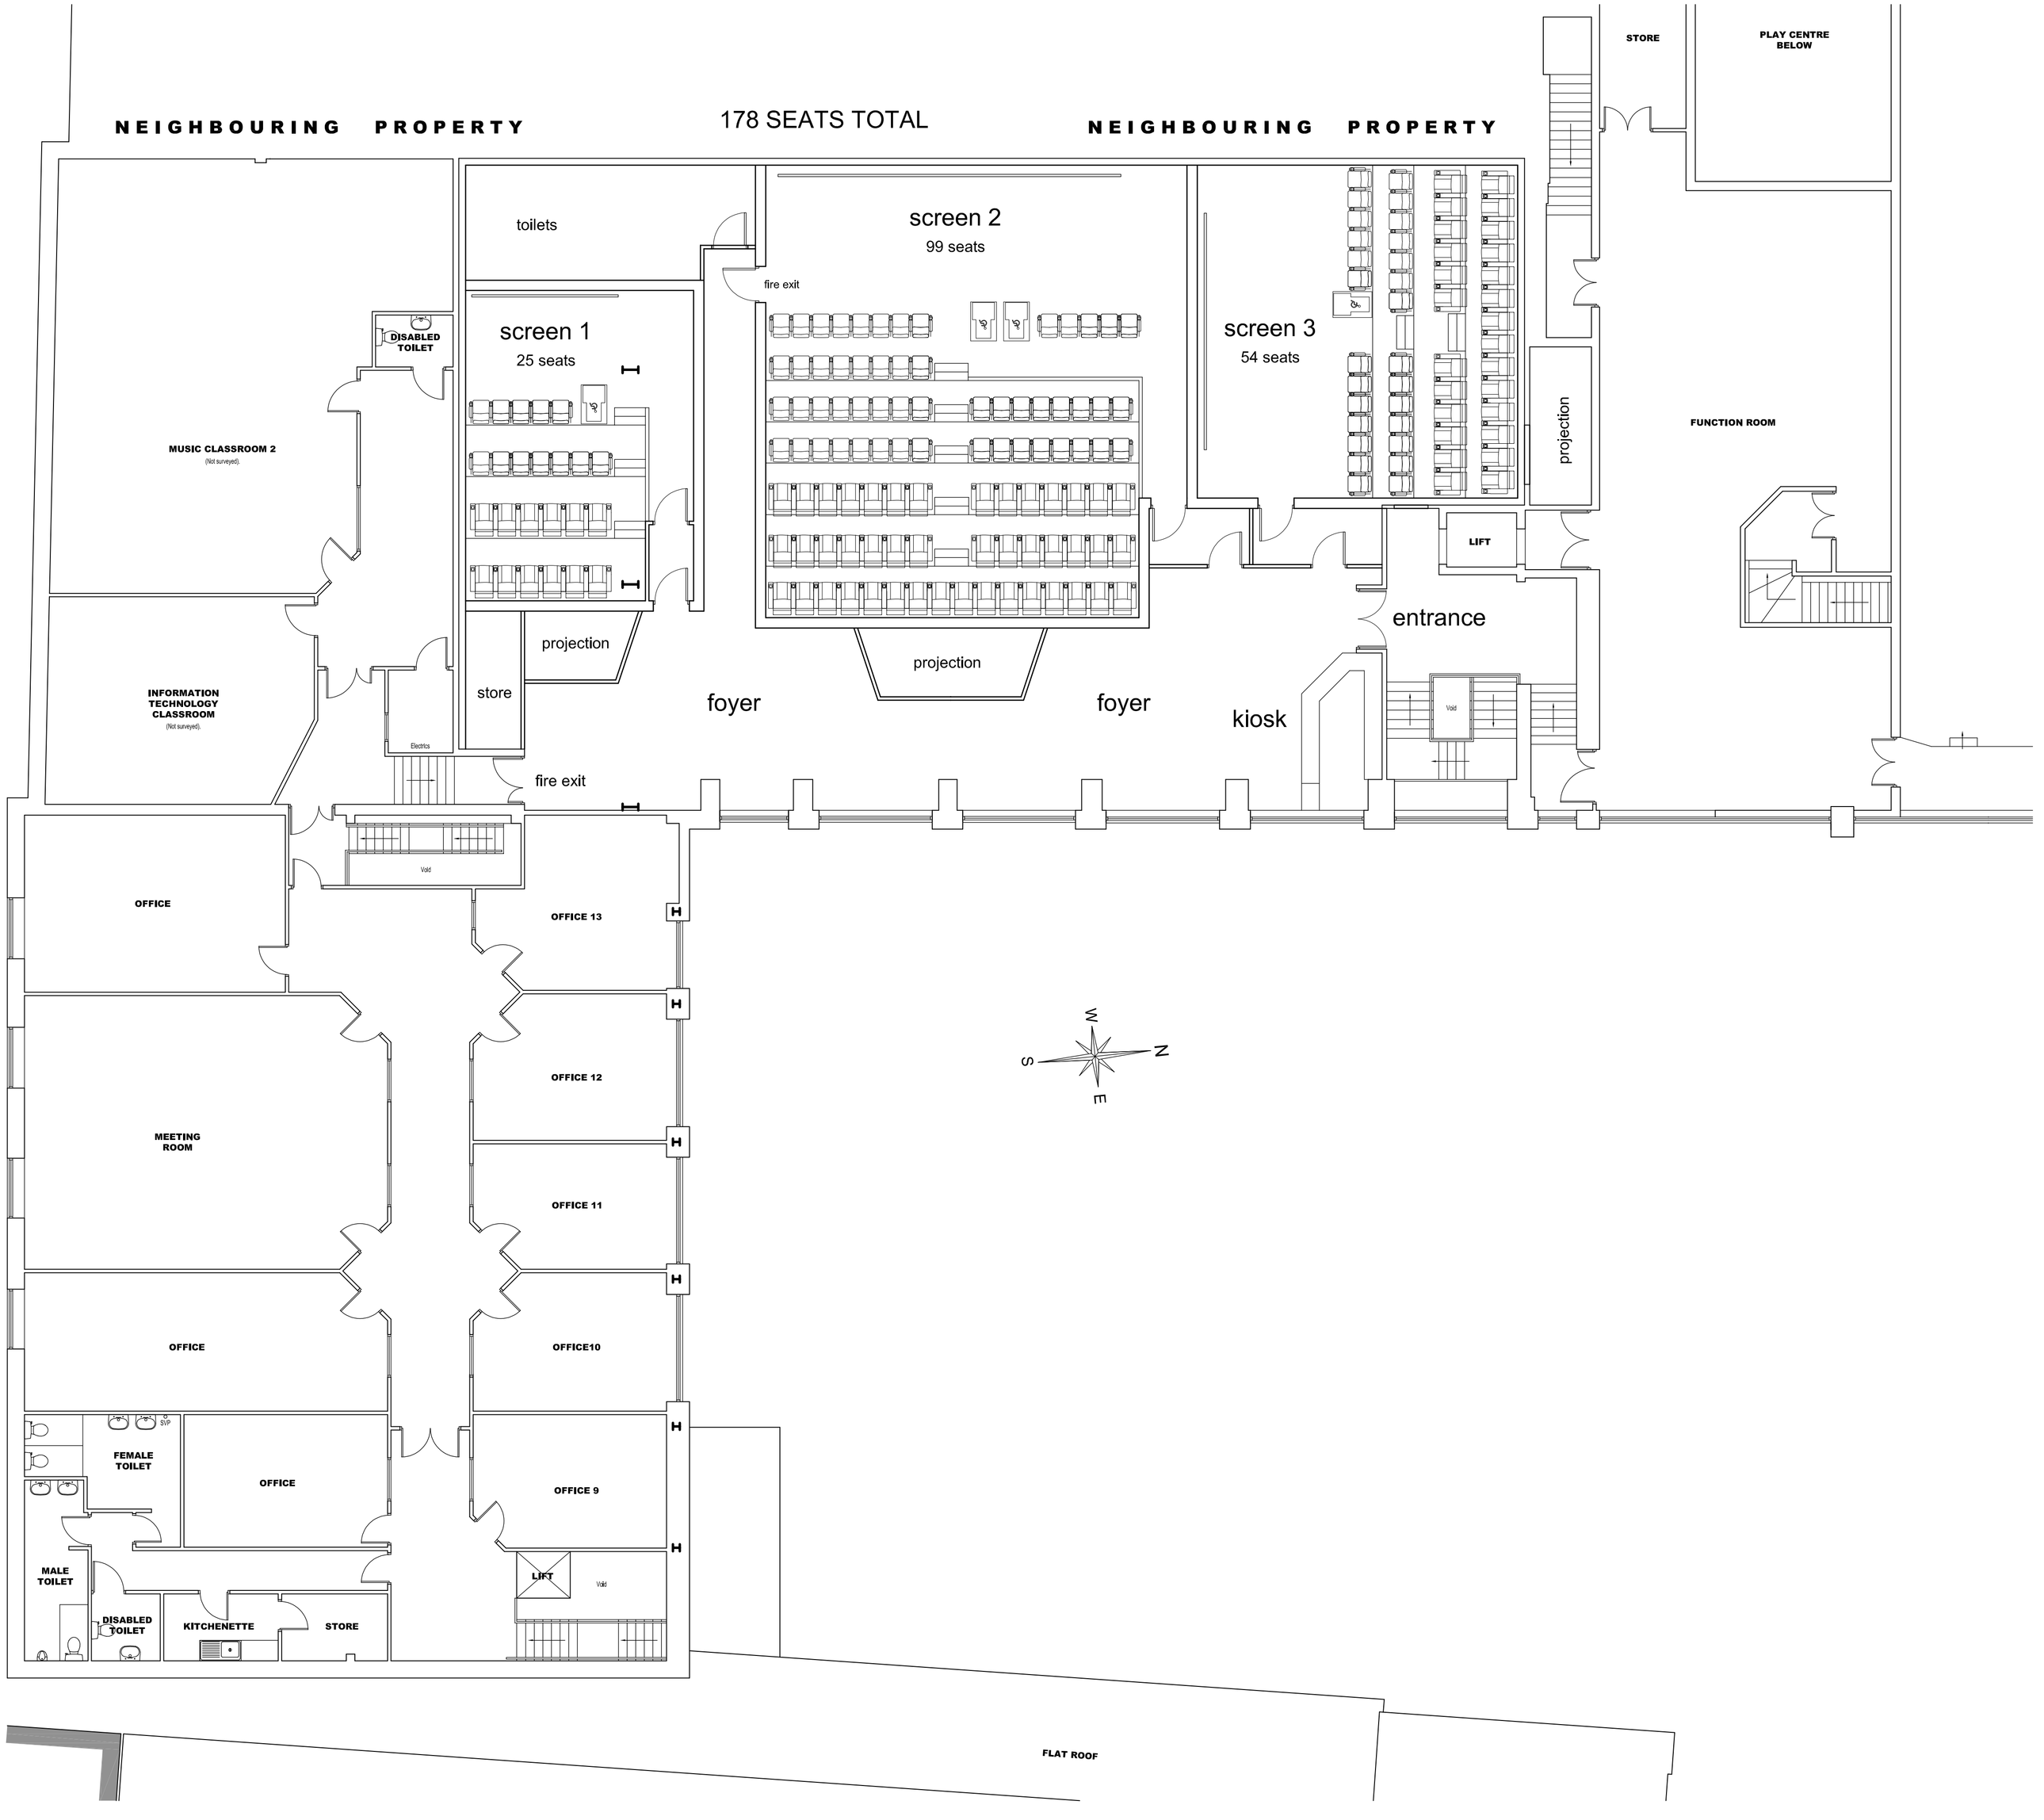


P1. 20/03/23: Initial issue

• NEIL • REYNOLDS •

Salters Barn, Middle Street, Potterhanworth, Lincoln, LN4 2DR

tel: 01522 793006 e-mail: neil@xlarchitects.co.uk

client

CINEGOCH LTD

project

Change of Use to Cinema

The Genesis Centre
King Street, Alfreton

drawing title

PROPOSED LAYOUT

date	scale
March 2023	1:100 @ A1

drawing number	revision
ST-534 / 11	P1