
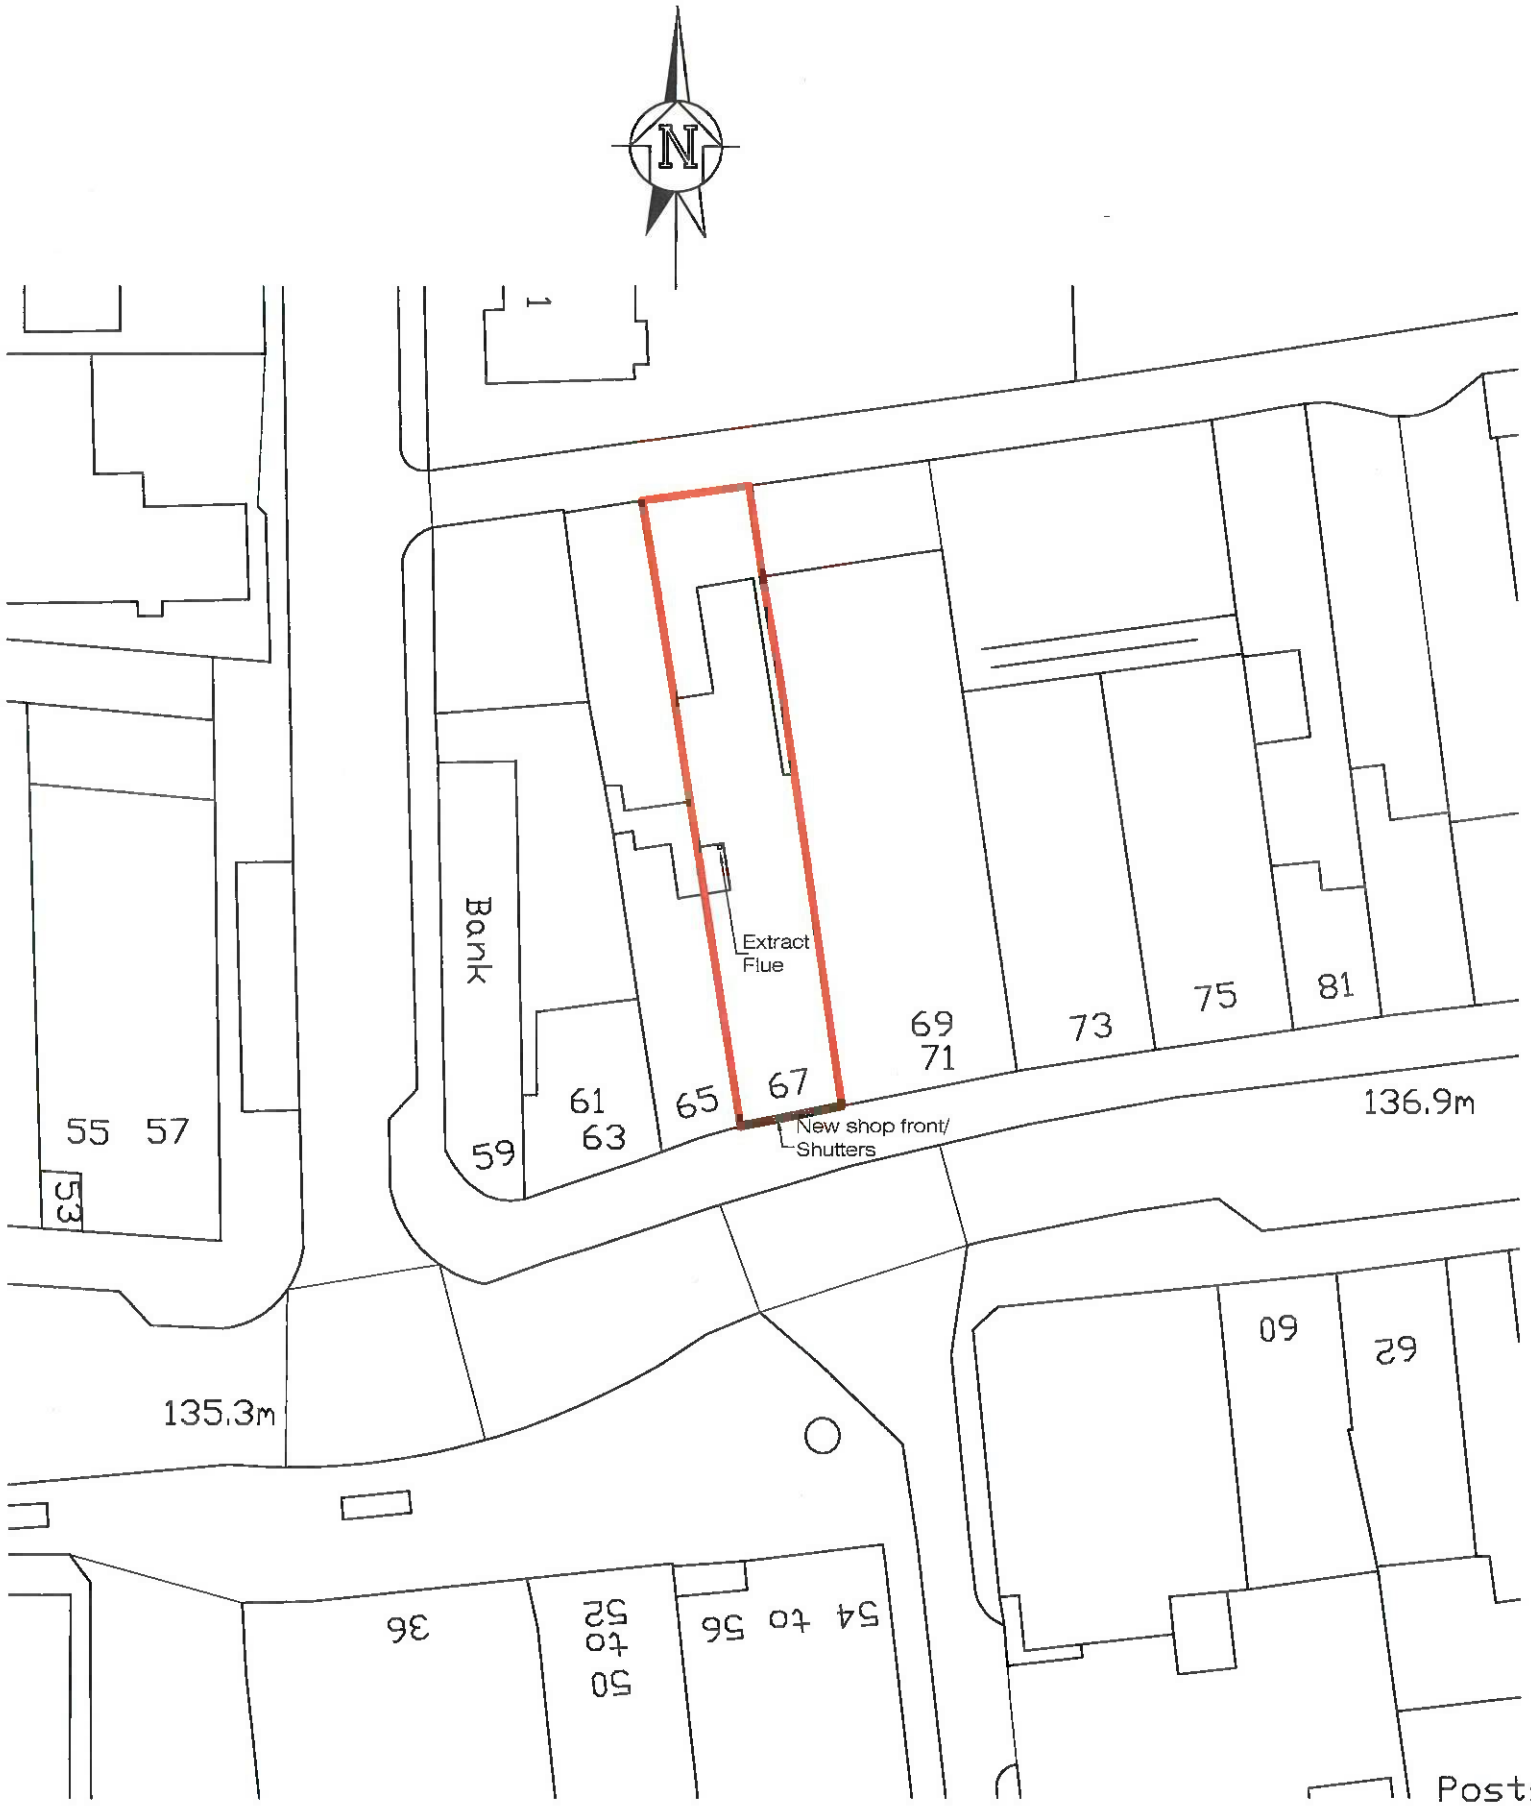



## BLOCK PLAN 1:500

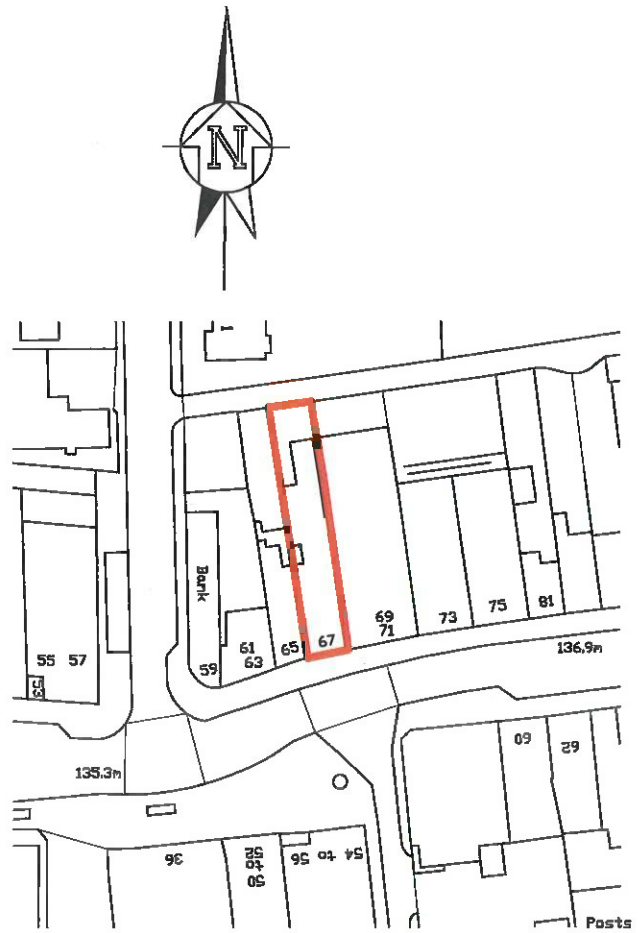


## LOCATION PLAN 1:1250

© Copyright Z.S. Partnership Ltd.(2023)

PLANNING ISSUE

**ZSP**
**ZS Partnership Ltd.**
Architectural Design & Planning
469 Coventry Road, Small Heath
Birmingham B10 0TJ
0121 772 4096

Drawing Title:
**Block and Location Plans**

Proposal:
Extraction Flue at Rear for Restaurant Use & Alteration to Shopfront and Relocation of Security Shutter.


Project Location:
67 High ST, Alfreton, Derbyshire, DE55 7DR

| | |
|---|---|
| Scale: 1/100 @ A3 | Drawn: HK |
| Drawing No. ZL-5233/1 | Date: 17/02/23 |
| Amendments | |


Note: This drawing to be read in Conjunction with drg.No.ZL-5233/2

| | |
|---|---|
| 1:5 = 25cm | 1:200 = 10m |
| 1:10 = 50cm | 1:250 = 12.5m |
| 1:20 = 100cm | 1:500 = 25m |
| 1:50 = 2.5m | 1:1250 = 62.5m |
| 1:100 = 5m | 1:2500 = 125m |

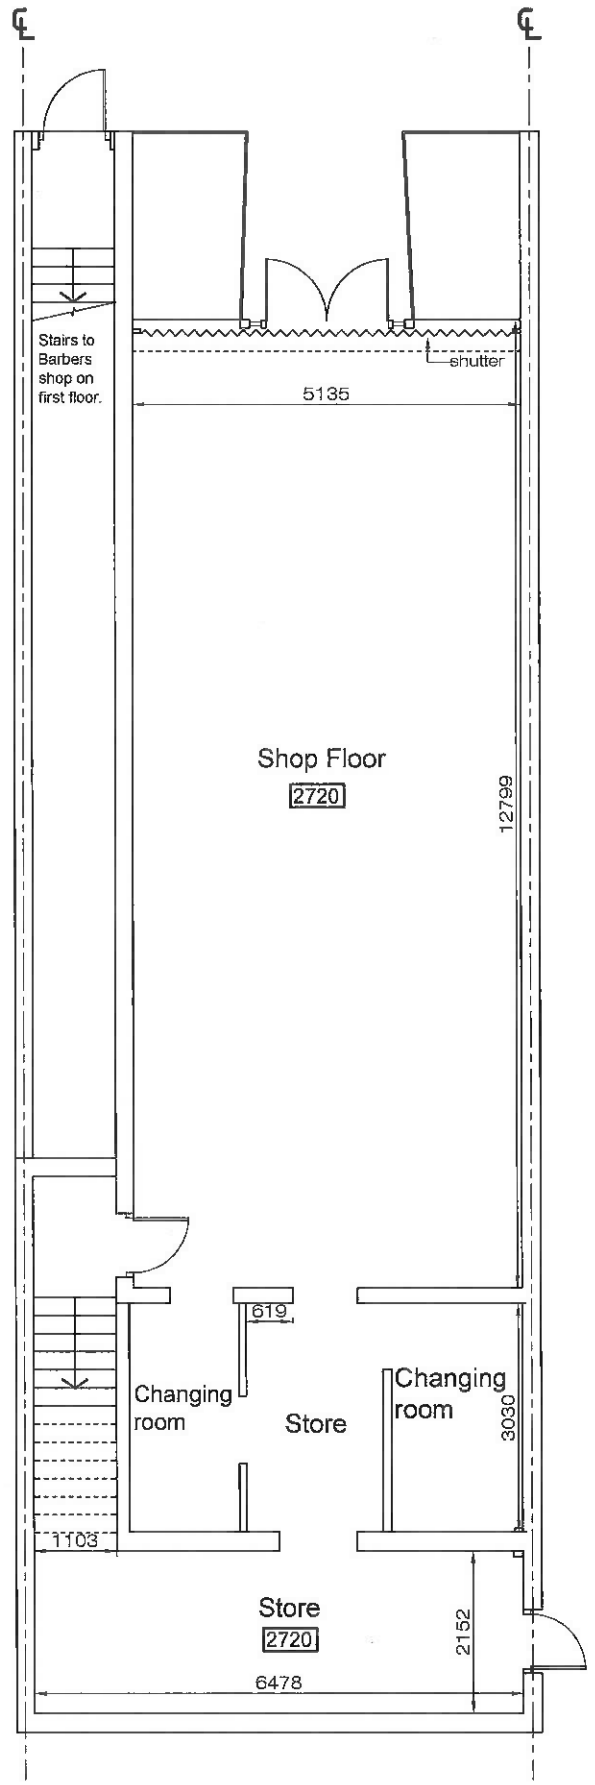


EXISTING GROUND FLOOR PLAN

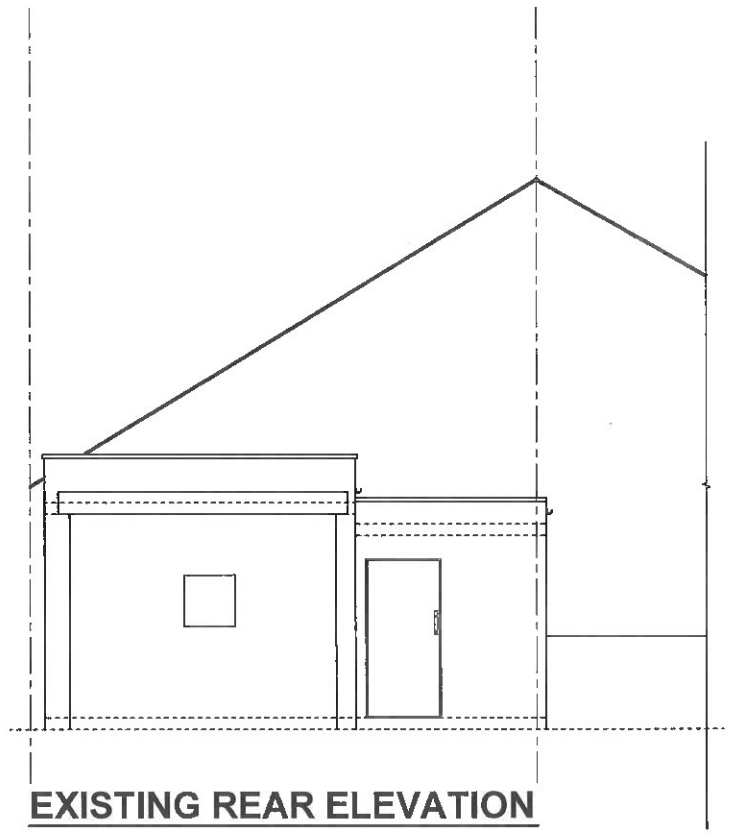

EXISTING REAR ELEVATION




EXISTING FRONT ELEVATION

© Copyright Z.S. Partnership Ltd.(2023)

PLANNING ISSUE

**ZSP**
**ZS Partnership Ltd.**
Architectural Design & Planning
469 Coventry Road, Small Heath
Birmingham B10 0TJ
0121 772 4096

Drawing Title:
**Existing Ground Floor Plan & Front, Rear Elevations**

Proposal:
Extraction Flue at Rear for Restaurant Use & Alteration to Shopfront and Relocation of Security Shutter.


Project Location:
67 High ST, Alfreton, Derbyshire, DE55 7DR

| | |
|---|---|
| Scale: 1/100 @ A3 | Drawn: HK |
| Drawing No. ZL-5233/2 | Date: 17/02/23 |
| Amendments | |


Note: This drawing to be read in Conjunction with drg.No.ZL-5233/3

| | |
|---|---|
| 1:5 = 25cm | 1:200 = 10m |
| 1:10 = 50cm | 1:250 = 12.5m |
| 1:20 = 100cm | 1:500 = 25m |
| 1:50 = 2.5m | 1:1250 = 62.5m |
| 1:100 = 5m | 1:2500 = 125m |




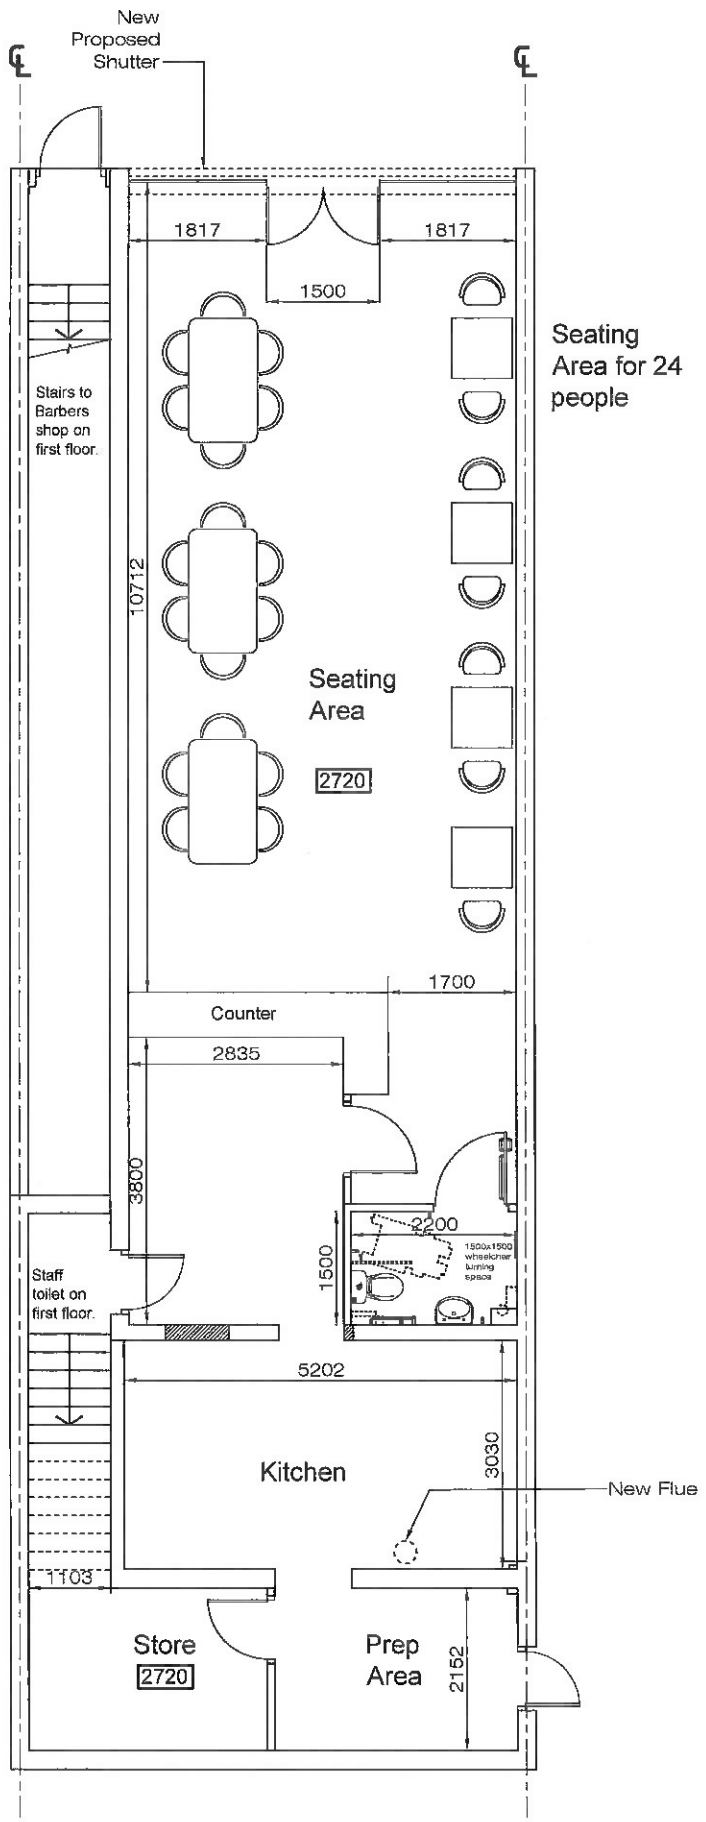



## PROPOSED GROUND FLOOR PLAN

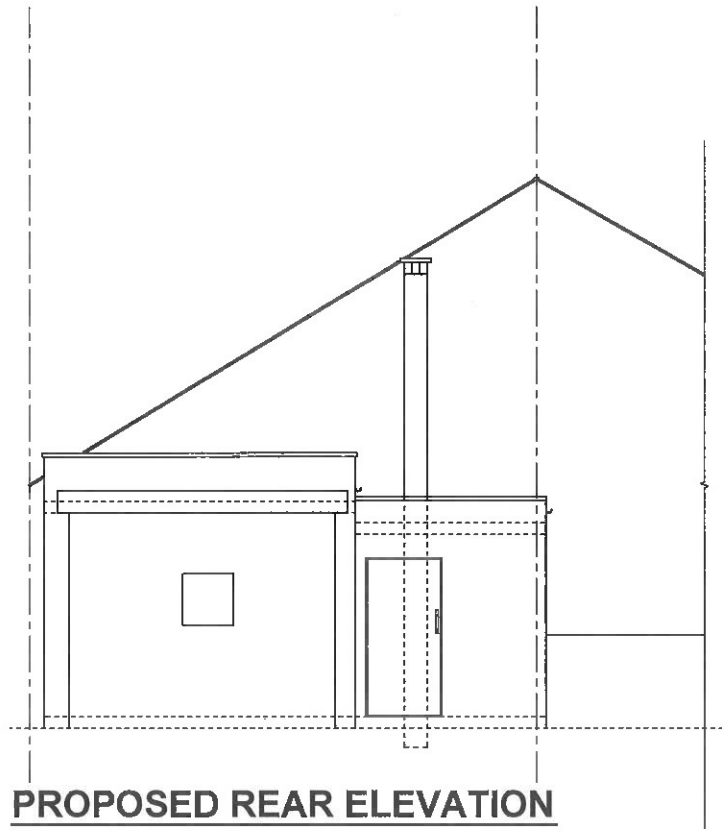


## PROPOSED REAR ELEVATION

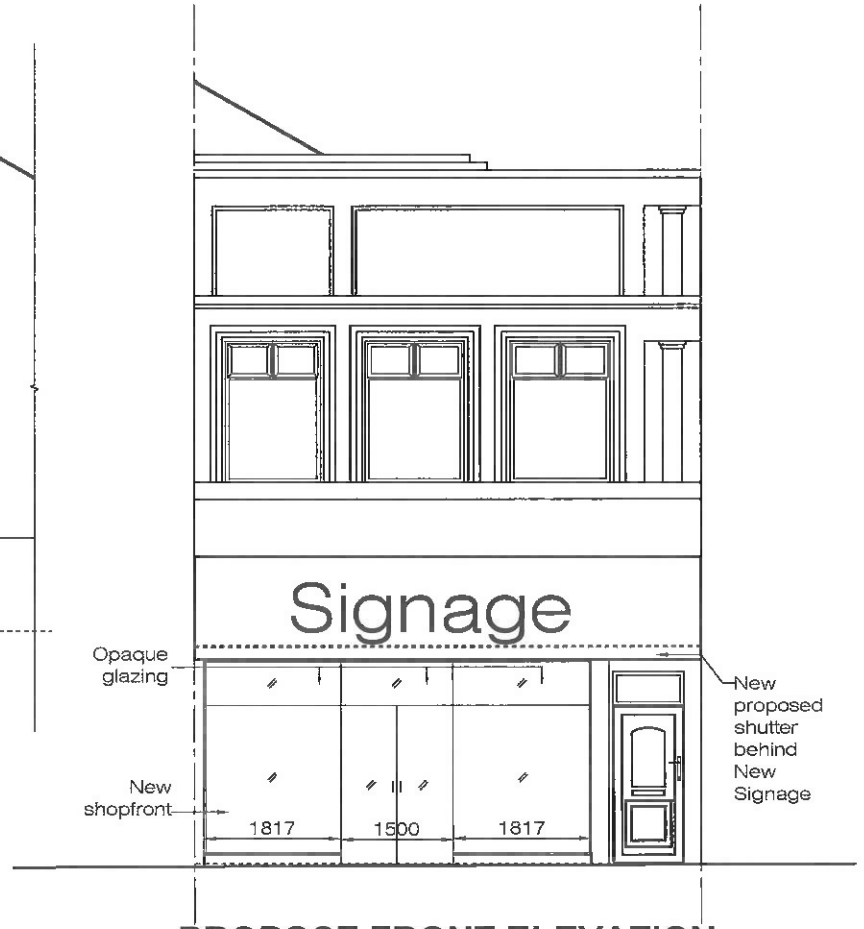



## PROPOSE FRONT ELEVATION

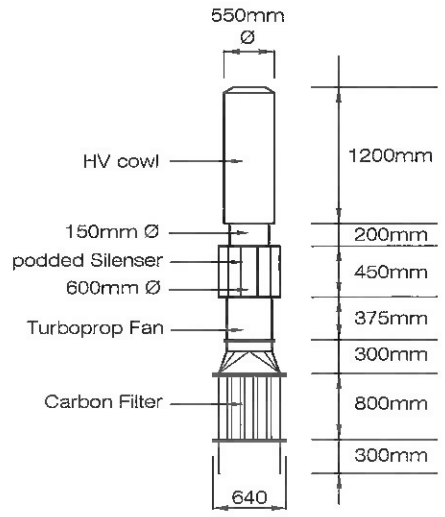



## Flue Detail

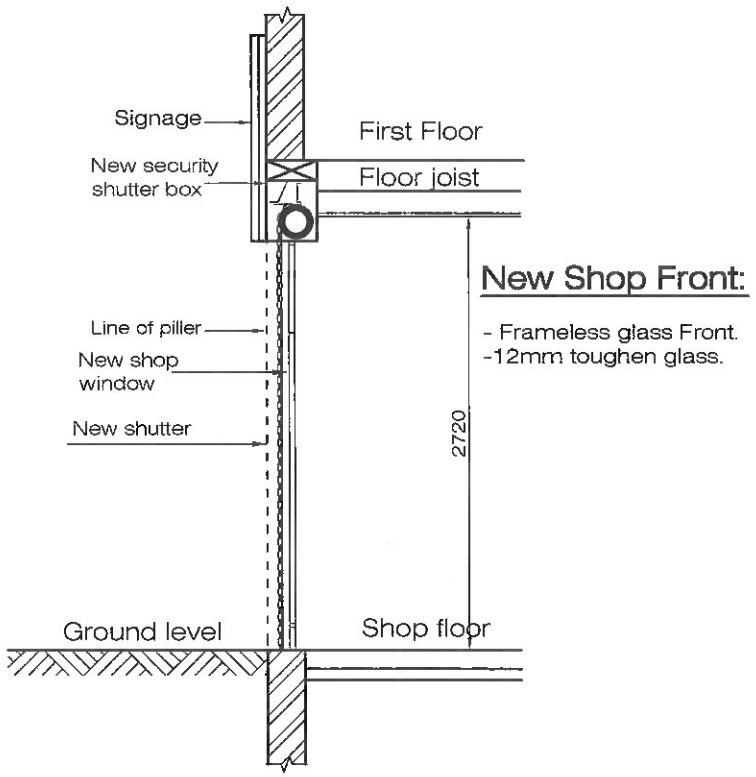


## SECTION THROUGH SHOP FRONT
Scale 1 : 50

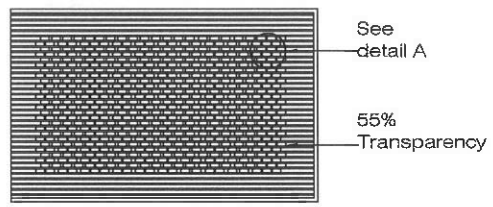


## SHUTTER ELEVATION

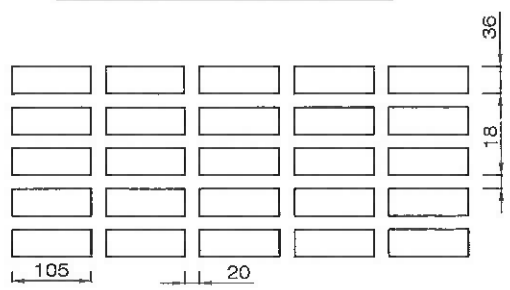


*DETAIL-A*

©Copyright Z.S. Partnership Ltd.(2023)

**PLANNING ISSUE**

**ZSP**
**ZS Partnership Ltd.**
Architectural Design & Planning
469 Coventry Road, Small Heath
Birmingham B10 0TJ
0121 772 4096

Drawing Title:
**Proposed Ground Floor Plan & Front, Rear Elevations**

Proposal:
Extraction Flue at Rear for Restaurant Use & Alteration to Shopfront and Relocation of Security Shutter.

Project Location:
67 High ST, Alfreton, Derbyshire, DE55 7DR

| | |
|---|---|
| Scale: 1/100 @ A3 | Drawn: HK |
| Drawing No. ZL-5233/3 | Date: 17/02/23 |
| Amendments | |

Note: This drawing to be read in Conjunction with drg.No.ZL-5233/2