

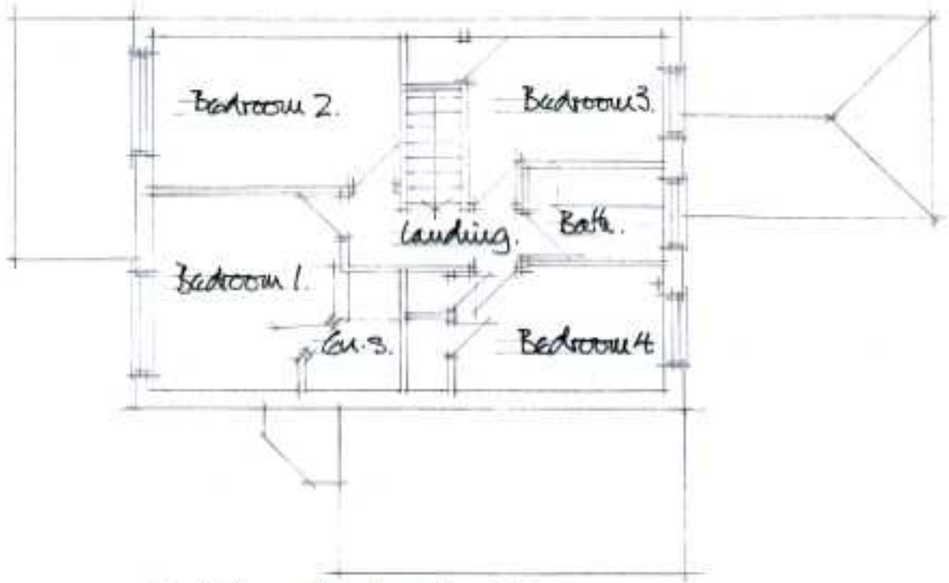



Existing First Floor Plan.

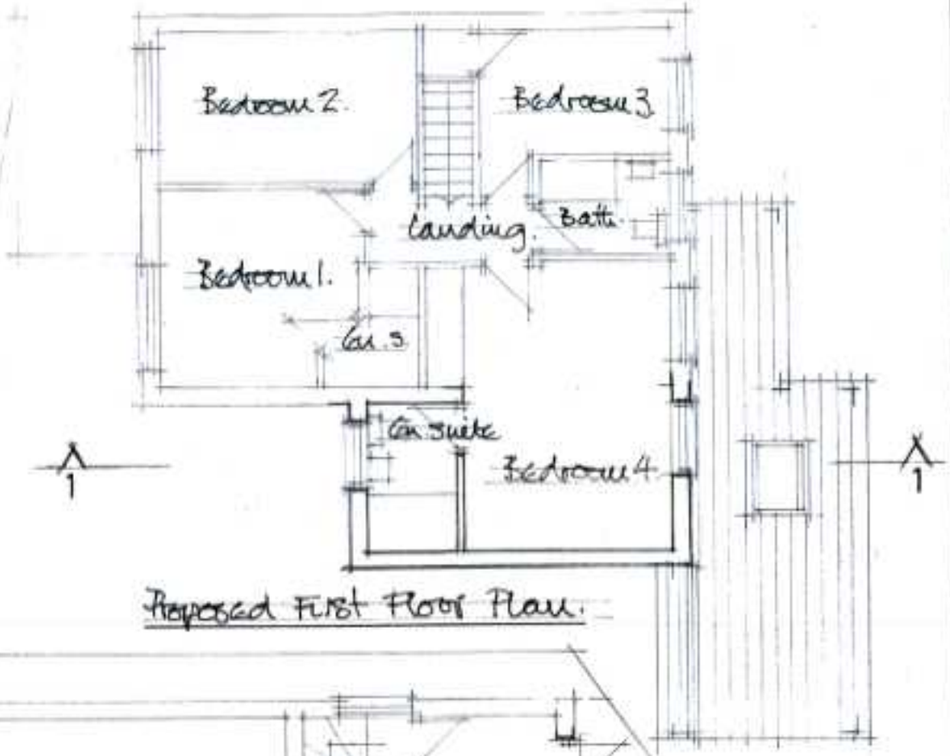


Proposed First Floor Plan.

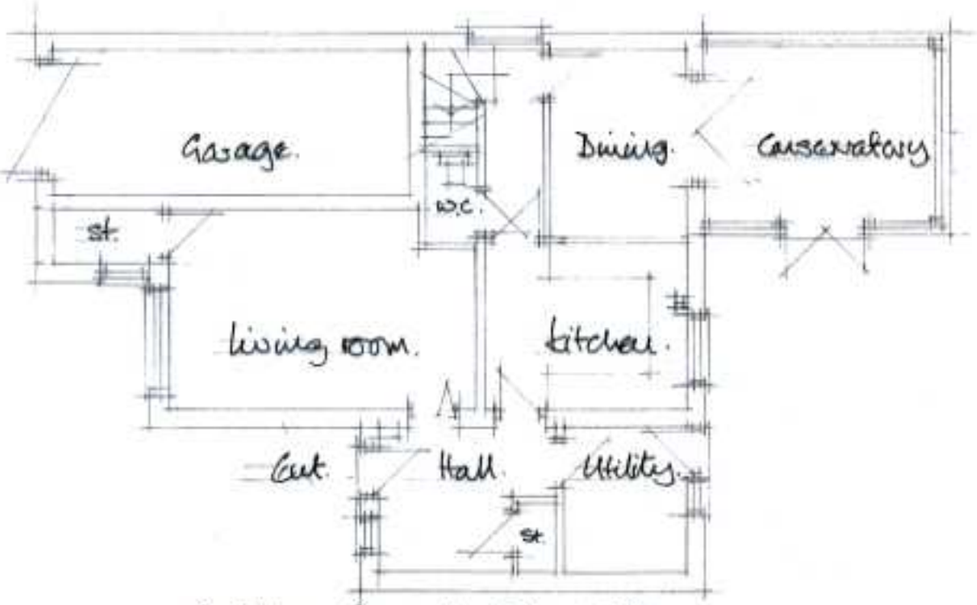

Existing Ground Floor Plan.

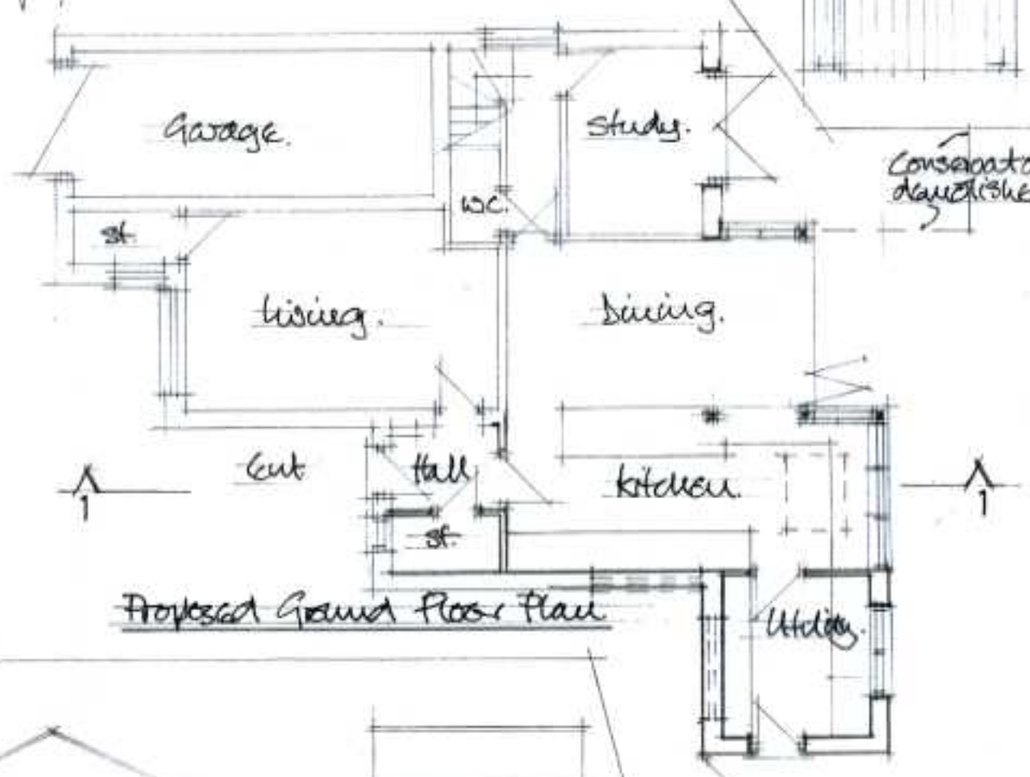

Proposed Ground Floor Plan.

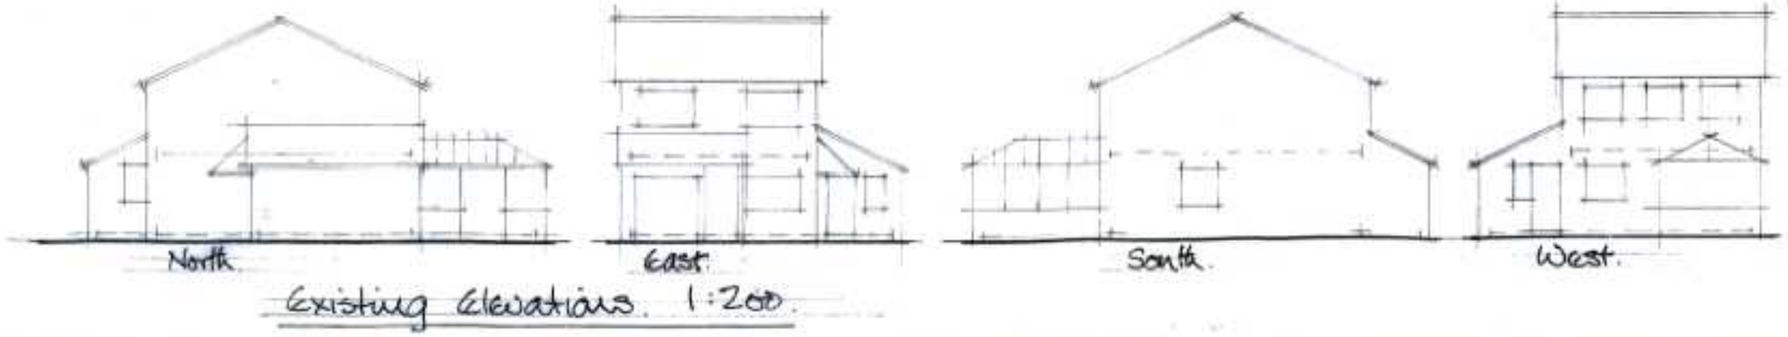

Existing Elevations. 1:200.

North

Proposed alterations, 17, Hardwick Close, Ripley. Client D. Minns.

Plans.

Swinfield Design Associates

Architects and Design Consultants
Quarry Cottages, Morley, Derby, DE7 6DJ. Telephone (0332) 882066

date mar. 23 scale 1:100
drawing no 722.B1