
Copyright:This drawing is the property of Home Extension Plans & must not be reproduced wholly or in part, nor the information therein disclosed to a third party, without the written consent of the owners.

Notes:

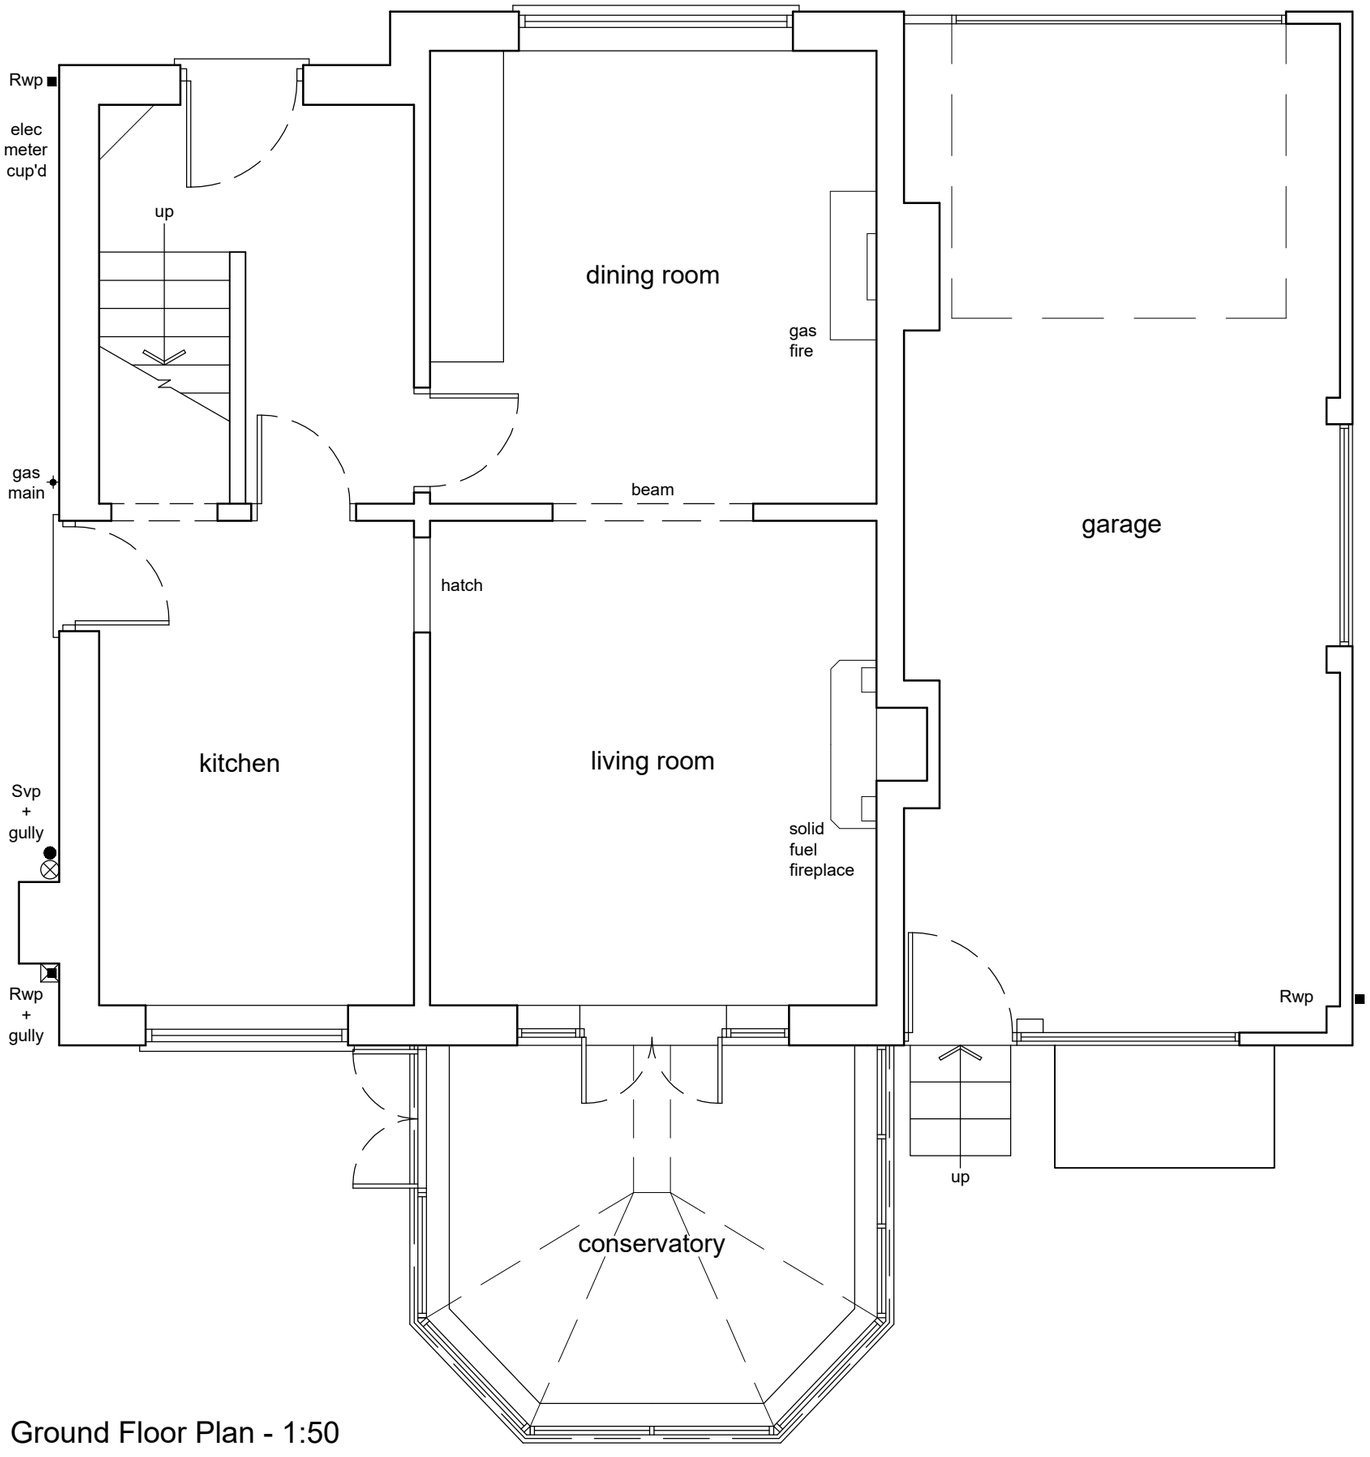

Ground Floor Plan - 1:50

Scale 1:50


0 1 2 3 4 5

Scale 1:100

0 1 2 3 4 5 10



Front Elevation - 1:100

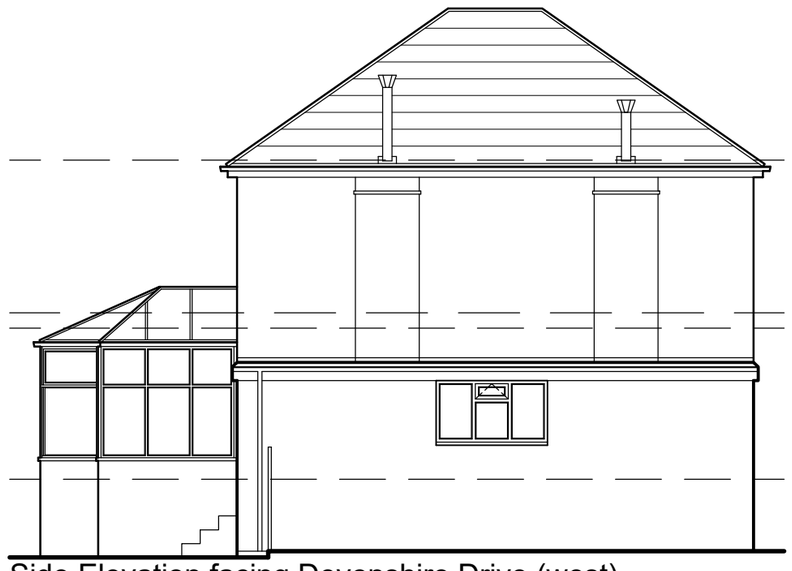

Side Elevation facing Devonshire Drive (west)
(east side elevation will remain unchanged).



Rear Elevation

Revisions:

-

Home Extension Plans
Architectural Services
Corner House, Suite 5a-5c, 2 / 4 Albert Road,
Ripley, Derbyshire, DE5 3FZ.

Tel: 0739 800 99 79. Facebook: homeextensionplans

E: homeextensionplans@outlook.com

Project Title:
Proposed 2 Storey Side Extension,
43 Swanwick Road, Leabrooks,
Derbyshire, DE55 1LL.

Client: Mr. & Mrs. C. Carrier.

Drawing Title:
Existing Ground Floor Plan & Elevations.

Drawing Status:
Stage 4 - technical design

Drawn by:	Date:	Paper Size:
RpB	August 2021	A3

Scale:
1:50 & 1:100

Drawing Number:	Status Revision:
1044 / 001	-