

Proposed South Elevation

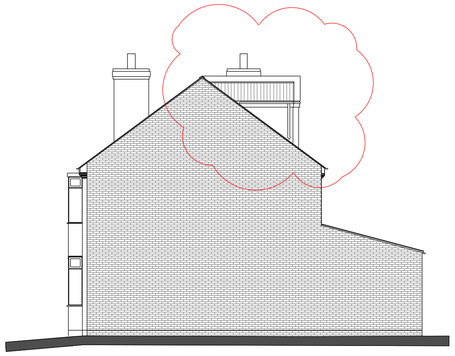

Proposed East Elevation

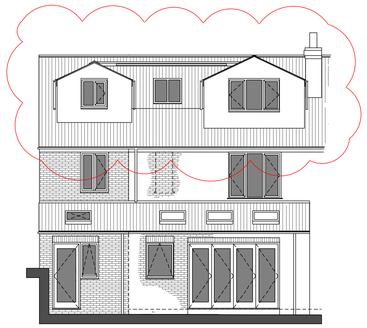

Proposed North Elevation

NOTES:
1. Insert note.

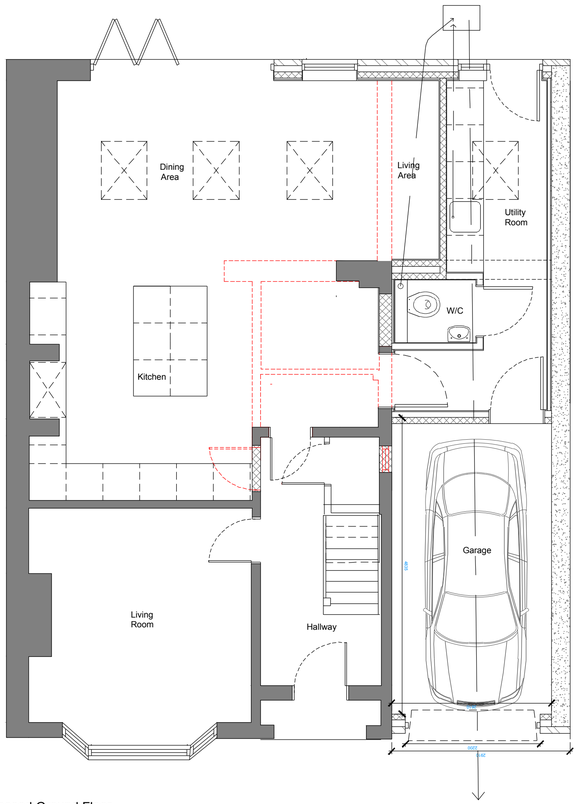

Proposed Ground Floor

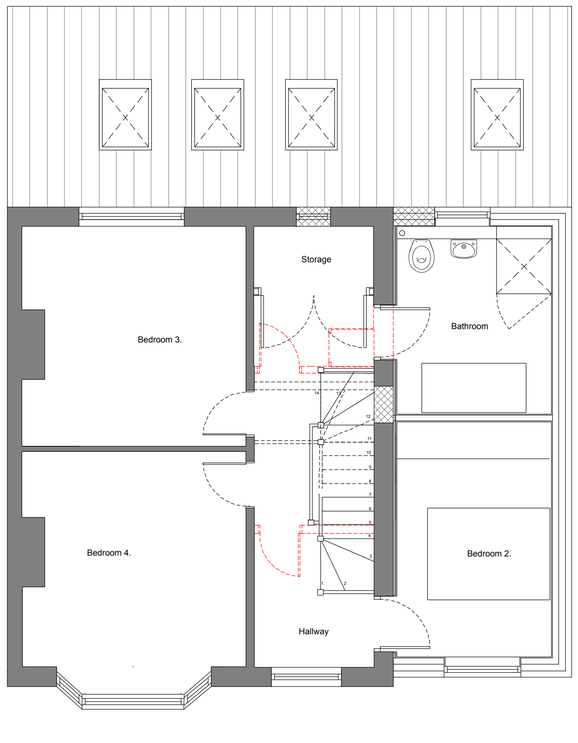

Proposed First Floor

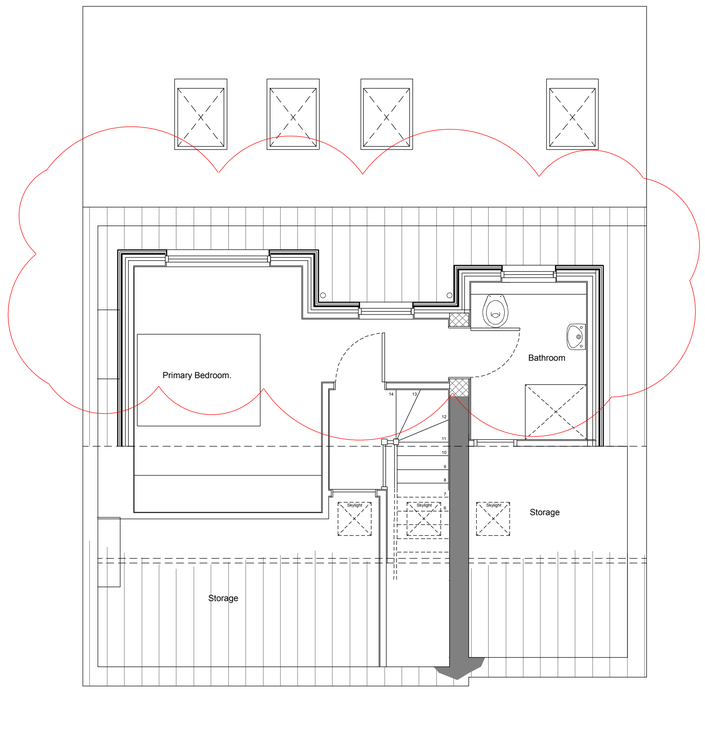

Proposed Attic Plan

01 Proposed Plans and Elevations
000 1:50 / 1:100

N

FILE: *Proposal.dwg*

Rev.	Drawn	Comments	Date
D	HH	Amended dormer design.	Nov '22

Status

dkmy architects ltd
Davidson Keighley Marston Yates
a: 10 Spencer Road, Belper, Derbyshire, DE56 1JY
e: info@dkmy.co.uk
m: 07847 328 233
w: www.dkmy.co.uk

PROJECT
49 High Street, Belper

CLIENT
James and Jennifer Fletcher

TITLE
Proposed Plans and Elevations

DRAWN: RjK
CHECKED:
NUMBER: 22-117-08-10
REVISION: E
SCALE: 1:50 / 1:100
DATE: Aug 2022
ORIGINAL SIZE: A1