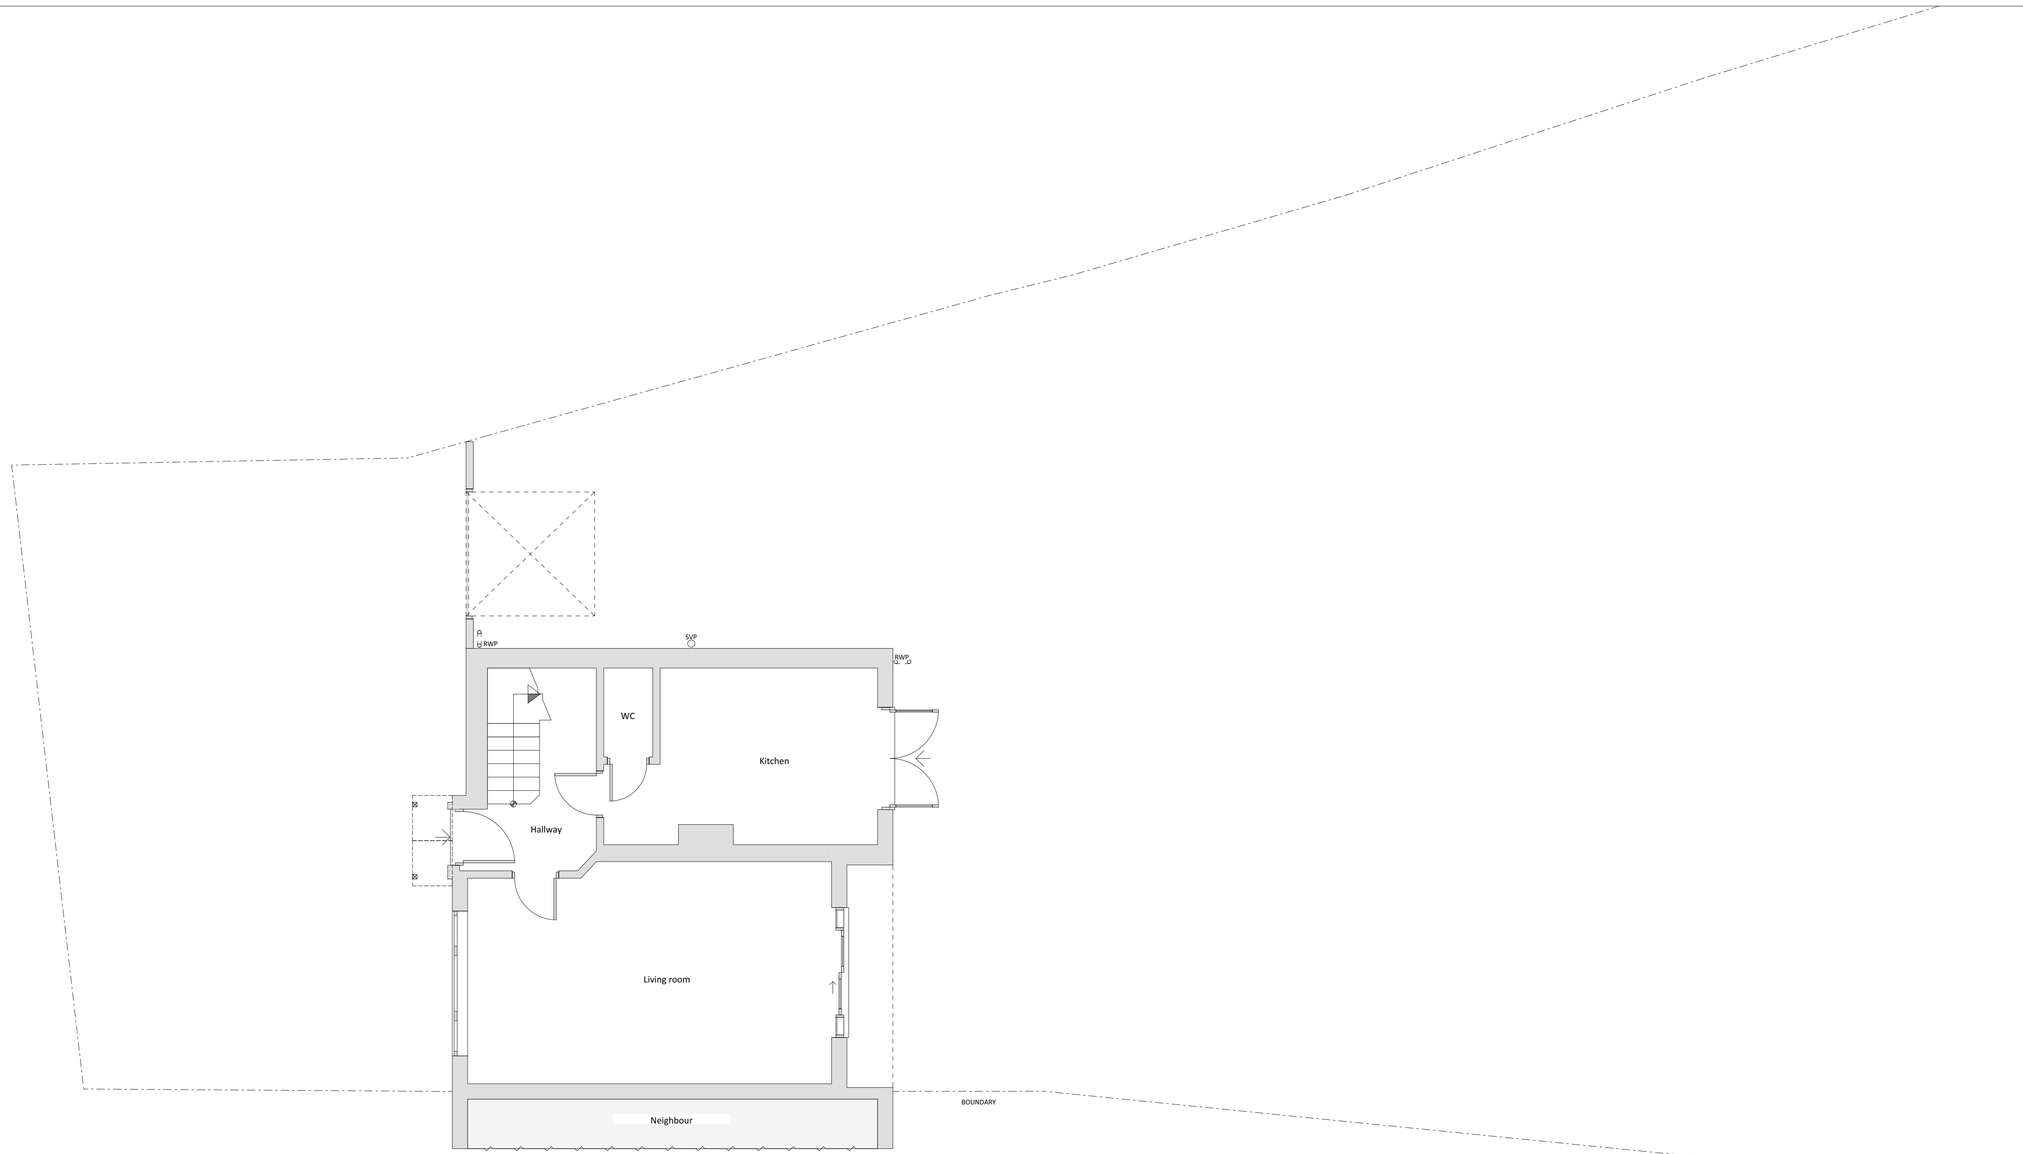


+00-Ground Floor Plan - Existing **1:50**

All Dims in millimeters unless otherwise stated.
Do not scale except for planning purposes.
If in doubt - Ask

This drawing is confidential and is the property of Keenan Project Designs Ltd.

© Copyright

Scale 1:25
1 0 2m

Scale 1:50
1 0 4m

Scale 1:100
2 0 5m

KEENAN PROJECT DESIGNS

KEENAN PROJECT DESIGNS
0800 233 5787
INFO@KEENANPROJECTDESIGNS.COM
WWW.KEENANPROJECTDESIGNS.COM

CLIENT:	DATE:	DRAWN BY:	PROJECT LEAD:
Adriana Pop	04/01/2023	Diyana Yordanova	Rita Condura
ADDRESS:	DRAWING SHEET SIZE:	DRAWING NUMBER:	REVISION: G
DE75 7DF 11	A1	1864 G-1 - 01	22/03/2023 #Revision By