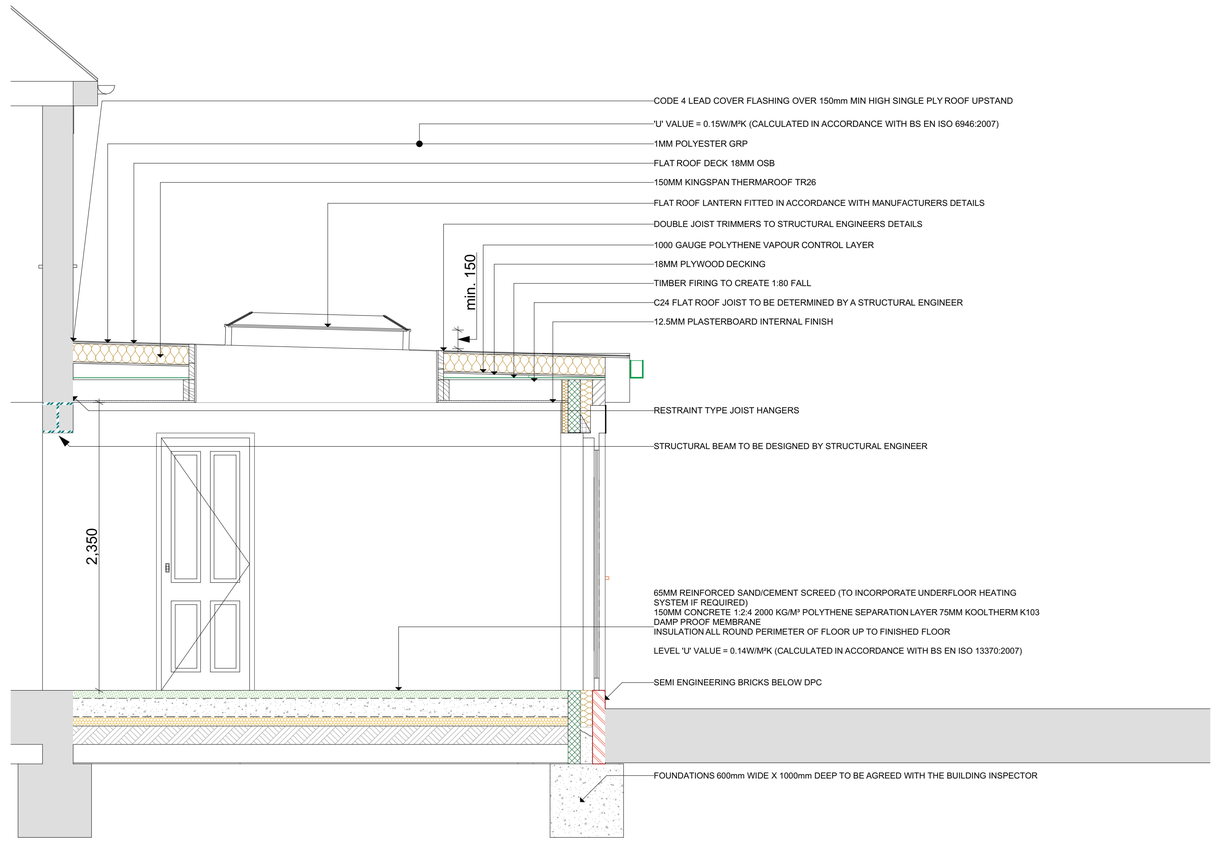


Building Section 1:25

All Dims in millimeters unless otherwise stated.
Do not scale except for planning purposes.
If in doubt - Ask

This drawing is confidential and is the property of Keenan Project Designs Ltd.

© Copyright

Scale 1:25 — 1 0 2m

Scale 1:50 — 1 0 4m

Scale 1:100 — 2 0 5m

KEENAN PROJECT DESIGNS

KEENAN PROJECT DESIGNS
0800 233 5787
INFO@KEENANPROJECTDESIGNS.COM
WWW.KEENANPROJECTDESIGNS.COM

CLIENT: Adriana Pop	DATE: 04/01/2023	DRAWN BY: Diyana Yordanova	PROJECT LEAD: Rita Condura
ADDRESS: DE75 7DF 11	DRAWING SHEET SIZE: A1	DRAWING NUMBER: 1864 G-1 - 08	REVISION: G 22/03/2023 #Revision By