


Existing Front Elevation **1:50**

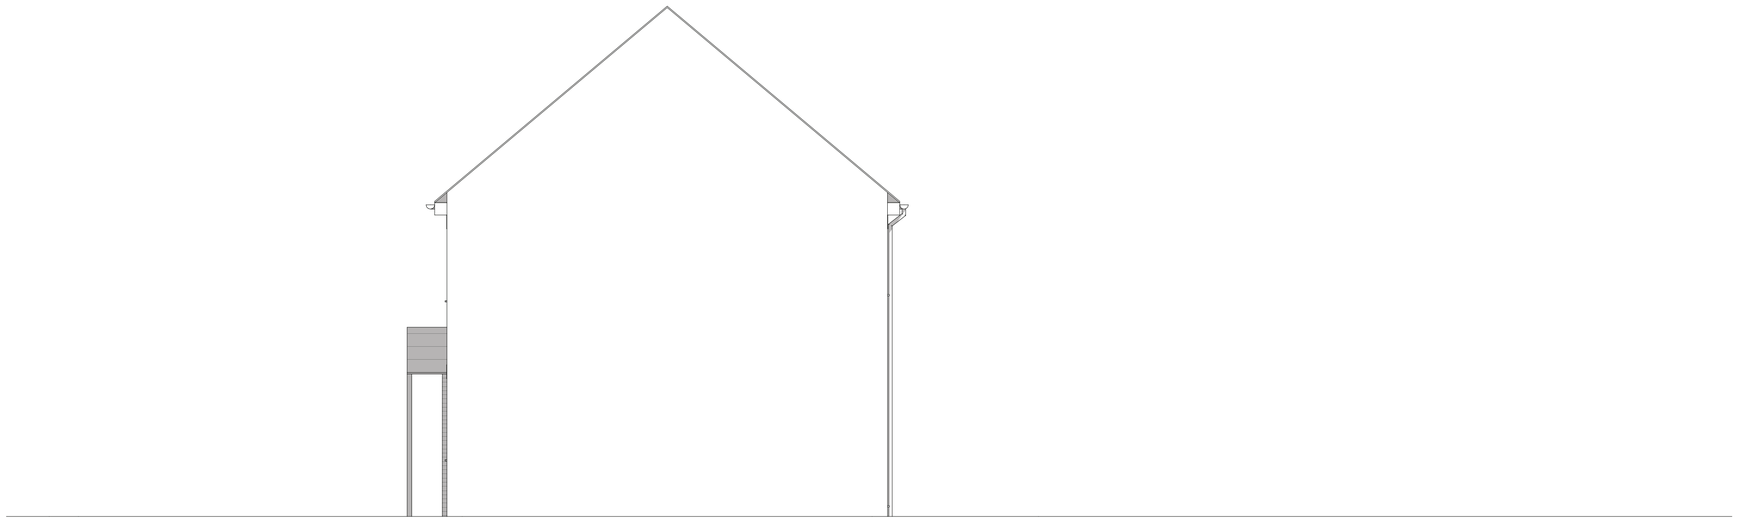

Existing Side Elevation **1:50**

All Dims in millimeters unless otherwise stated.
Do not scale except for planning purposes.
If in doubt - Ask

This drawing is confidential and is the property of Keenan Project Designs Ltd.

© Copyright

Scale 1:25 — 1 0 2m

Scale 1:50 — 1 0 4m

Scale 1:100 — 2 0 5m

KEENAN PROJECT DESIGNS

KEENAN PROJECT DESIGNS

0800 233 5787

INFO@KEENANPROJECTDESIGNS.COM

WWW.KEENANPROJECTDESIGNS.COM

CLIENT:	DATE:	DRAWN BY:	PROJECT LEAD:
Adriana Pop	04/01/2023	Diyana Yordanova	Rita Condura
ADDRESS:	**DRAWING SHEET SIZE:**	**DRAWING NUMBER:**	**REVISION: G**
DE75 7DF 11	A1	1864 G-1 - 04	22/03/2023 #Revision By