
© COPYRIGHT CUDOT. DO NOT SCALE FROM DRAWING NOTIFY CUDOT IMMEDIATELY ON DISCOVERY OF DISCREPANCIES.

Planning Drawing - Not For Construction

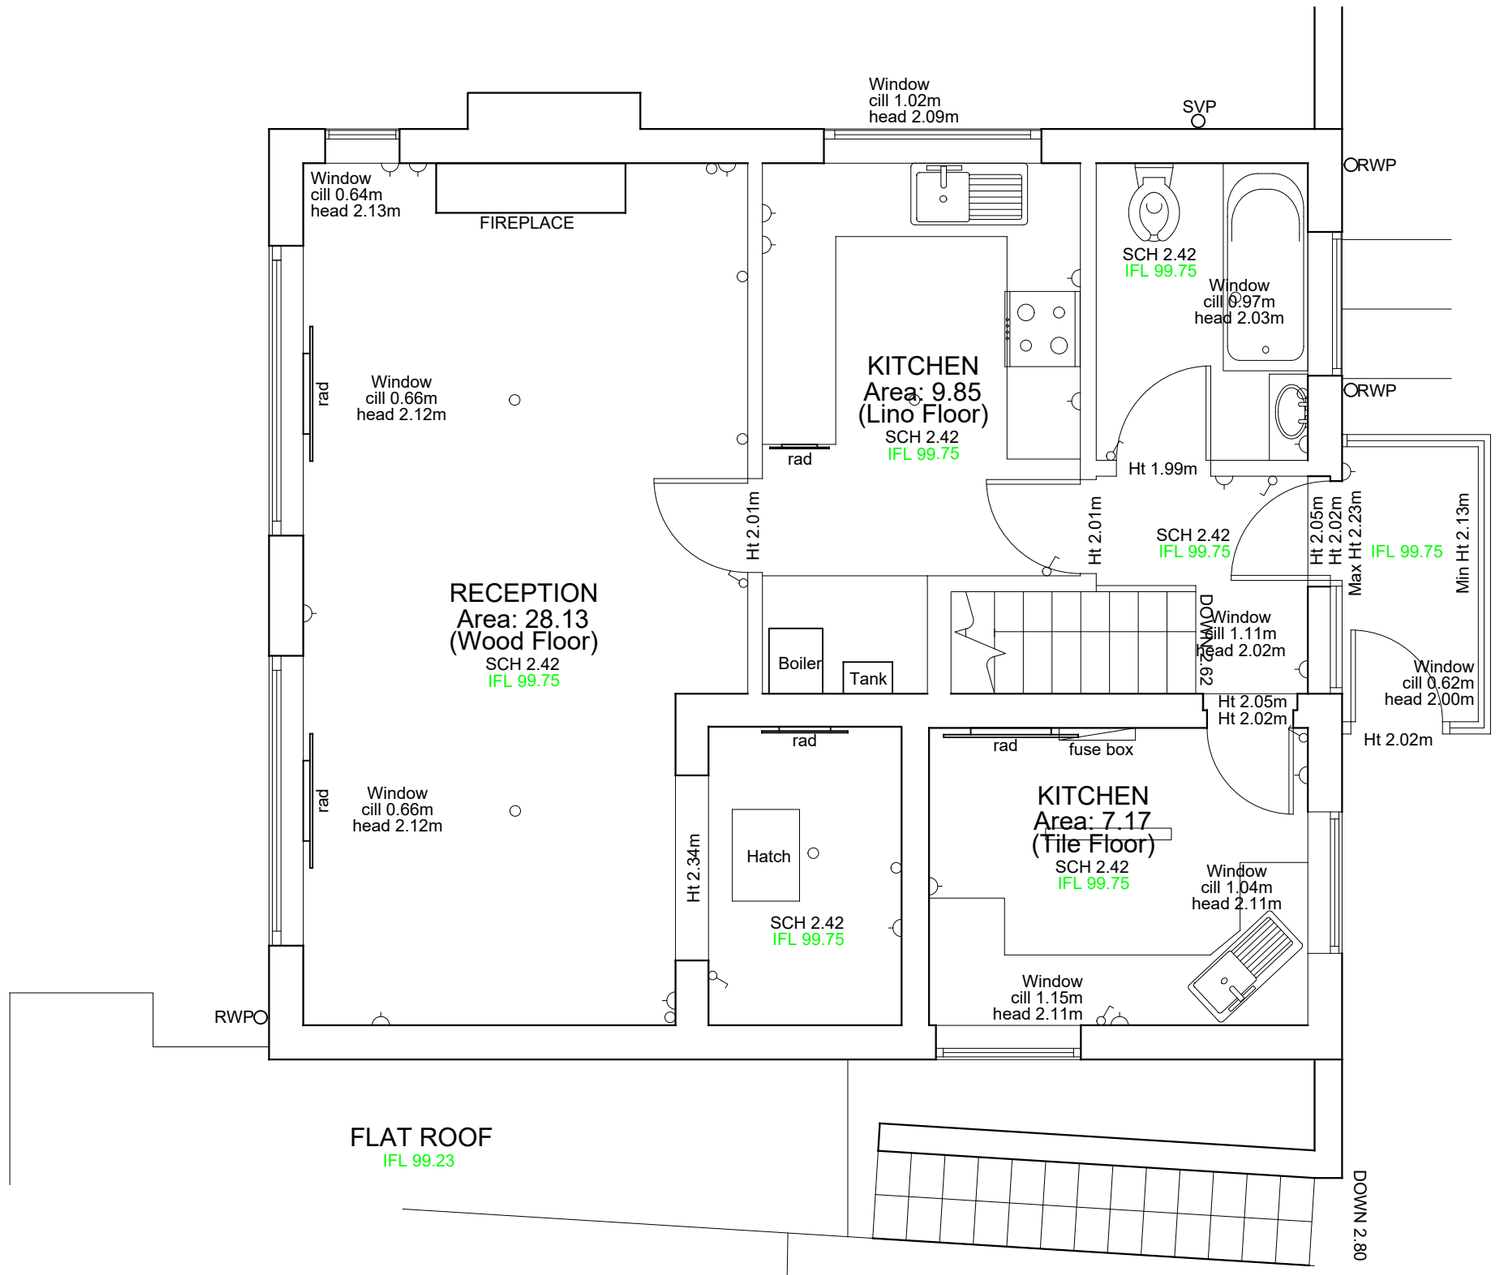

1 EXISTING LOWER GROUND

SCALE: 1:50

cudot

International House,
12 Constance Street, London,
E16 2DQ
Tel: 0333 9875454
Email: info@cudot.co.uk
www.cudot.co.uk

CLIENT
MR/MRS BARKER
AMBERGATE
30 NEWBRIDGE ROAD

ISSUE
19.10.22
RE-ISSUE
-


SCALE
Q0024
PROJECT
EXTENSION

SCALE
1:50
DRAWN BY
VB
DESCRIPTION
PLAN AS EXISTING

PL
01

© COPYRIGHT CUDOT. DO NOT SCALE FROM DRAWING NOTIFY CUDOT IMMEDIATELY ON DISCOVERY OF DISCREPANCIES.

Planning Drawing - Not For Construction

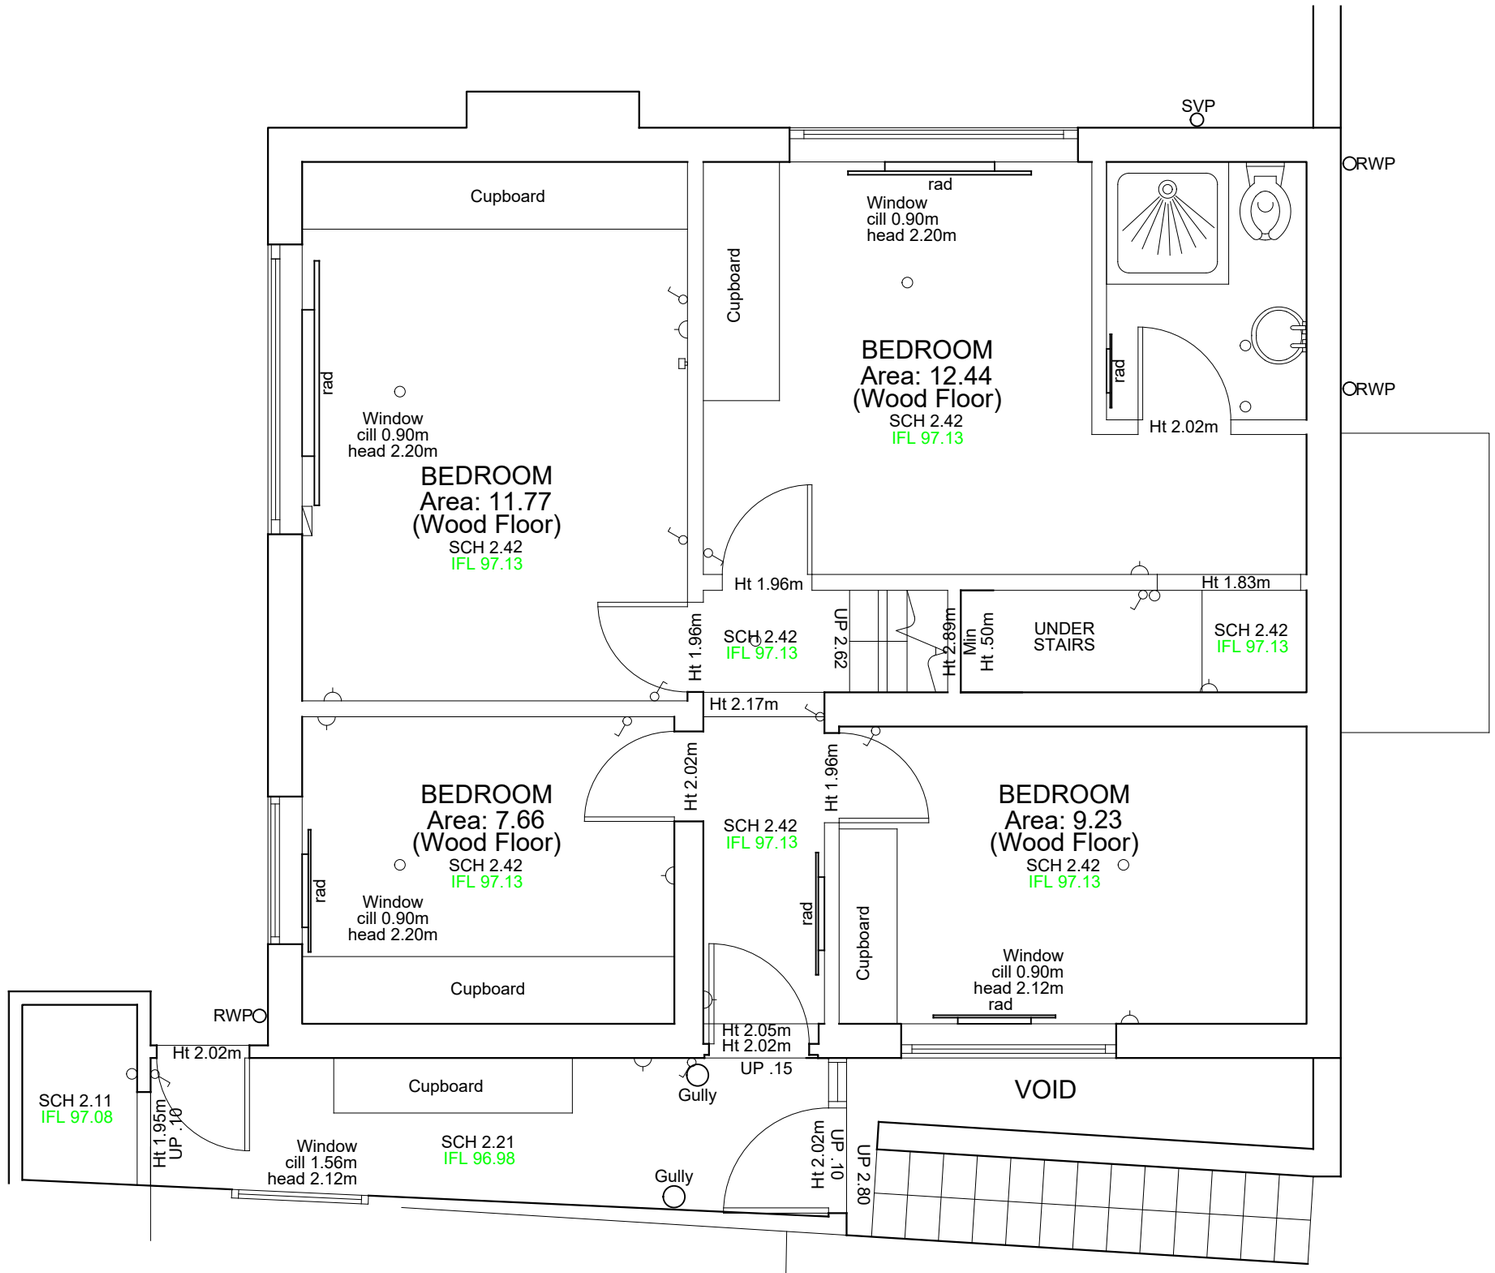

1 EXISTING UPPER GROUND

SCALE: 1:50

cudot

International House,
12 Constance Street, London,
E16 2DQ
Tel: 0333 9875454
Email: info@cudot.co.uk
www.cudot.co.uk

CLIENT
MR/MRS BARKER
AMBERGATE
30 NEWBRIDGE ROAD

ISSUE
19.10.22
RE-ISSUE
-


SCALE
Q0024
PROJECT
EXTENSION

SCALE
1:50
DRAWN BY
VB
DESCRIPTION
PLAN AS EXISTING

PL
02

© COPYRIGHT CUDOT. DO NOT SCALE FROM DRAWING NOTIFY CUDOT IMMEDIATELY ON DISCOVERY OF DISCREPANCIES.

Planning Drawing - Not For Construction

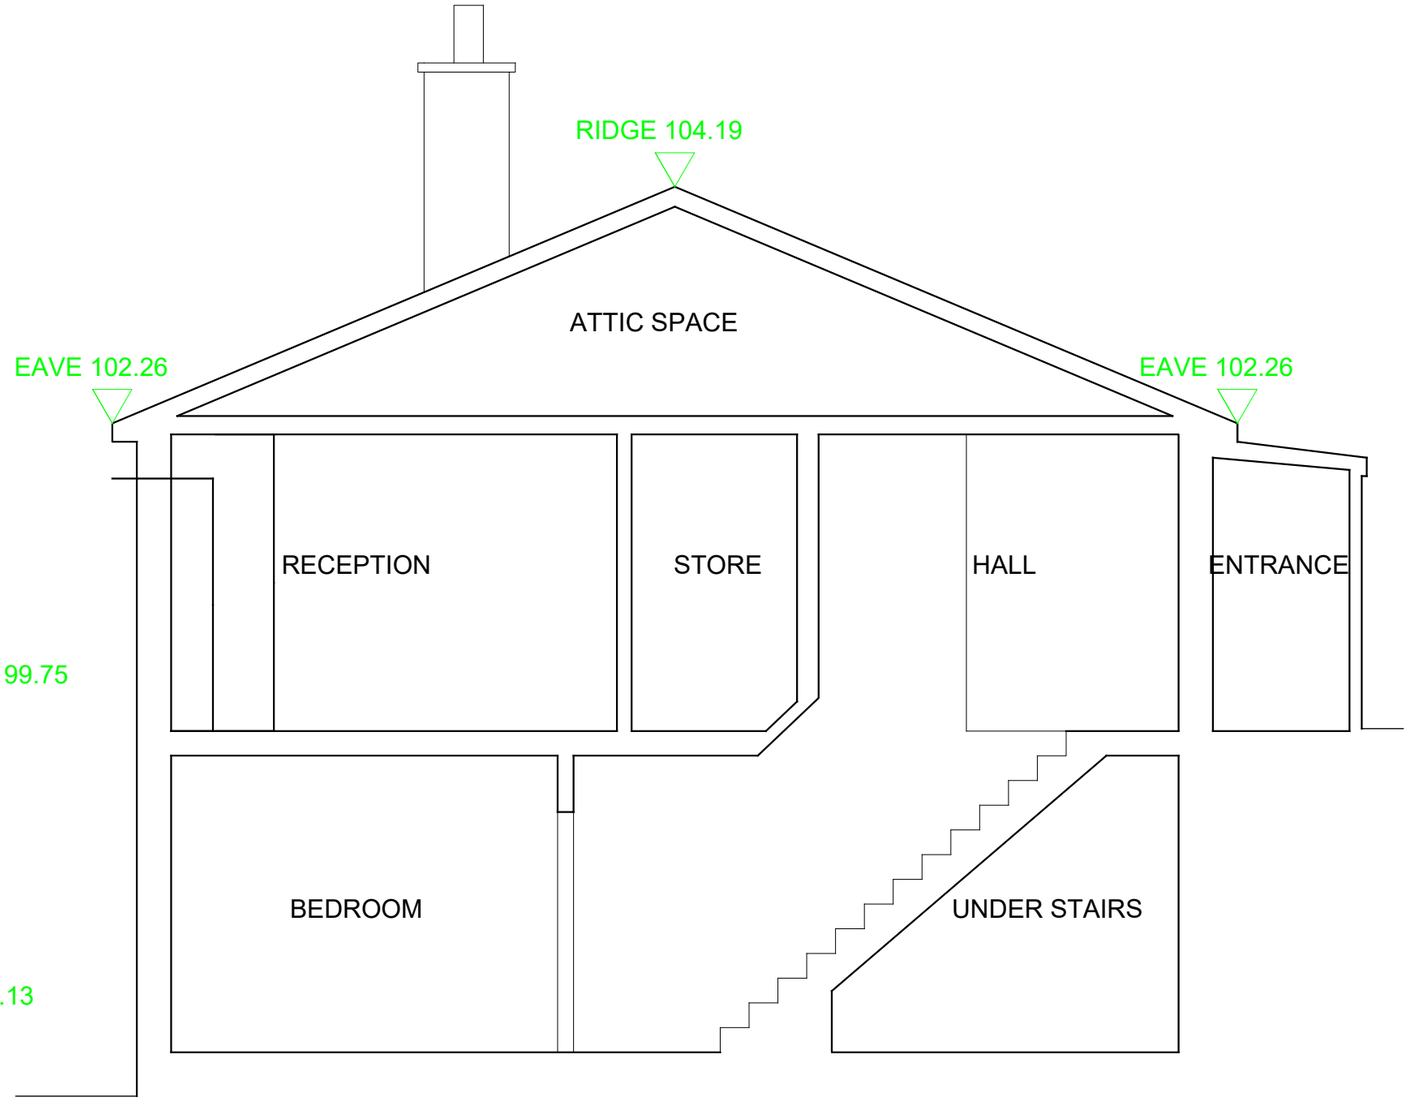

- Existing Elevation A-A
Scale - 1:50

cudot®
International House,
12 Constance Street, London,
E16 2DQ
Tel: 0333 9875454
Email: info@cudot.co.uk
www.cudot.co.uk

CLIENT
MR/MRS BARKER
AMBERGATE
30 NEWBRIDGE ROAD

ISSUE
19.10.22
RE-ISSUE
-

SCALE
Q0024
PROJECT
EXTENSION

SCALE
1:50
DRAWN BY
VB
DESCRIPTION
EXISTING SECTION

PL
03


© COPYRIGHT CUDOT. DO NOT SCALE FROM DRAWING NOTIFY CUDOT IMMEDIATELY ON DISCOVERY OF DISCREPANCIES.

Planning Drawing - Not For Construction

01 Side Elevation

Scale - 1:100


DATUM LEVEL = 96.00m

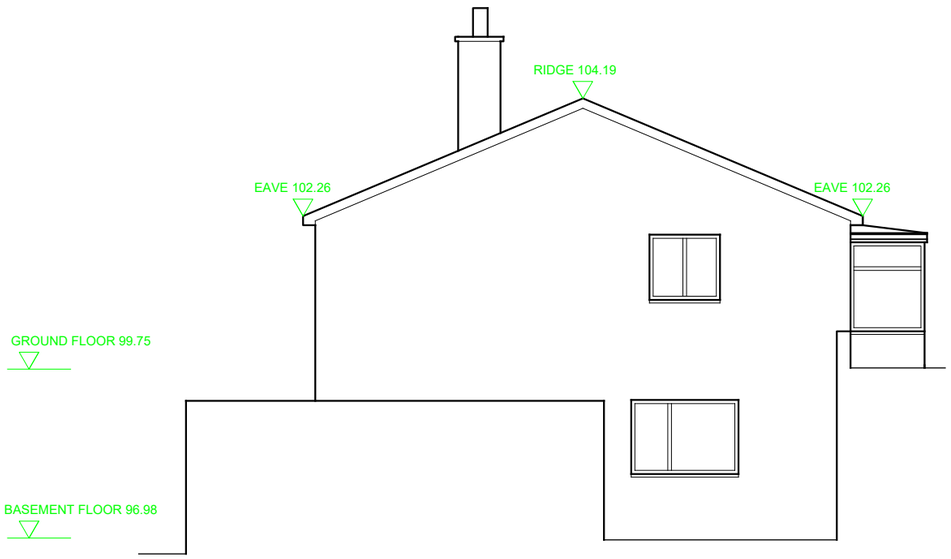

02 Front Elevation

Scale - 1:100


DATUM LEVEL = 96.00m

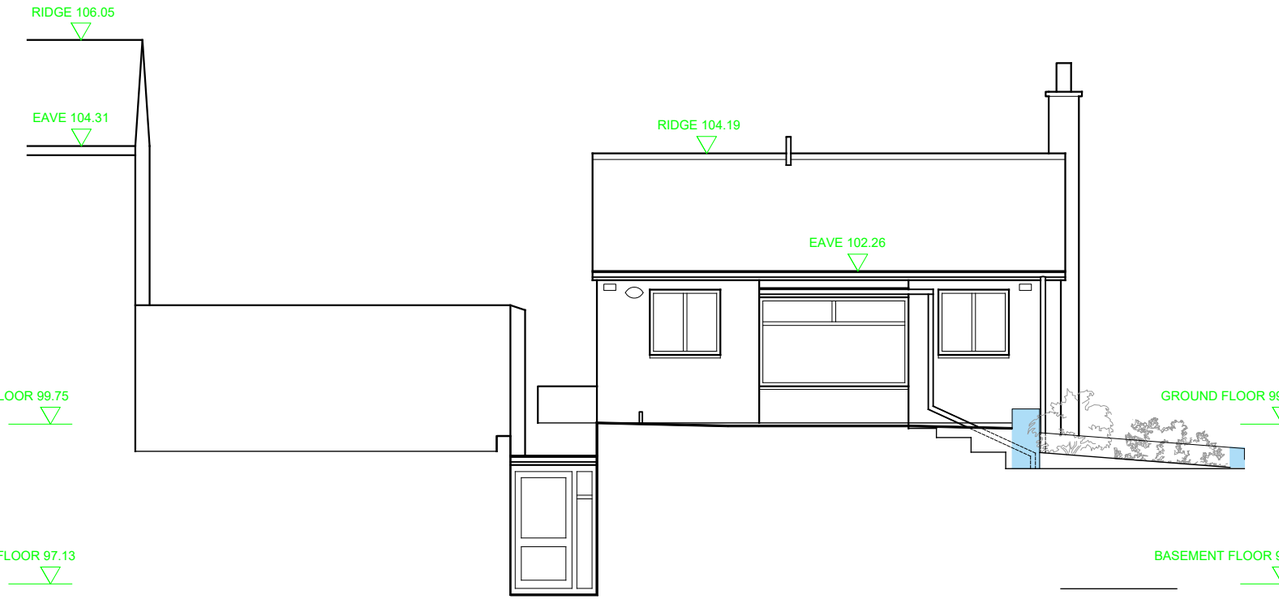

03 Side Elevation

Scale - 1:100

DATUM LEVEL = 96.00m

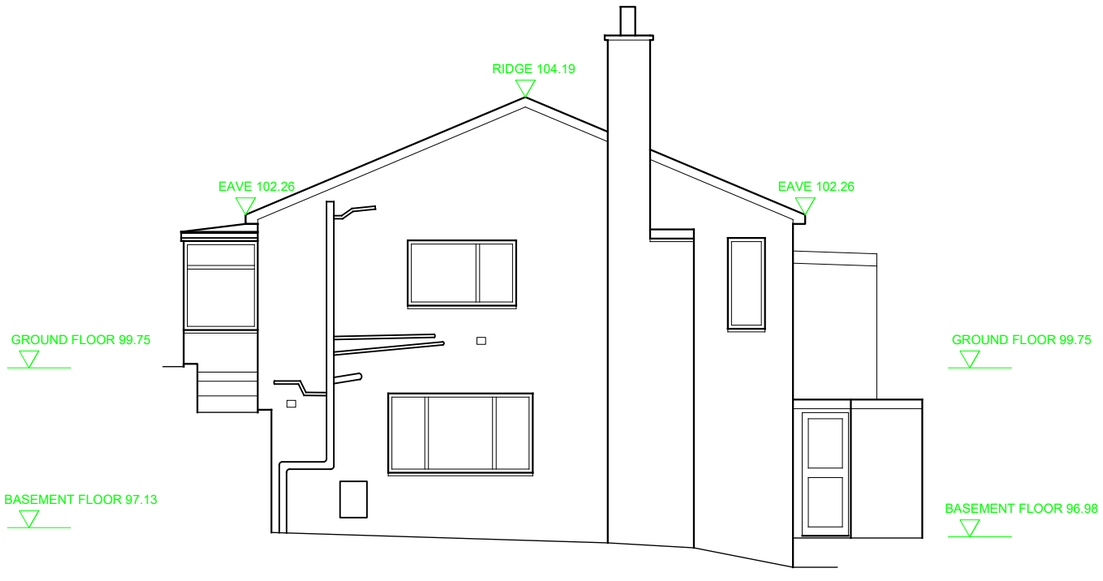

04 Rear Elevation

Scale - 1:100



cudot
International House,
12 Constance Street, London,
E16 2DQ
Tel: 0333 9875454
Email: info@cudot.co.uk
www.cudot.co.uk

CLIENT
MR/MRS BARKER

AMBERGATE
30 NEWBRIDGE ROAD

ISSUE
19.10.22
RE-ISSUE
-

SCALE
Q0024
PROJECT
EXTENSION

SCALE
1:100
DRAWN BY
VB
DESCRIPTION
EXISTING ELEVATIONS

PL

04

© COPYRIGHT CUDOT. DO NOT SCALE FROM DRAWING NOTIFY CUDOT IMMEDIATELY ON DISCOVERY OF DISCREPANCIES.

Planning Drawing - Not For Construction

(garden landscaping to be confirmed)

NEW RWP
NEW RWP
1251
3250
250
1002
wardrobe
wardrobe
new doors
BEDROOM 1
BEDROOM 2
ENSUITE
STORE
Washer Space
Dryer Space
(stacked)
location of wastes?
wardrobe / storage
BEDROOM 3
wardrobe / storage
BEDROOM 4
wardrobe
new window
Cupboard
feature wall
NEW RWP
Gully
Gully
SVP
SVP
RWP
RWP
RWP
RWP
Step
Step
Concrete Edge
Concrete Edge
Concrete Edge
Concrete Edge
Concrete Edge
Concrete Edge
Wall
Wall
Wall
Panel Fence
Panel Fence
Post & Wire
Post & Wire
Post & Wire
Stump
Dwarf Wall
new raised planting
path with permiable finish
96.25
96.87
95.40
95.70
96.41
96.88
97.05
96.75
94.52
94.54
94.68
94.69
94.98
95.03
95.08
95.38
95.67
95.62
95.78
95.88
95.85
95.96
96.07
96.11
99.04
99.08
99.10
98.06
98.11
98.12
99.64
99.30
Dwarf Wall

PROPOSED LOWER GROUND

A

SCALE: 1:50

A	Dimension setting out and guardrail added	VB	15.11.22
B	Setting out of guardrail and path amended	VB	17.11.22

cudot
International House,
12 Constance Street, London,
E16 2DQ
Tel: 0338 9875454
Email: info@cudot.co.uk
www.cudot.co.uk

CLIENT
MR/MRS BARKER
AMBERGATE
30 NEWBRIDGE ROAD

ISSUE
19.10.22
RE-ISSUE
-


SCALE
Q0024
PROJECT
EXTENSION

SCALE
1:50
DRAWN BY
VB
DESCRIPTION
PLAN AS PROPOSED

PL
05B

© COPYRIGHT CUDOT. DO NOT SCALE FROM DRAWING NOTIFY CUDOT IMMEDIATELY ON DISCOVERY OF DISCREPANCIES.

Planning Drawing - Not For Construction

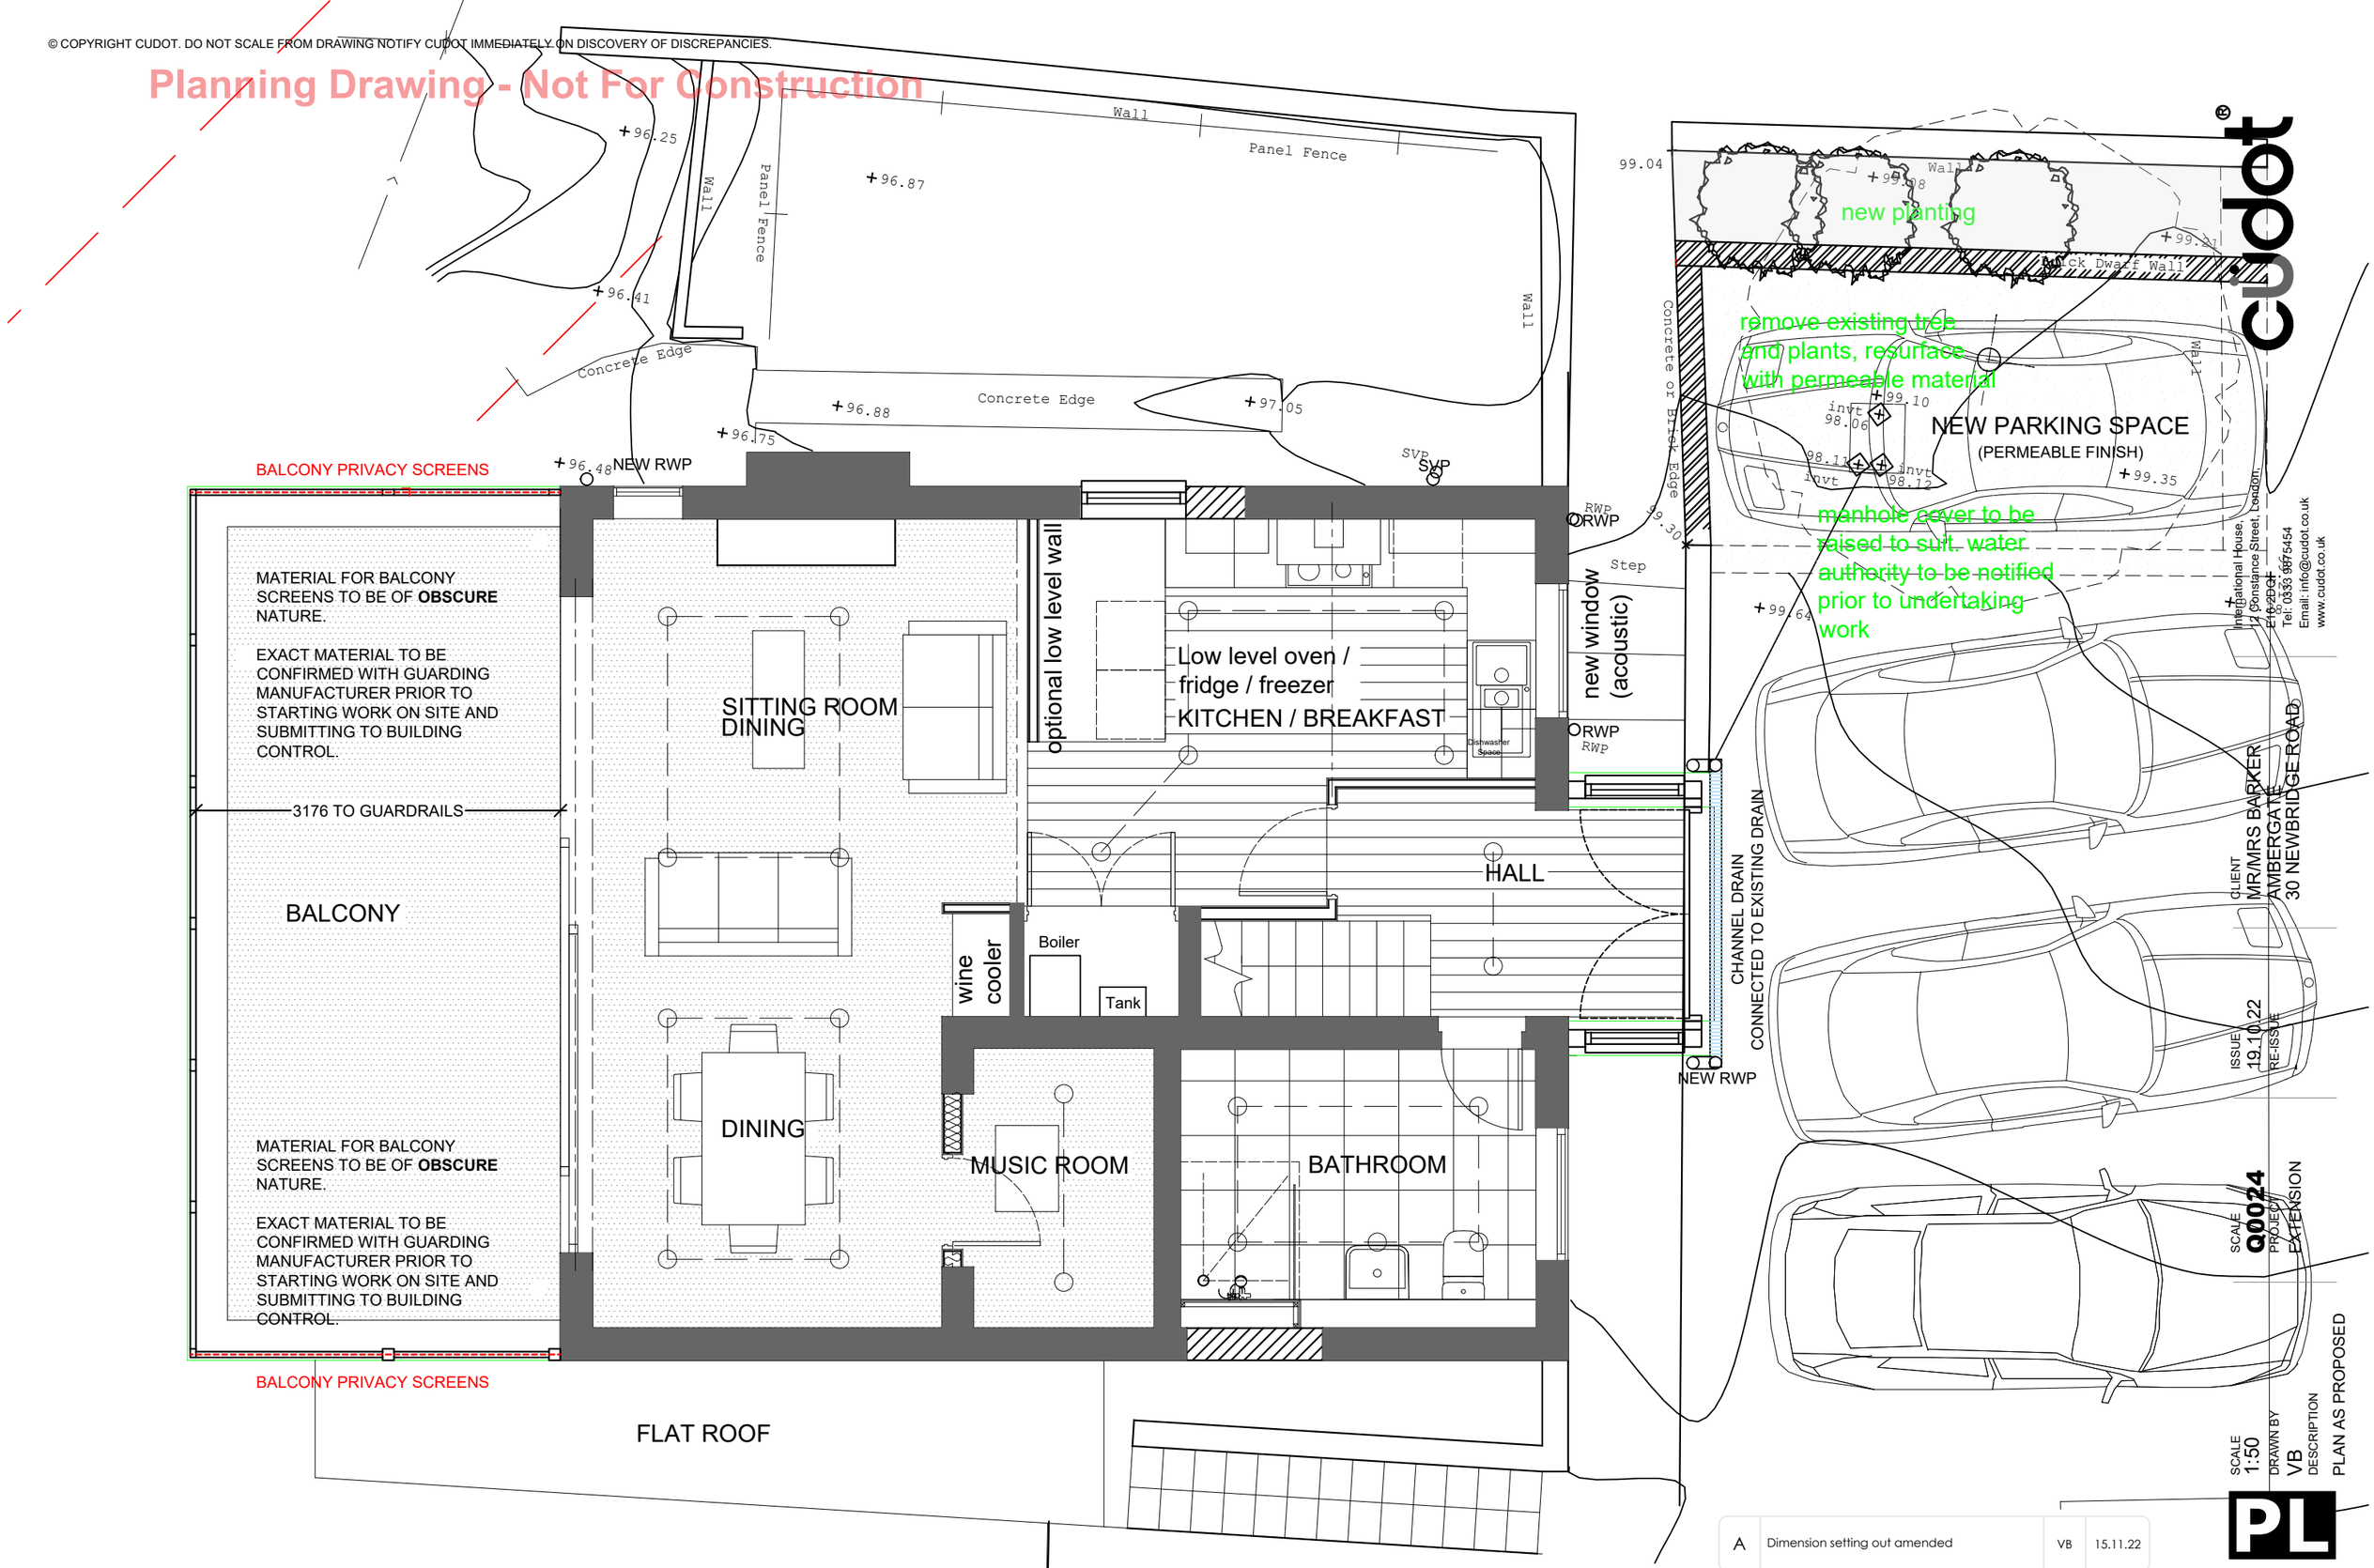

cudot
International House,
11 Constance Street, London.
E16 2DQ
Tel: 0333 9975454
Email: info@cudot.co.uk
www.cudot.co.uk

CLIENT
MR/MRS BARKER
AMBERGATE
30 NEWBRIDGE ROAD

ISSUE
19.10.22
RE-ISSUE

SCALE
Q0024
PROJECT
EXTENSION

SCALE
1:50
DRAWN BY
VB
DESCRIPTION
PLAN AS PROPOSED

PL
06C

A	Dimension setting out amended	VB	15.11.22
B	Car parking space added. Balcony privacy screen added as requested by Local Planning Department	VB	27.03.23
C	Dwarf wall length reduced. Existing car spaces indicated.	VB	28.03.23


B

PROPOSED UPPER GROUND

SCALE: 1:50

© COPYRIGHT CUDOT. DO NOT SCALE FROM DRAWING NOTIFY CUDOT IMMEDIATELY ON DISCOVERY OF DISCREPANCIES.

Planning Drawing - Not For Construction

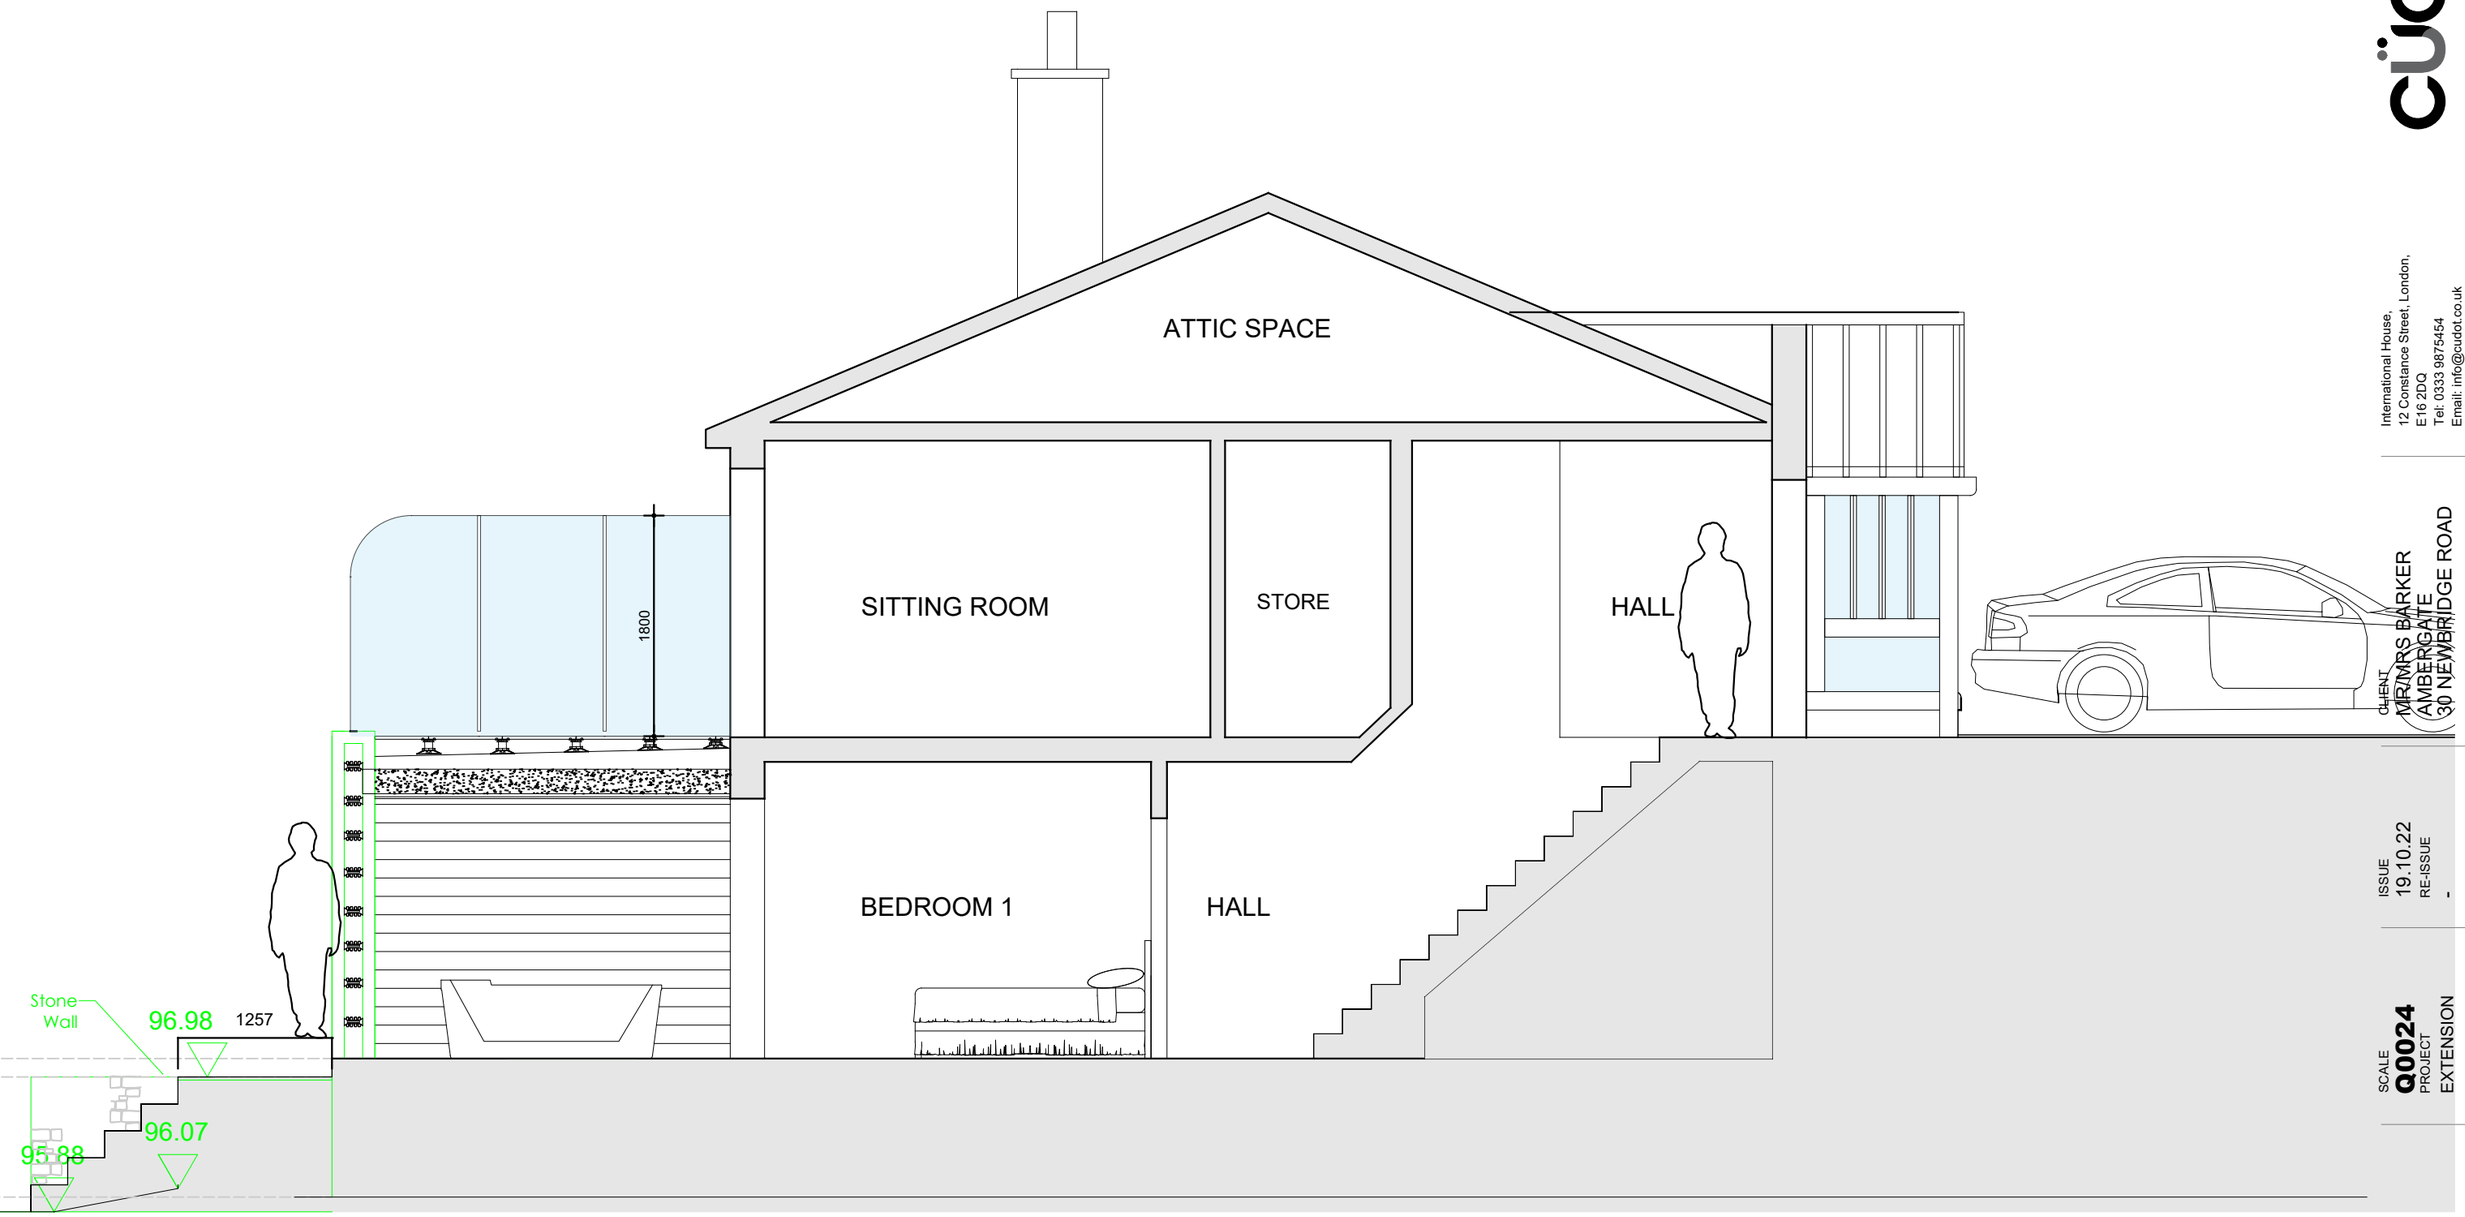

- Proposed Section A-A
Scale - 1:50

DATUM LEVEL = 96.00m

A	Extension amended to suit floor plan	VB	15.11.22
B	Balcony privacy screens added as requested by Local Planning Department	VB	27.03.23

cudot®
International House,
12 Constance Street, London,
E16 2DQ
Tel: 0333 9875454
Email: info@cudot.co.uk
www.cudot.co.uk

CLIENT
MR/MRS BARKER
AMBERGATE
30 NEWBRIDGE ROAD

ISSUE
19.10.22
RE-ISSUE
-


SCALE
Q0024
PROJECT
EXTENSION

SCALE
1:50
DRAWN BY
VB
DESCRIPTION
PROPOSED SECTION

PL
07B


© COPYRIGHT CUDOT. DO NOT SCALE FROM DRAWING NOTIFY CUDOT IMMEDIATELY ON DISCOVERY OF DISCREPANCIES.

Planning Drawing - Not For Construction

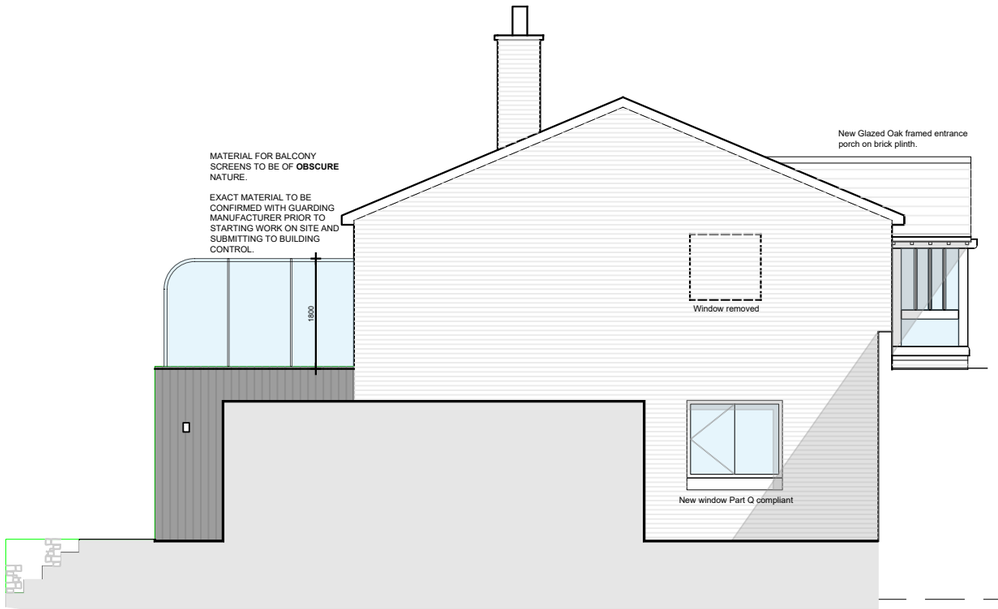

01 Side Elevation

Scale - 1:100

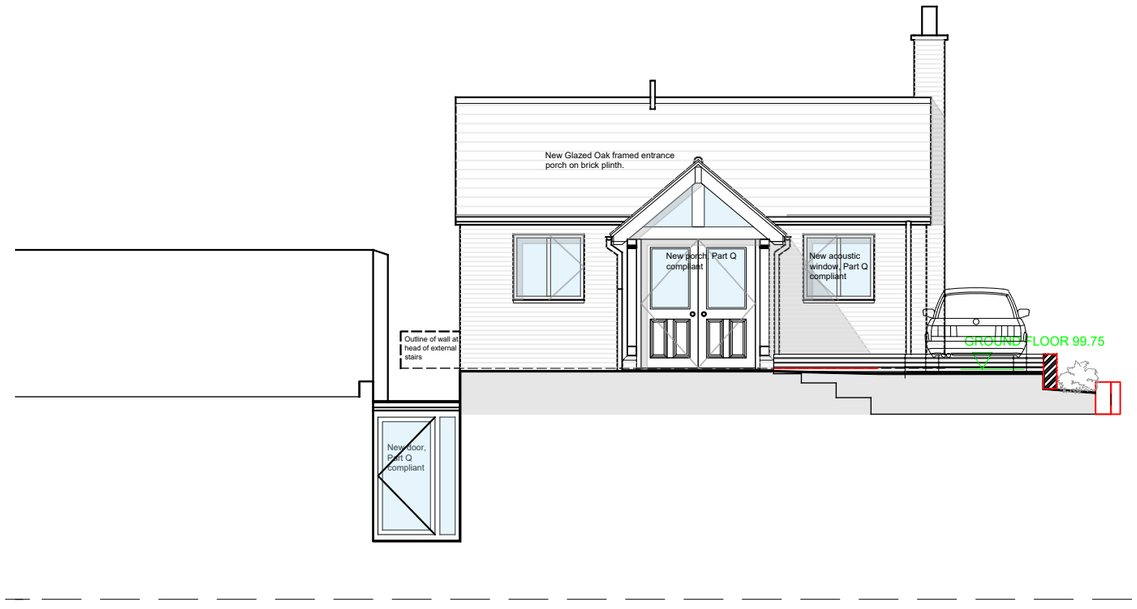


02 Front Elevation

Scale - 1:100



03 Side Elevation

Scale - 1:100

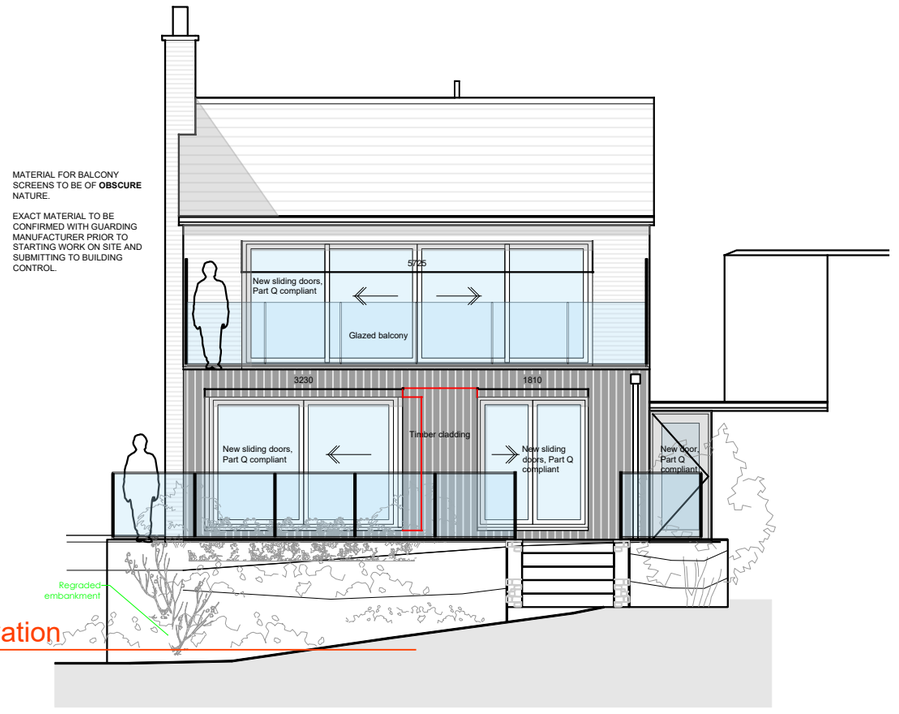

04 Rear Elevation

Scale - 1:100

A	Guardrail added and side elevations amended to suit floor plans	VB	15.11.22	B	Guardrail added and extended	VB	17.11.22	C	Balcony privacy screens added as requested by Local Planning Department	VB	17.11.22

cudot

International House,
12 Constance Street, London,
E16 2DQ
Tel: 0333 9875454
Email: info@cudot.co.uk
www.cudot.co.uk

CLIENT
MR/MRS BARKER
AMBERGATE
30 NEWBRIDGE ROAD

ISSUE
19.10.22
RE-ISSUE
-

SCALE
Q0024
PROJECT
EXTENSION

SCALE
1:50
DRAWN BY
VB
DESCRIPTION
PROPOSED ELEVATIONS

PL
08C

© COPYRIGHT CUDOT. DO NOT SCALE FROM DRAWING NOTIFY CUDOT IMMEDIATELY ON DISCOVERY OF DISCREPANCIES.

Planning Drawing - Not For Construction



1 PROPOSED LOWER GROUND

SCALE: 1:50

A	New car parking space added.	VB	27.03.23

cudot
International House,
12 Constance Street, London,
E16 2DQ
Tel: 0333 9875454
Email: info@cudot.co.uk
www.cudot.co.uk

CLIENT
MR/MRS BARKER
AMBERGATE
30 NEWBRIDGE ROAD

ISSUE
19.10.22
RE-ISSUE
-

SCALE
Q0024
PROJECT
EXTENSION

SCALE
1:50
DRAWN BY
VB
DESCRIPTION
PROPOSED SITE PLAN

PL

09A

© COPYRIGHT CUDOT. DO NOT SCALE FROM DRAWING NOTIFY CUDOT IMMEDIATELY ON DISCOVERY OF DISCREPANCIES.

Planning Drawing - Not For Construction



SCALE 1:500

10 m 50 m 100 m

DENOTES NEW EXTENSION & PARKING



SCALE 1:1250

10 m 50 m 100 m

cudot

International House,
12 Constance Street, London,
E16 2DQ
Tel: 0333 9875454
Email: info@cudot.co.uk
www.cudot.co.uk

CLIENT
MR/MRS BARKER
AMBERGATE
30 NEWBRIDGE ROAD

ISSUE
19.10.22
RE-ISSUE
-

SCALE
Q0024
PROJECT
EXTENSION

SCALE
1:500 : 1250
DRAWN BY
VB
DESCRIPTION
LOCATION/BLOCK PLAN

PL

10