Copyright retained in accordance with the copyright, design, and patents act 1988.

DO NOT SCALE OFF DRAWINGS
Dimensions to be checked on site.

CDM Regulations 2015

Denotes a significant hazard or difficult management procedure. Please refer to drawing notes for potential hazards. Main contractor to plan for mitigation measures in response to hazards.

CDM Regulations require that **all** projects are to:

- **Have workers to be competent and are suitably skilled for the work they carry out;**
- **Contractors to provide appropriate supervision, instruction and information to all on site workers to provide a safe working environment;**
- **Have a written construction phase plan.**

Worcester architects are appointed as `Designer` only, unless a written appointment has been completed for the formal appointment as `Principal Designer`



SIDE ELEVATION AS PROPOSED 1;50

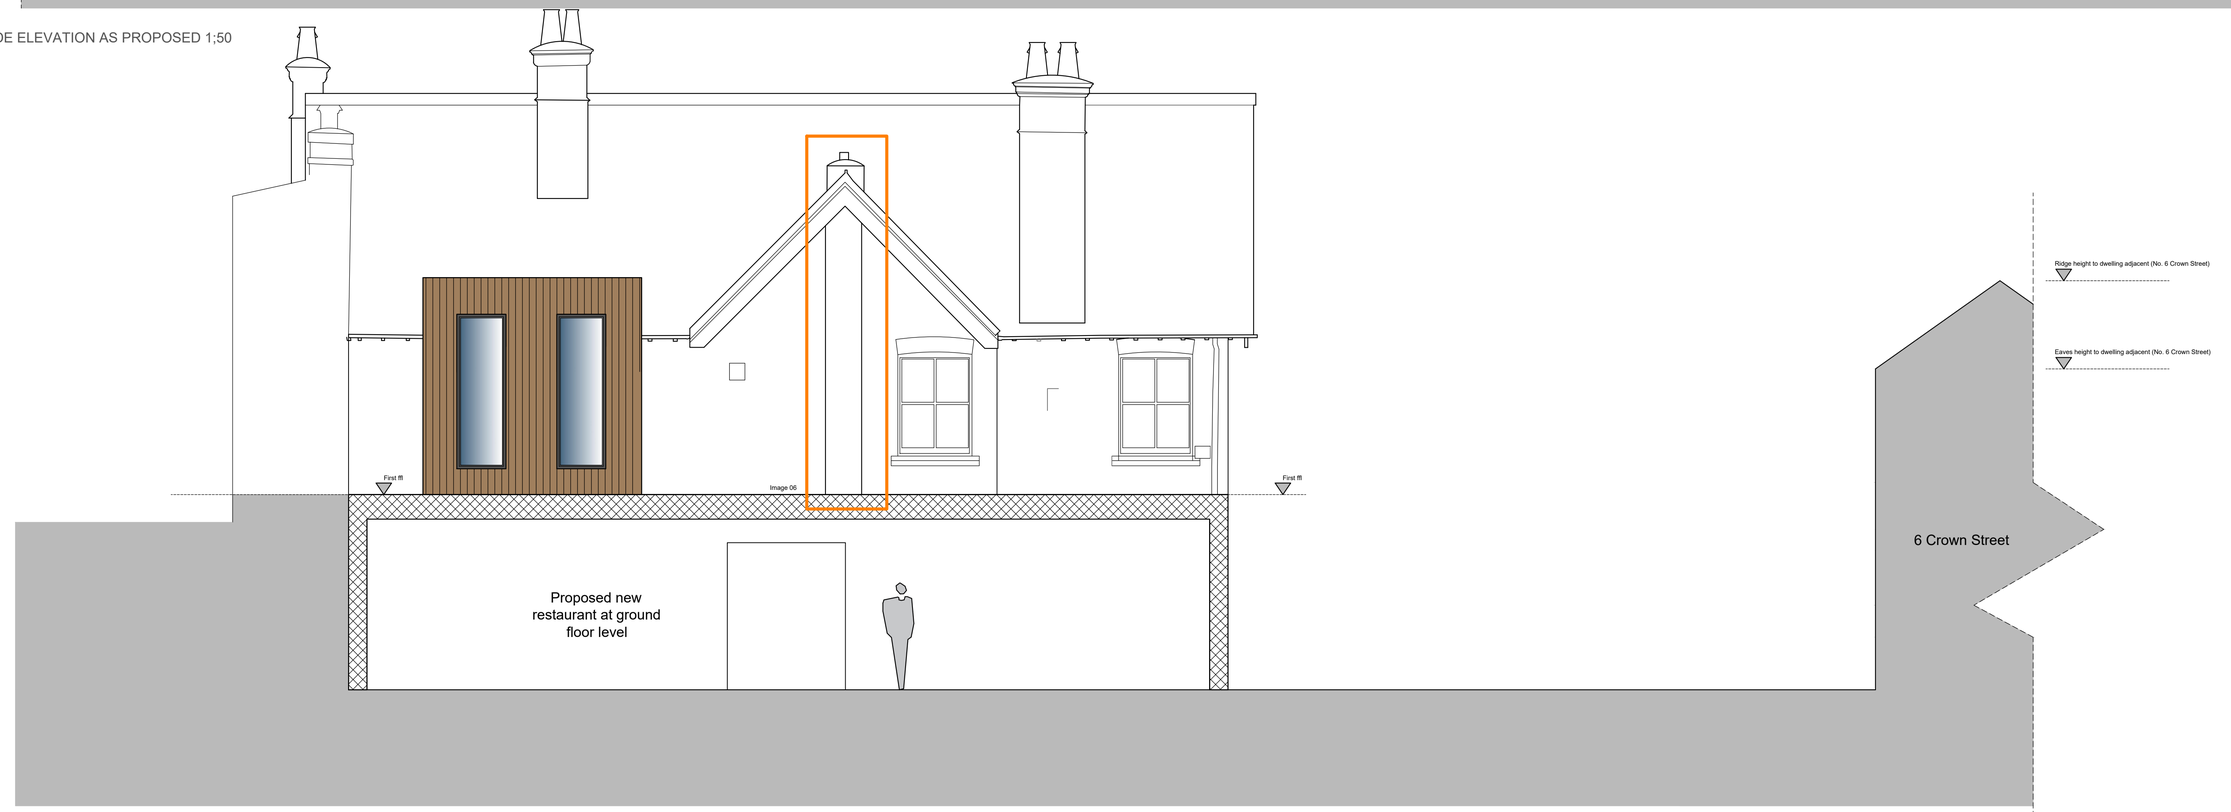

SECTIONAL REAR ELEVATION AS PROPOSED 1;50

Datum 58.00m

Variation of conditions application

Rev	Note	Date
F	**Variation of planning** conditions application	01.03.23
E	Boundary treatment altered Notes re lighting added Side boundary to terrace on car park side changed	15.04.21
D	Sectional elevation added	10.03.21
C	Timber enclosure added	08.03.21
B	Note added	17.02.21
A	** Planning application **	22.12.20

worcester architects
19 Poyser Lane Kirk Langley Ashbourne
DE6 4LR 07963780532 01332 824517
info@worcester-architects.co.uk
www.worcester-architects.co.uk

RIBA Chartered Practice

Project **Pattenmakers, Crown Street, Duffield**

Drawing Title **Side elevation as proposed**

Scale 1:50

Sheet A1 | Drawn By MS

Date	Job No.	Drawing No.	Revision
Dec`20	089 2020	003	F