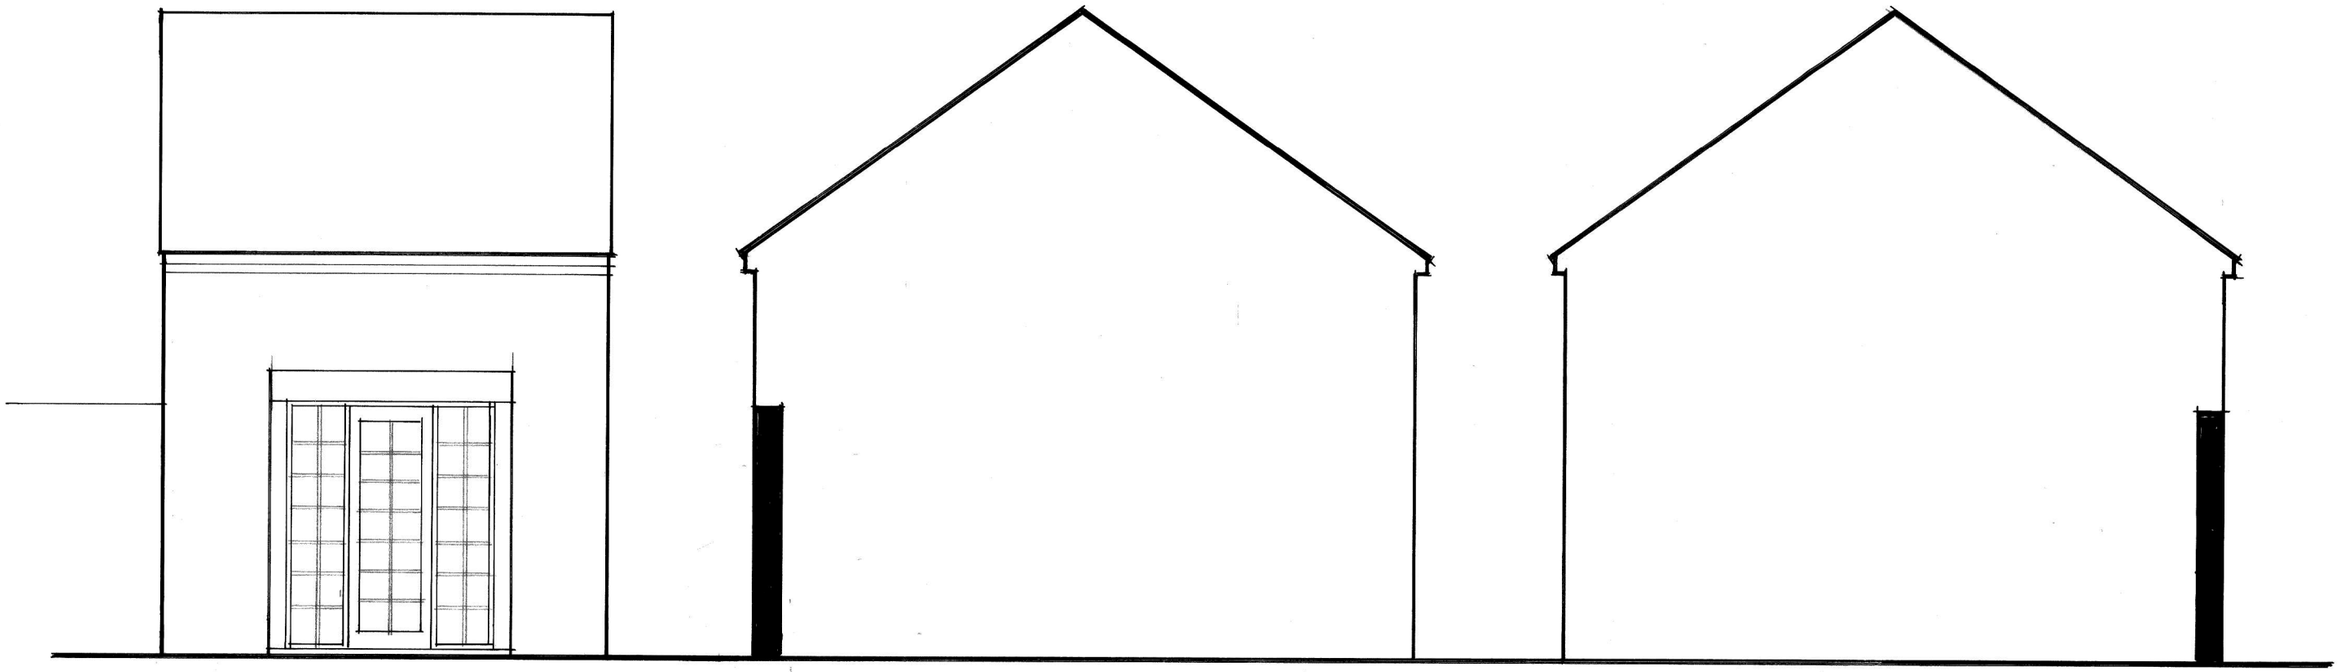

NORTH ELEVATION

EAST ELEVATION

WEST ELEVATION

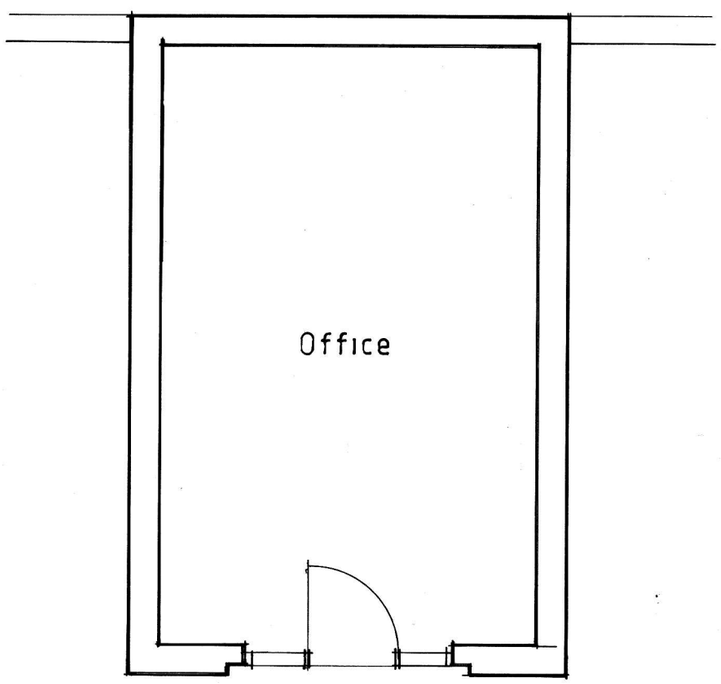

PLAN

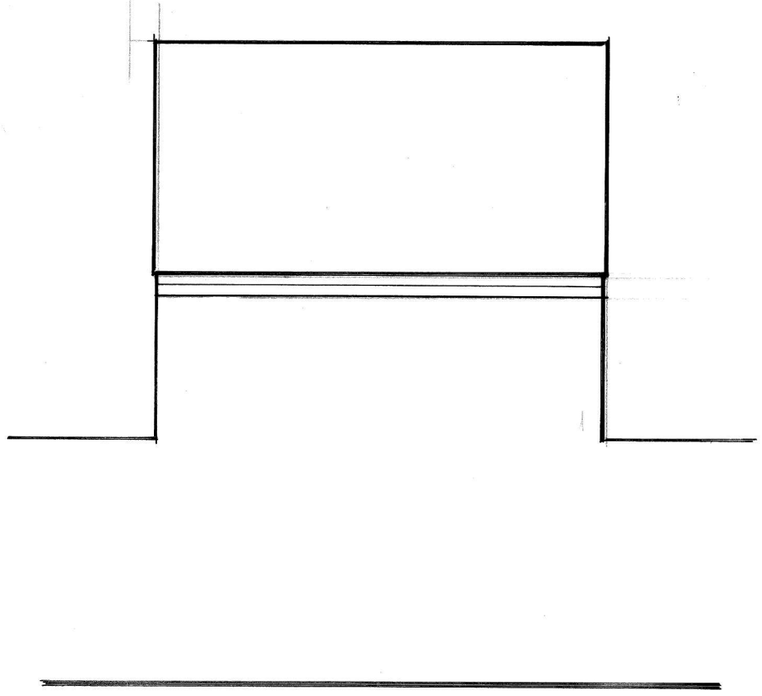

SOUTH ELEVATION

Scale 1/50 at A3
Drwg. No. FF/TSD/15

SURVEY AS EXISTING BENZ BAVARIAN PREMISES TAMWORTH STREET, DUFFIELD