4 Tamworth Street Block Plan

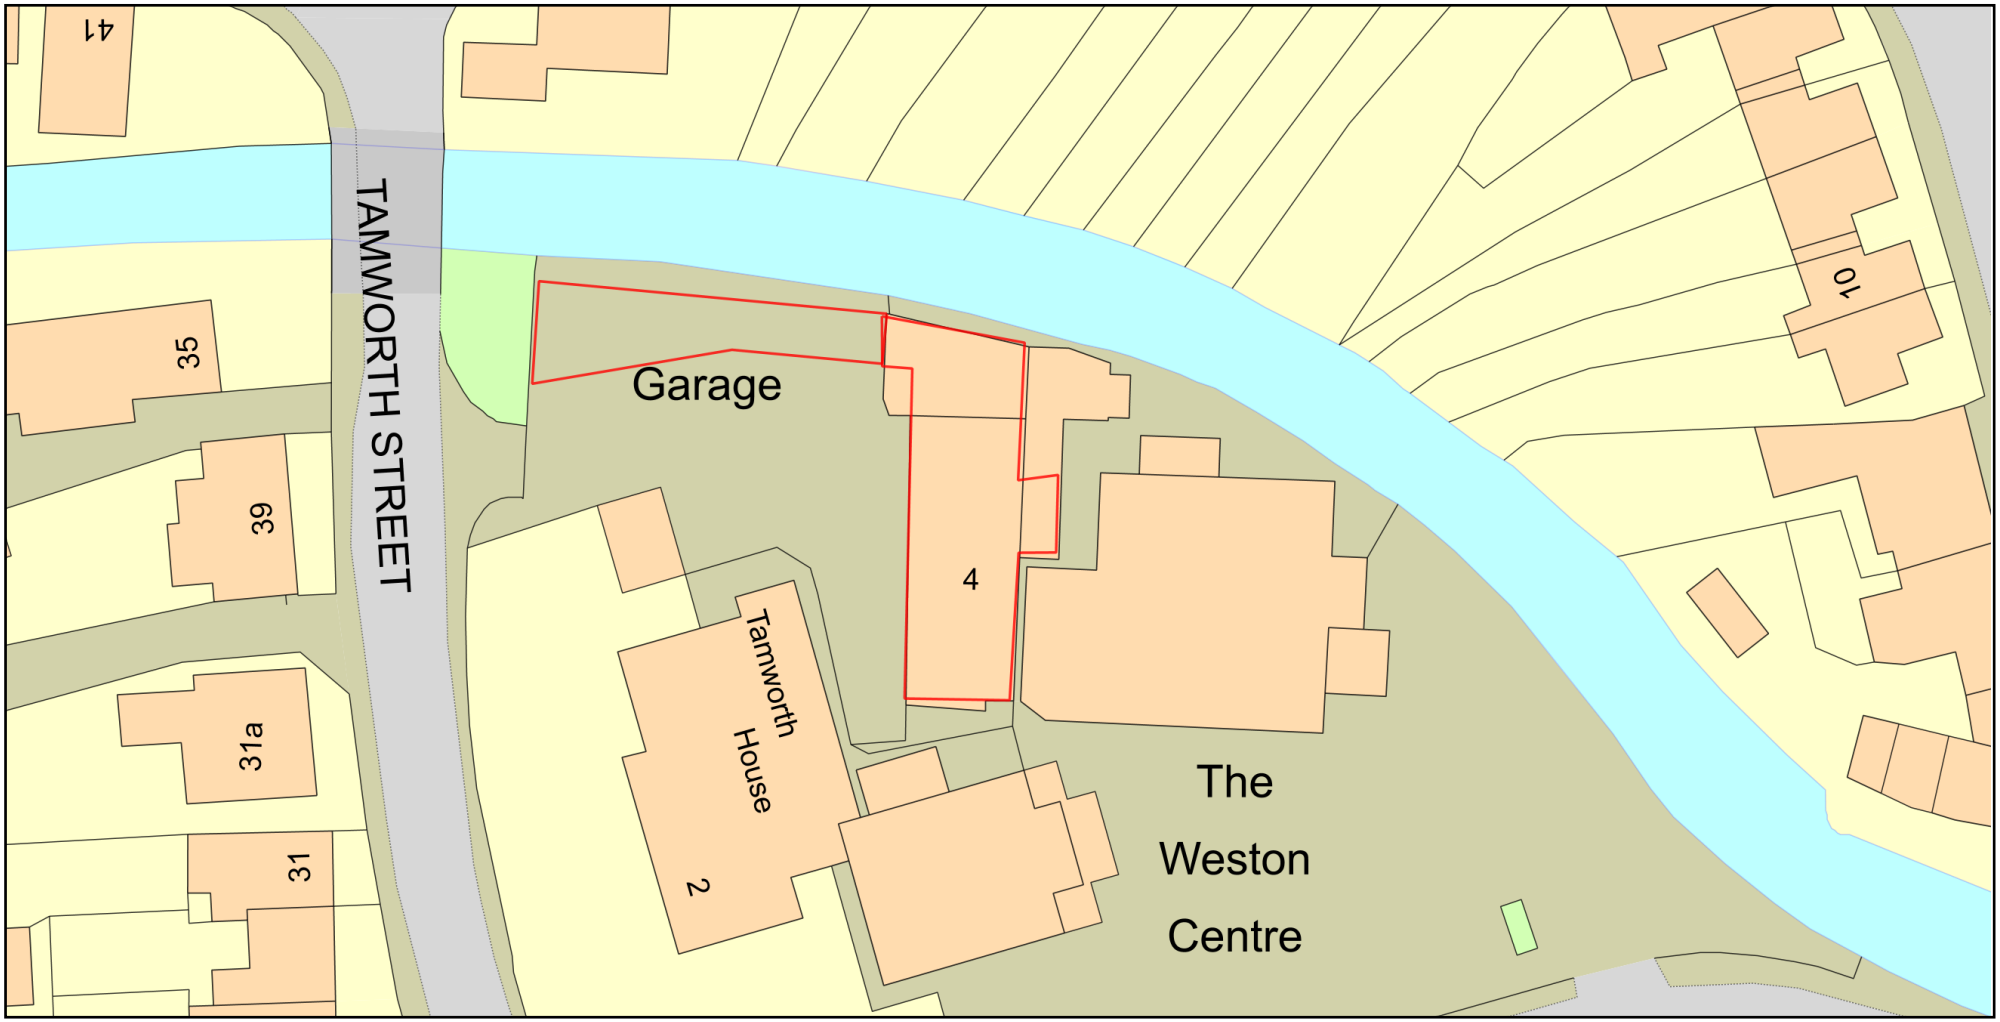

ReQuestaPlan

Plan Produced for: Felix Frixou

Date Produced: 01 Feb 2023

Plan Reference Number: TQRQM23032110038800

Scale: 1:500 @ A4

© Crown copyright and database rights 2021 OS 100042766