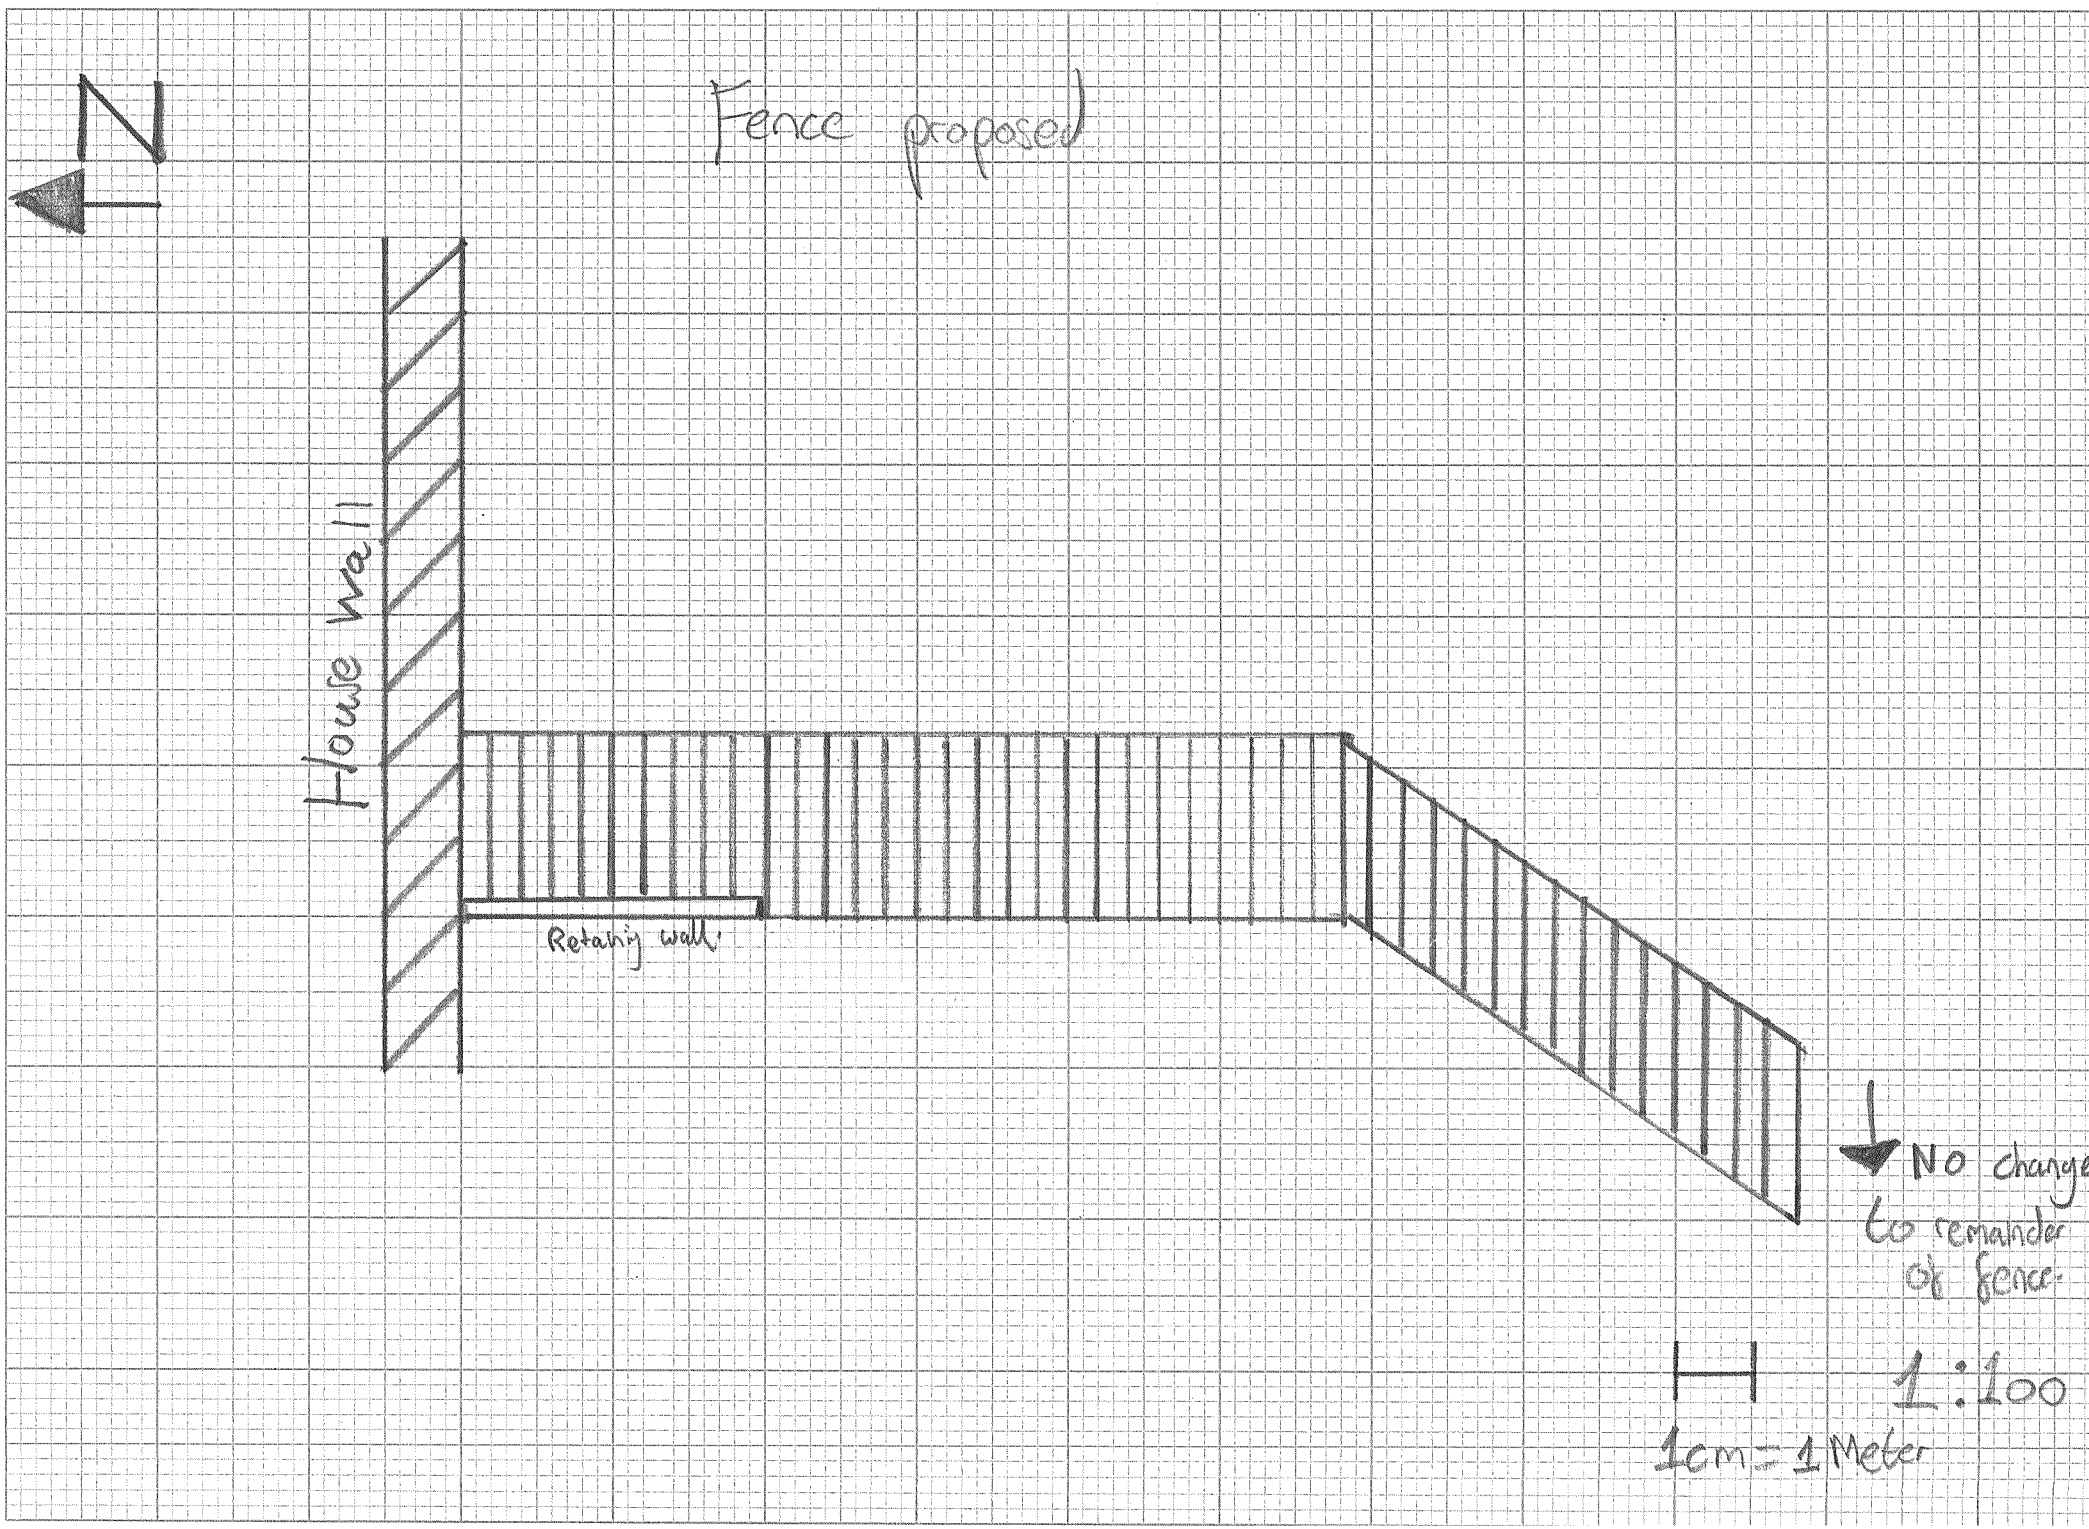
N
Fence proposed
House wall
Retaining wall
No change
to remainder
of fence
1:100
1cm = 1 Meter