


**South**
1 : 50




**South (Garage)**
1 : 50




**West**
1 : 50

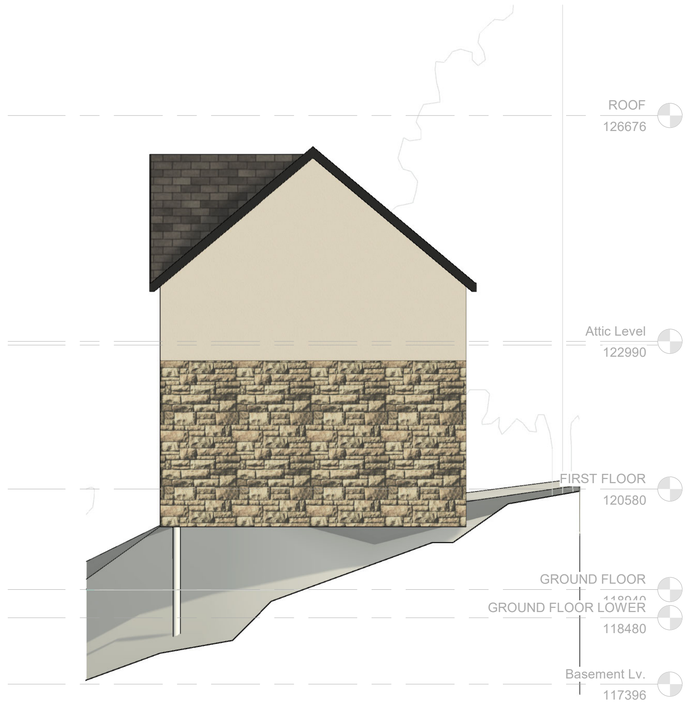


**PLANNING MATERIAL KEY**

| | | | | | |
|---|---|---|---|---|---|
| 1 | New coursed stone | 4 | new roof tiles - natural slate | 7 | Precast stone lintel |
| 2 | low profile rooflight | 5 | Dark grey Window | 8 | Black painted metal rainwater goods |
| 3 | Offwhite render | 6 | Glass Balustrade | | |

MHA
MANNING HOLDEN ARCHITECTS

0m 1m 2m 3m 4m 5m

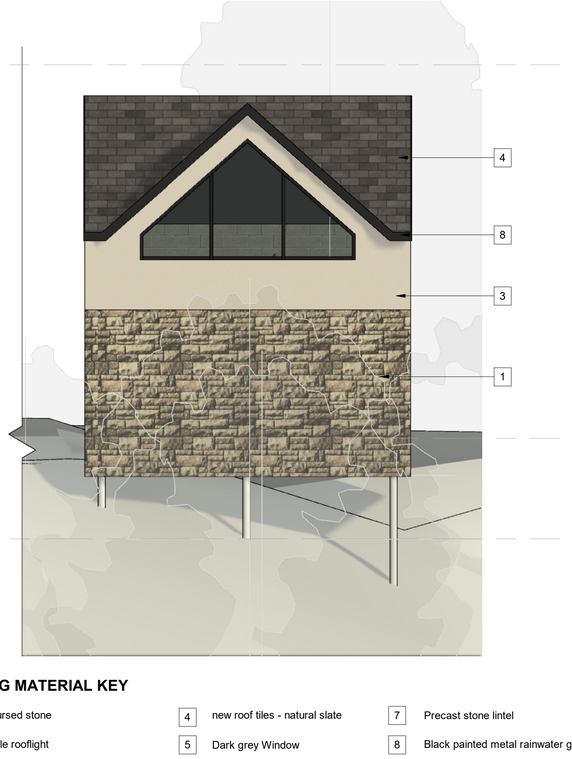VISUAL SCALE 1:50 @ A1

*All dimensions to be checked on site prior to the contractor starting work. This drawing does not indicate structural design - a Structural Engineer should be appointed to undertake detailed structural design and calculations. This drawing has been prepared solely for the purposes of obtaining planning consent and should not be used for construction purposes. No liability will be accepted should this drawing be used for anything other than a planning drawing.

PROJECT
125 Hazelwood Road, Duffield
Derbyshire

SHEET
Proposed Elevations 02

CLIENT
Kyle McMaster

| Date | Project number | Scale (@ A1) |
|---|---|---|
| 27.03.2023 | Project Number | 1 : 50 |
| Drawn by: MJD | DRAWING NUMBER: AP102 | REV |
| Checked by: MH | | |

29/03/2023 10:53:58