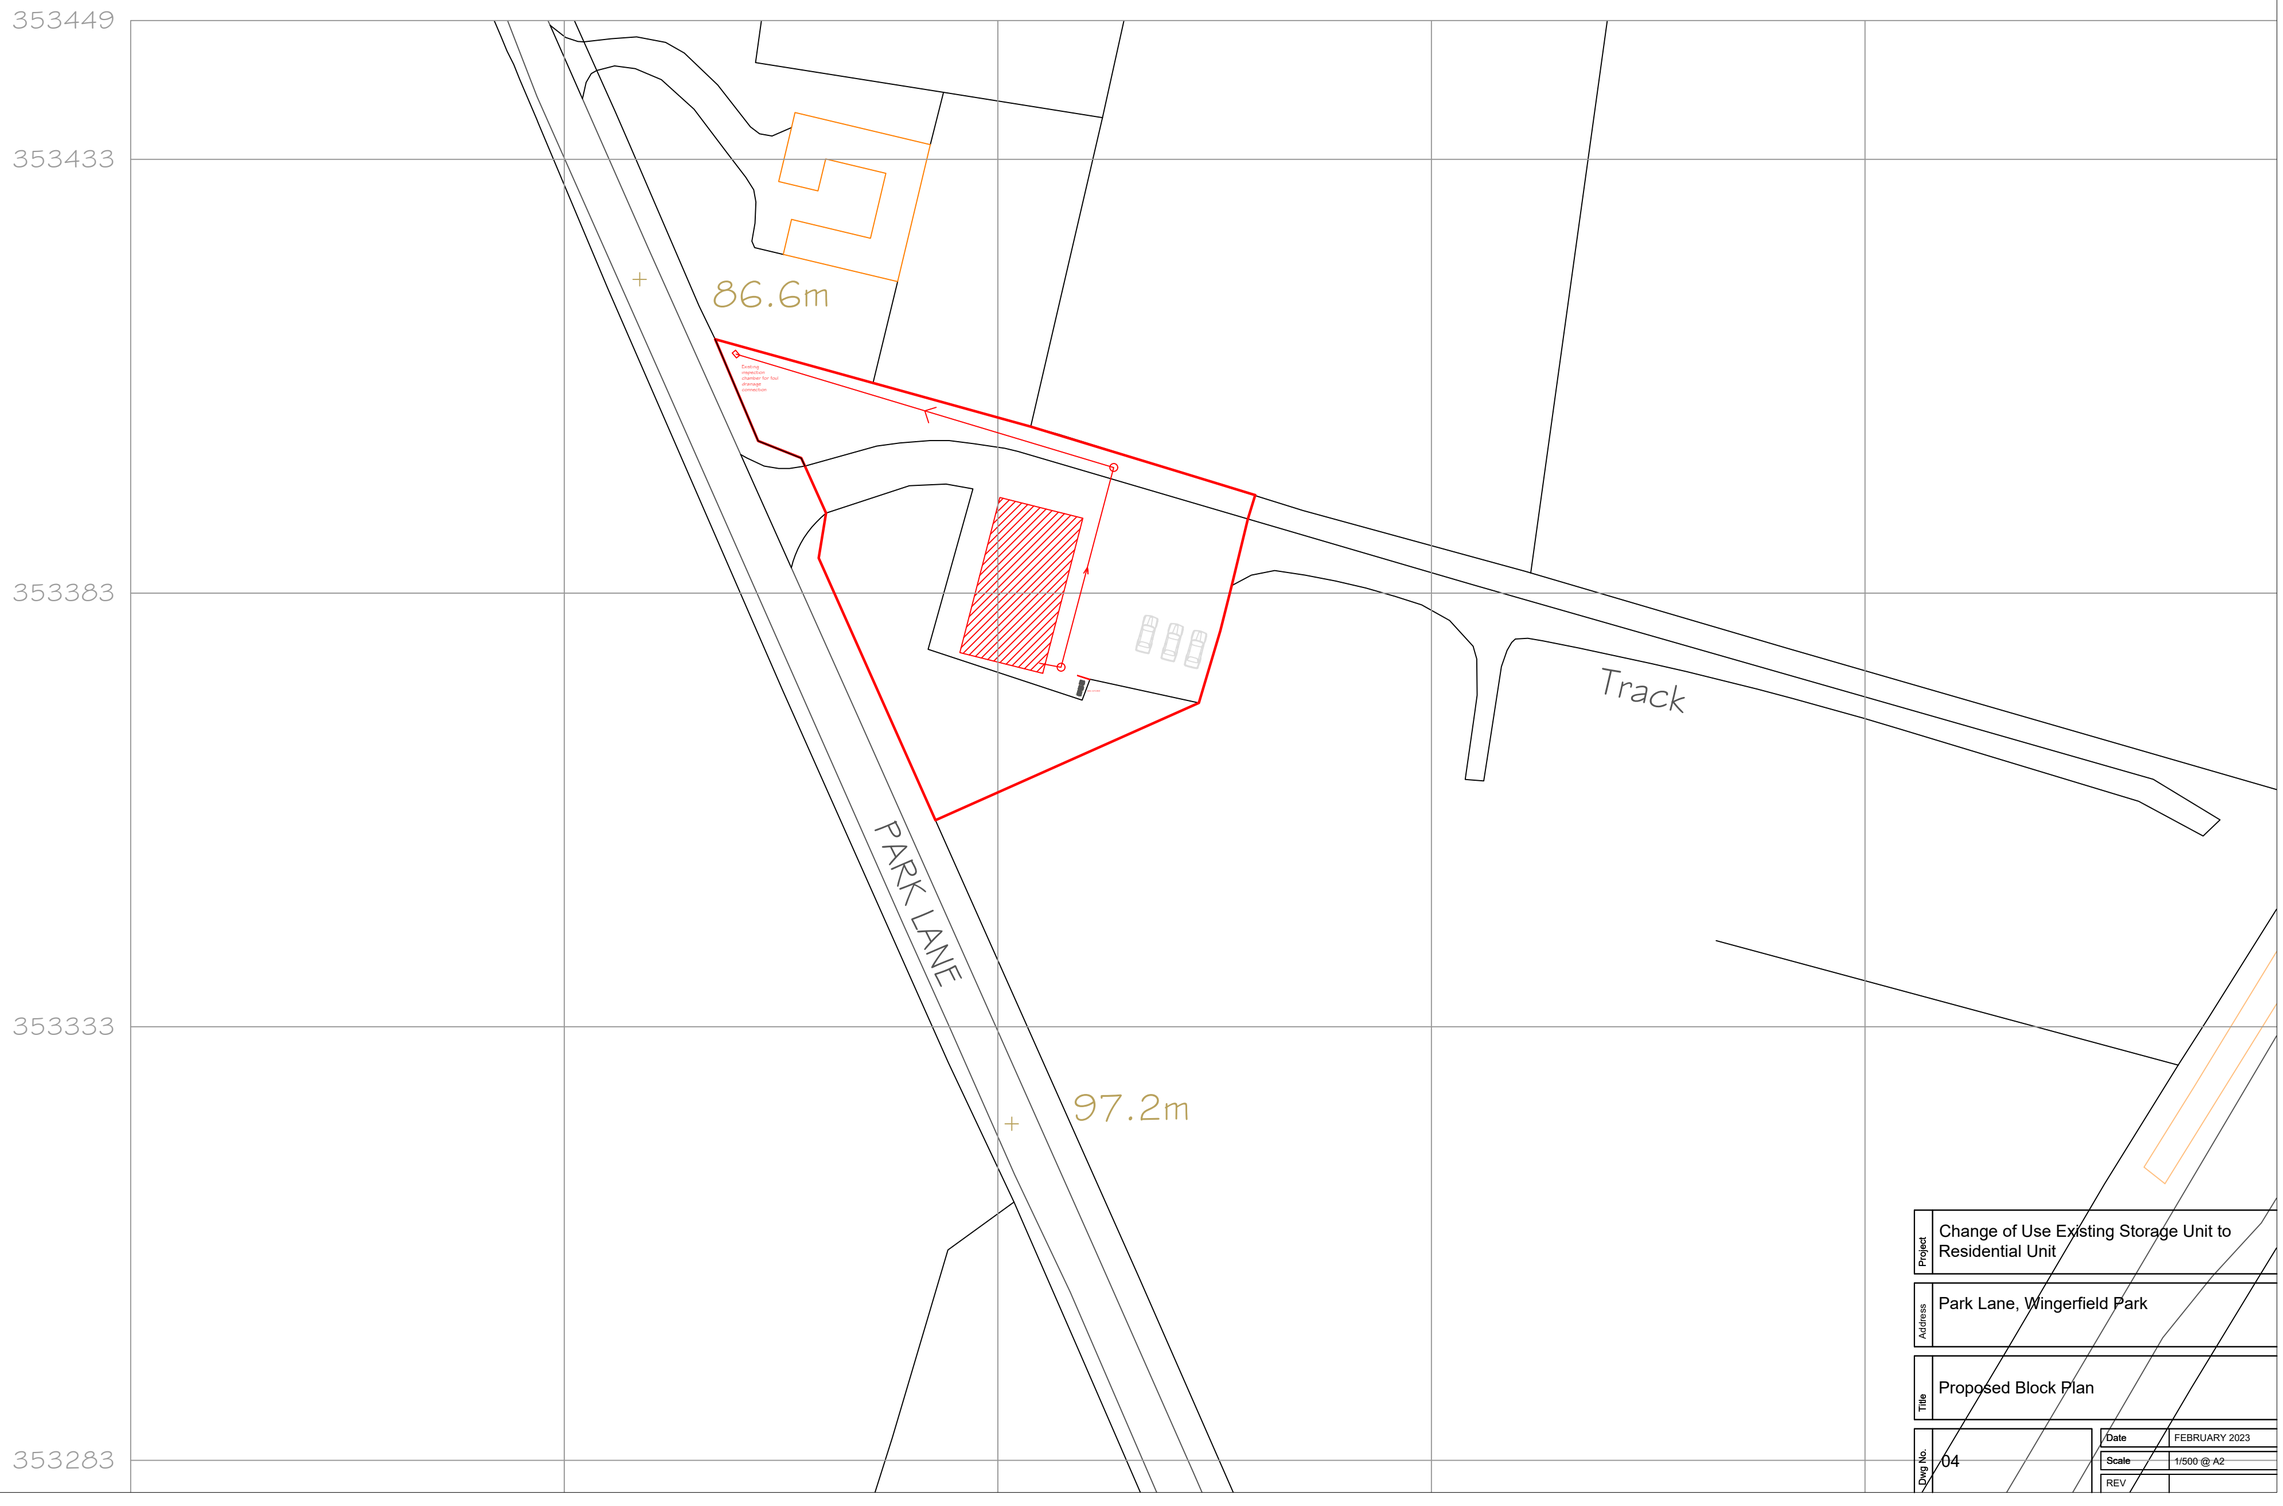

Project	Change of Use Existing Storage Unit to Residential Unit
Address	Park Lane, Wingerfield Park
Title	Proposed Block Plan
Dwg No.	04
Date	FEBRUARY 2023
Scale	1/500 @ A2
REV	