
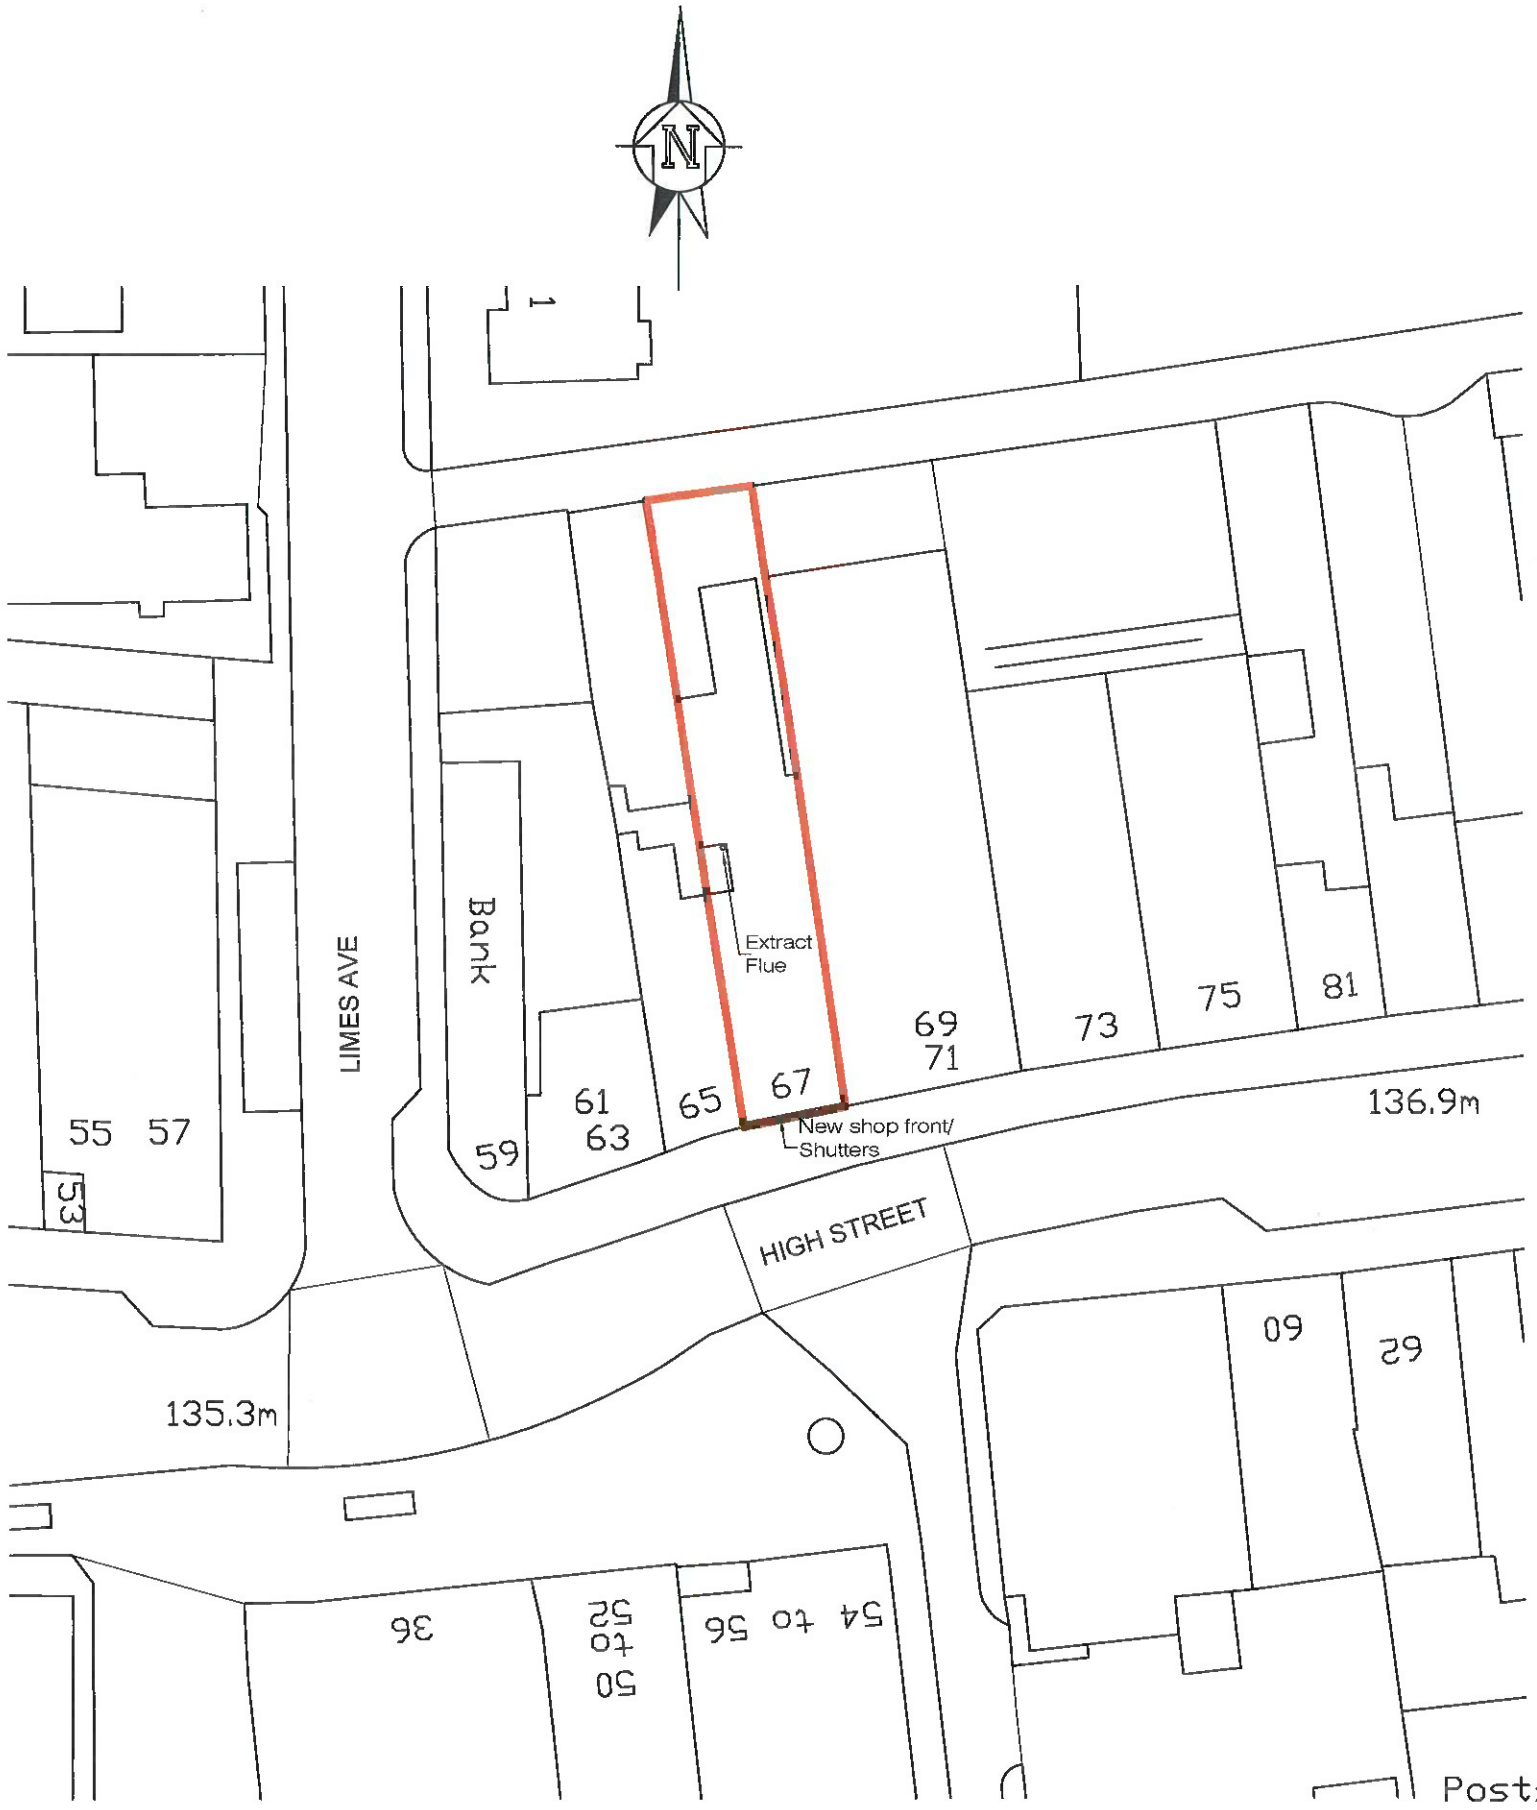


BLOCK PLAN 1:500

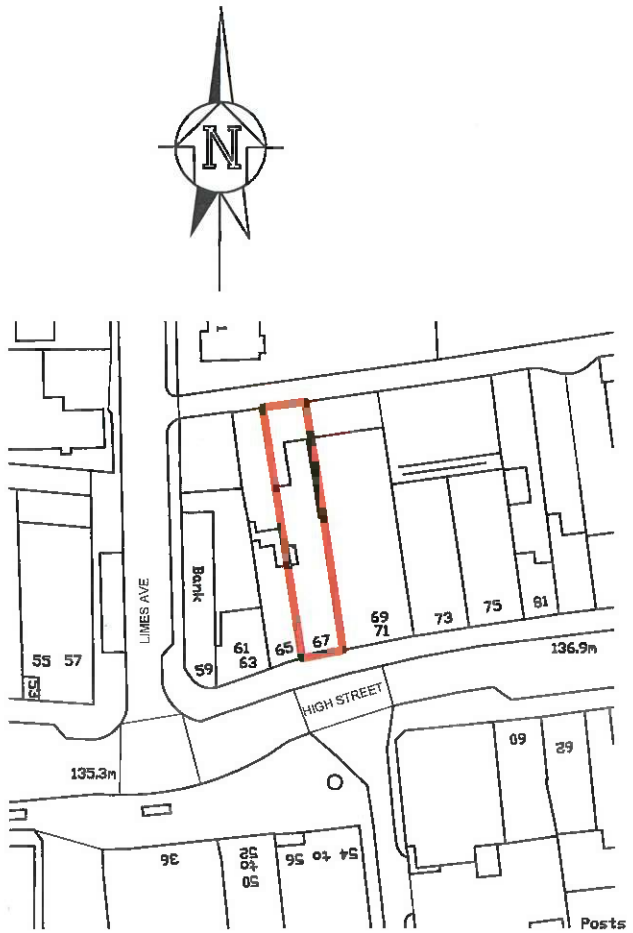

LOCATION PLAN 1:1250

REV. A: Street names added.
(31.03.23 HK)

© Copyright Z.S. Partnership Ltd.(2023)

PLANNING ISSUE

ZSP
ZS Partnership Ltd.
Architectural Design & Planning
469 Coventry Road, Small Heath
Birmingham B10 0TJ
0121 772 4096

Drawing Title:
Block and Location Plans

Proposal:
Extraction Flue at Rear for Restaurant Use & Alteration to Shopfront and Relocation of Security Shutter.

Project Location:
67 High ST, Alfreton, Derbyshire, DE55 7DR

Scale: 1/100 @ A3	Drawn: HK
Drawing No. **ZL-5233/1**	Date: 17/02/23
Amendments	A

Note: This drawing to be read in Conjunction with drg.No.ZL-5233/2